
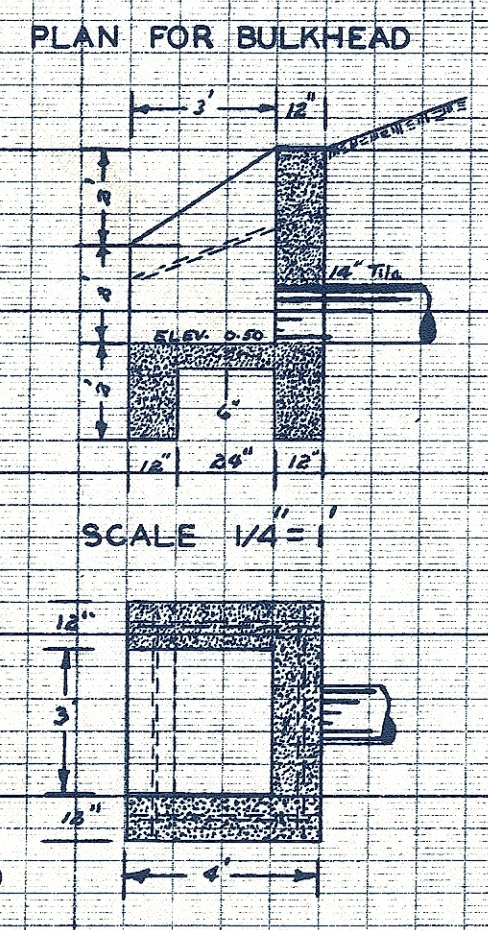
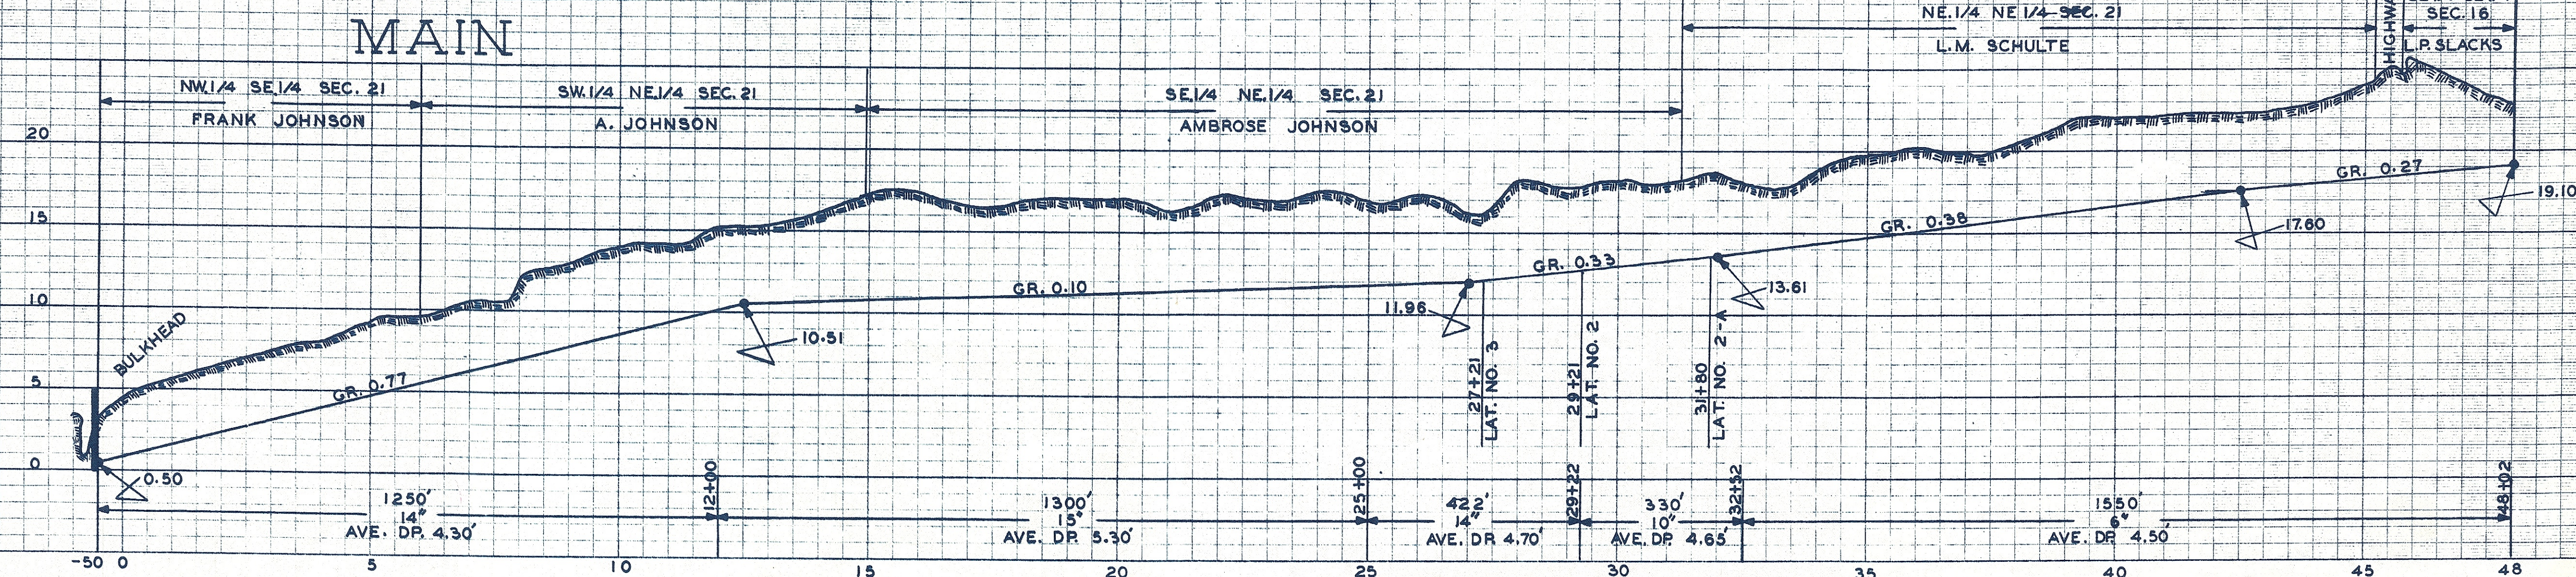
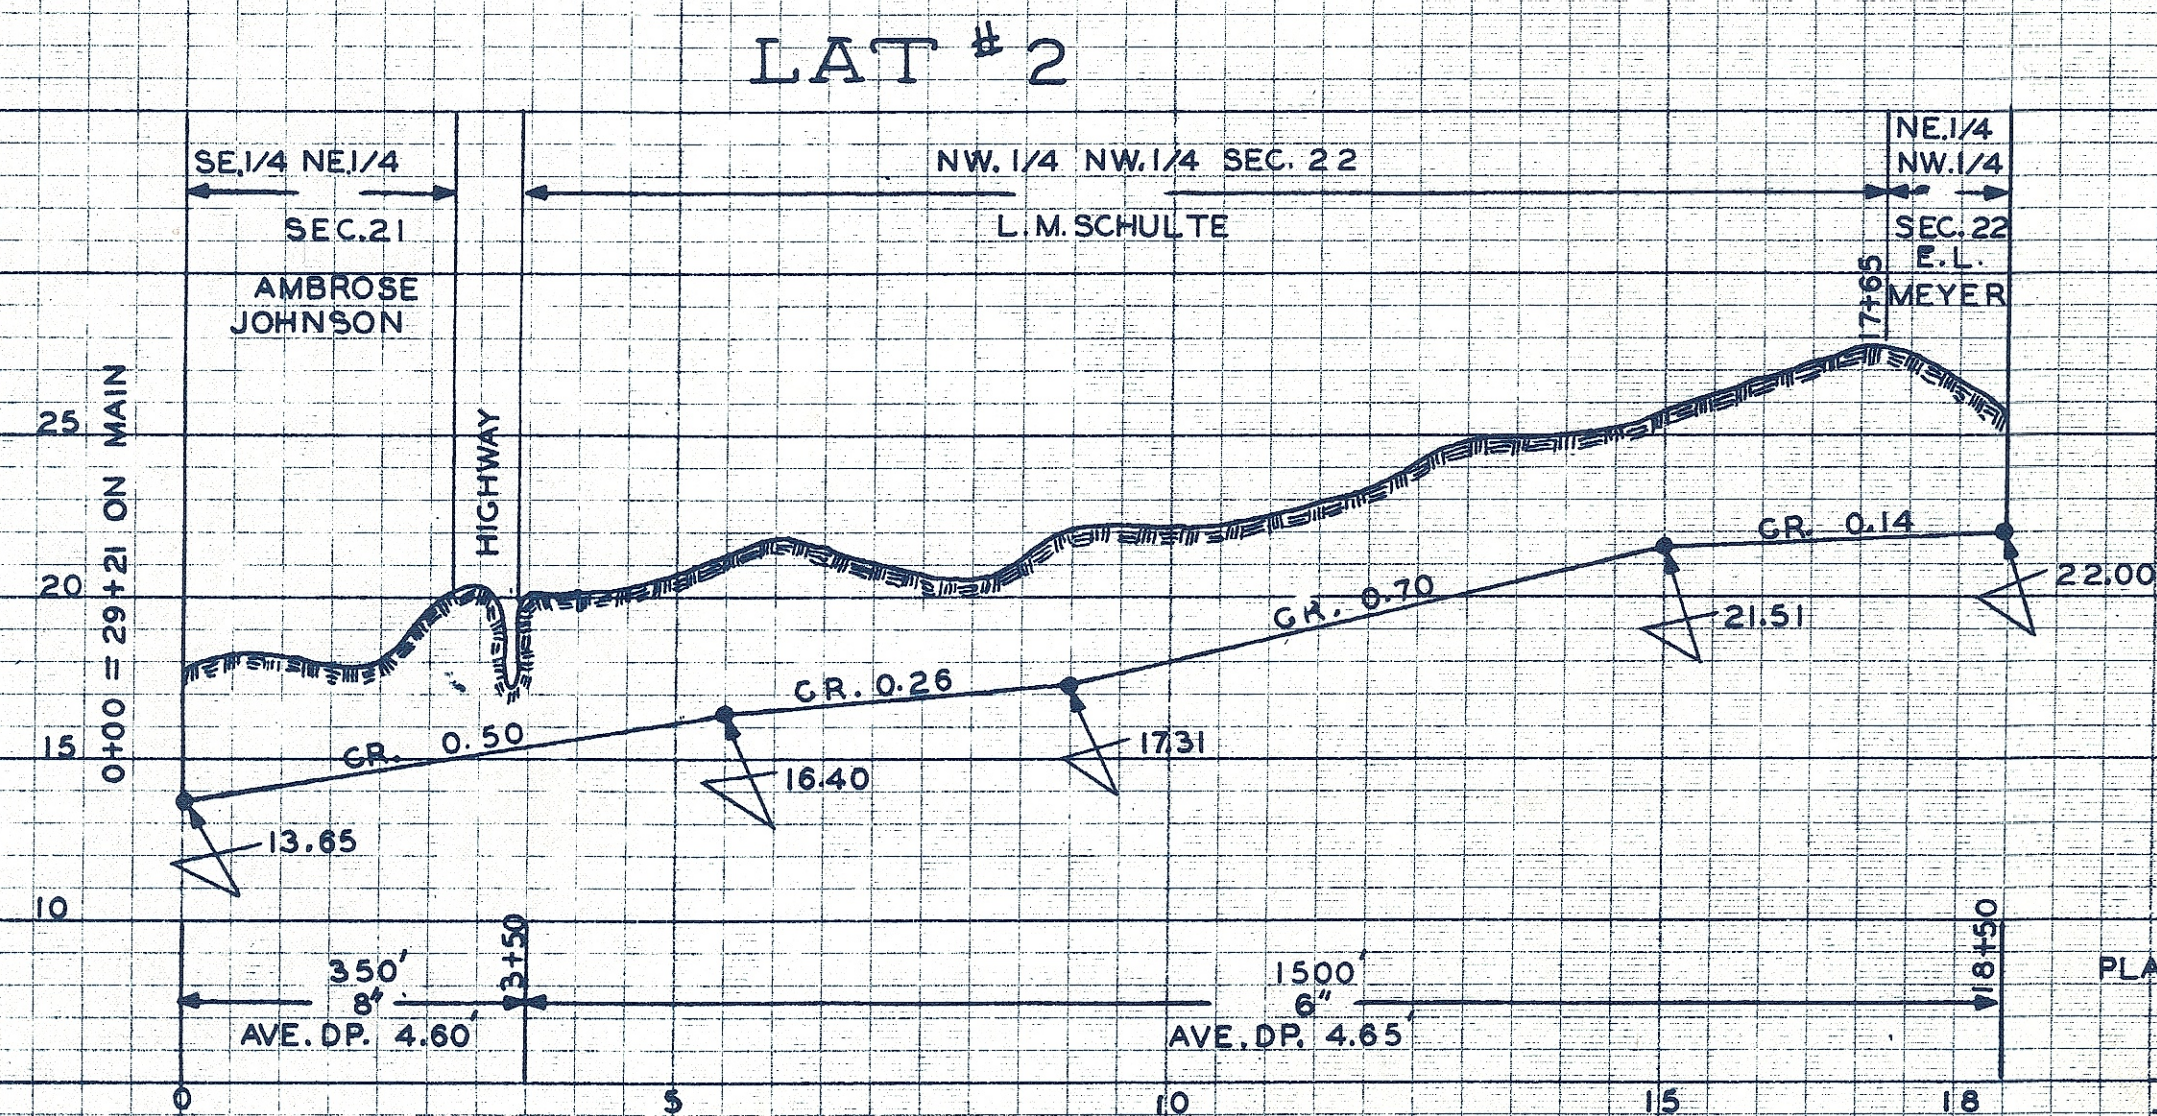
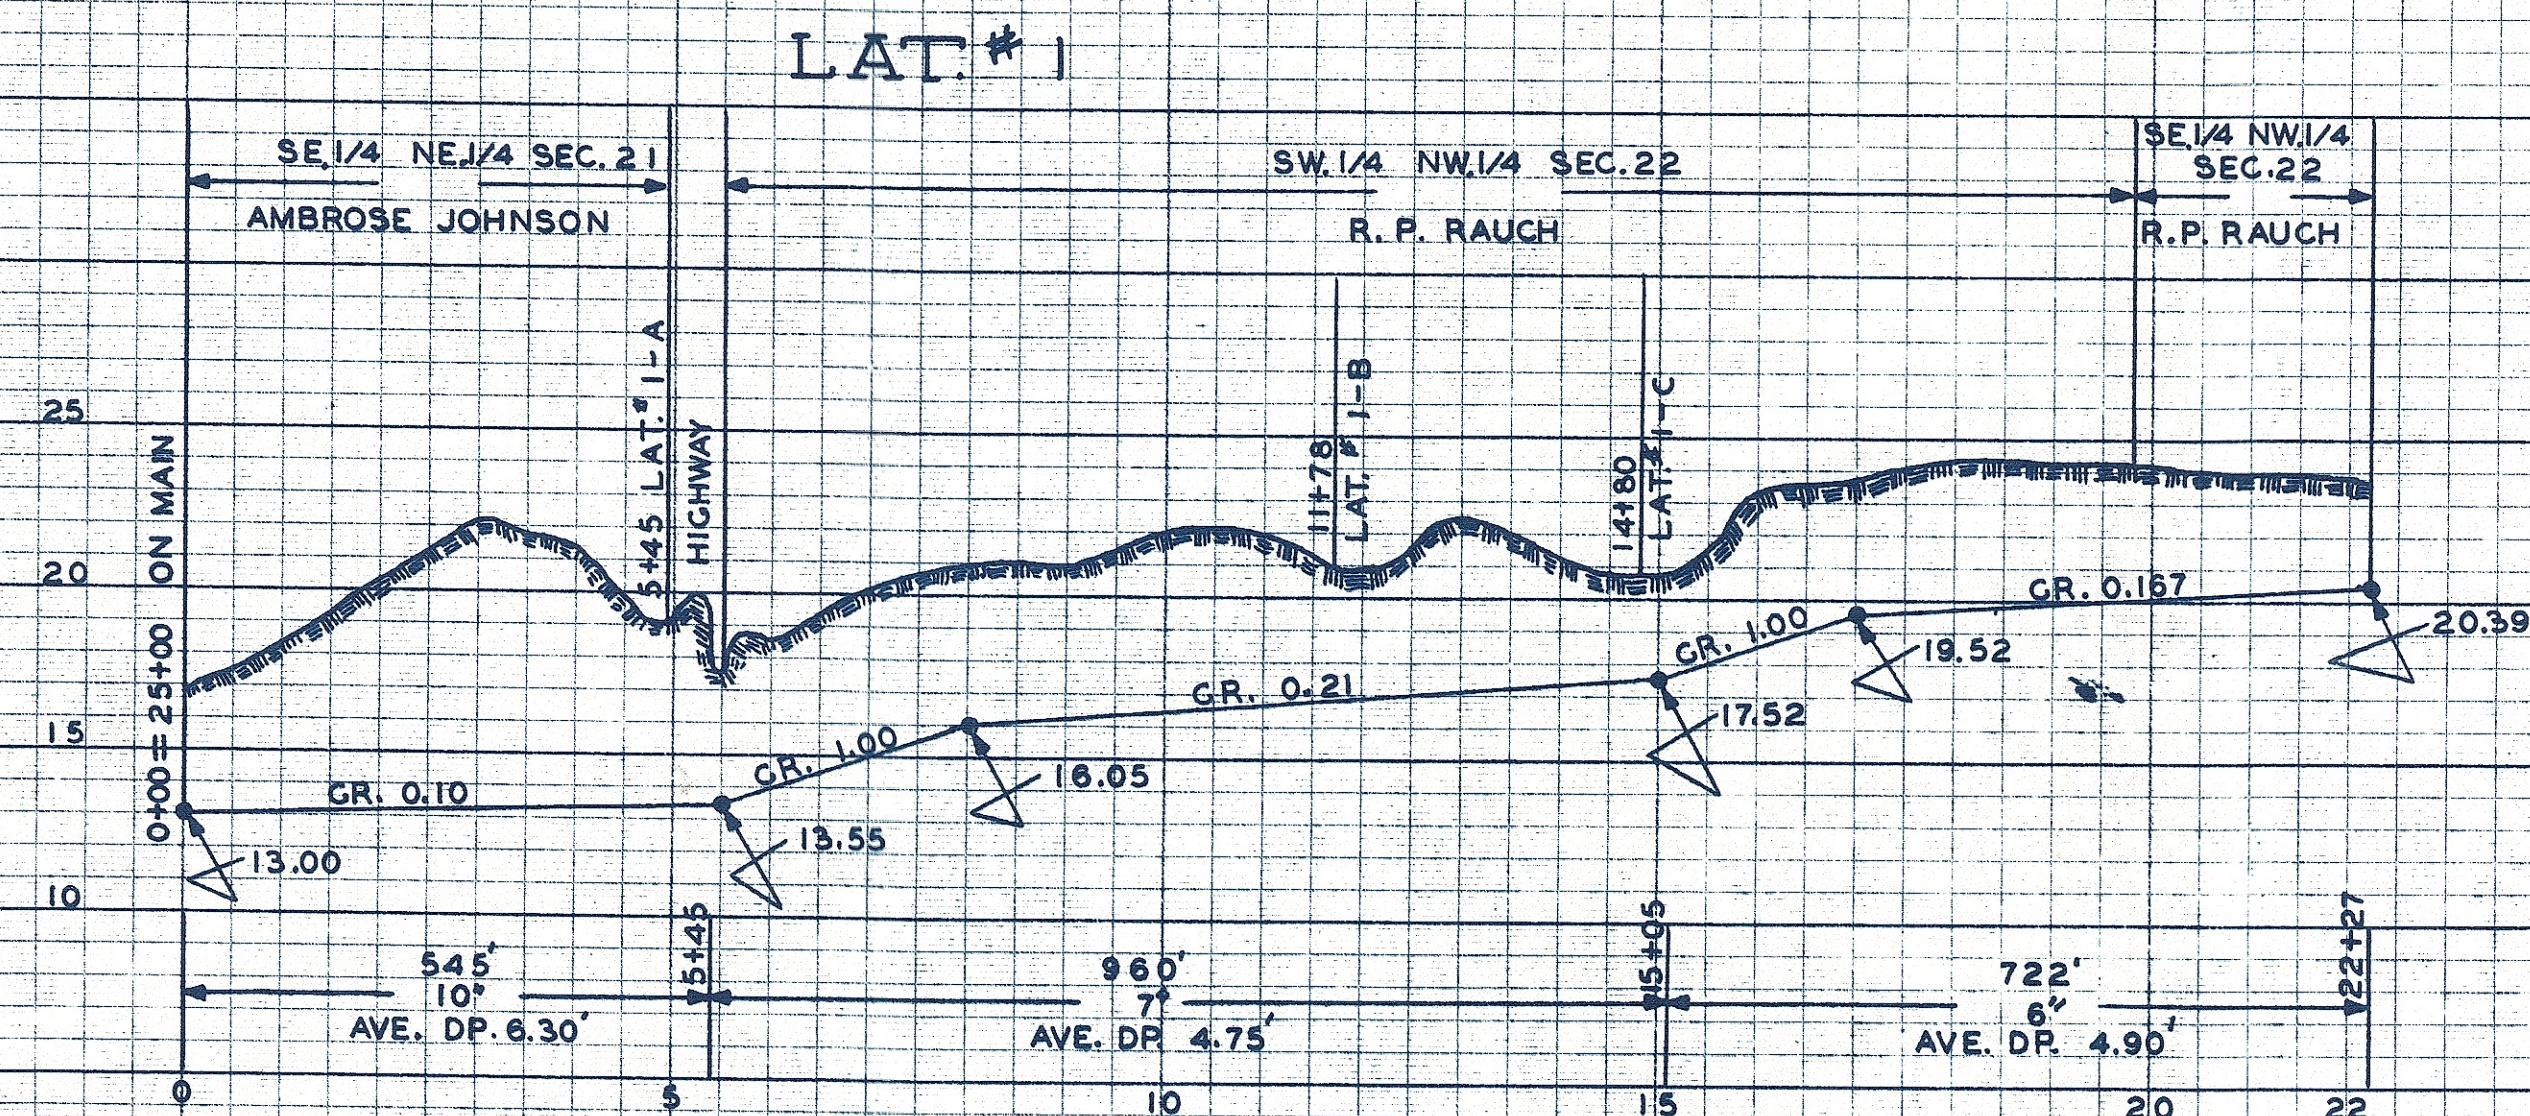
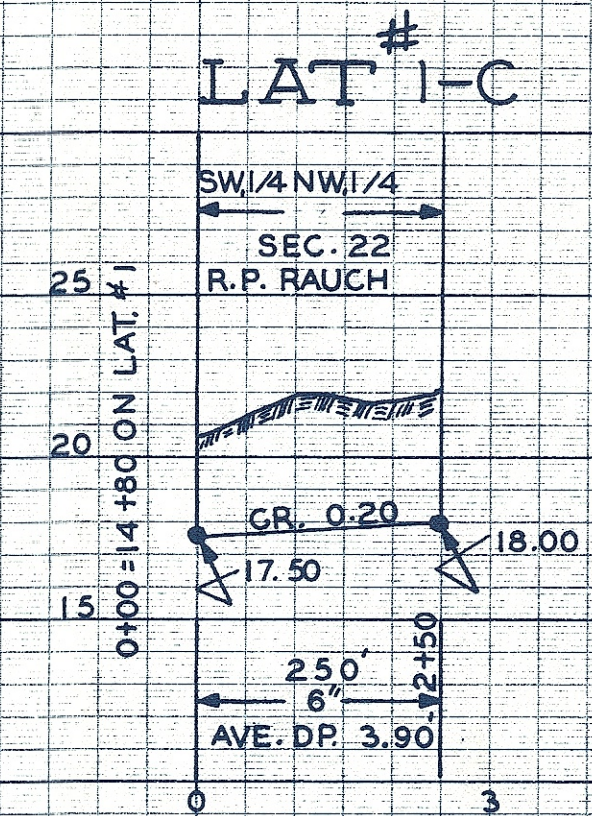
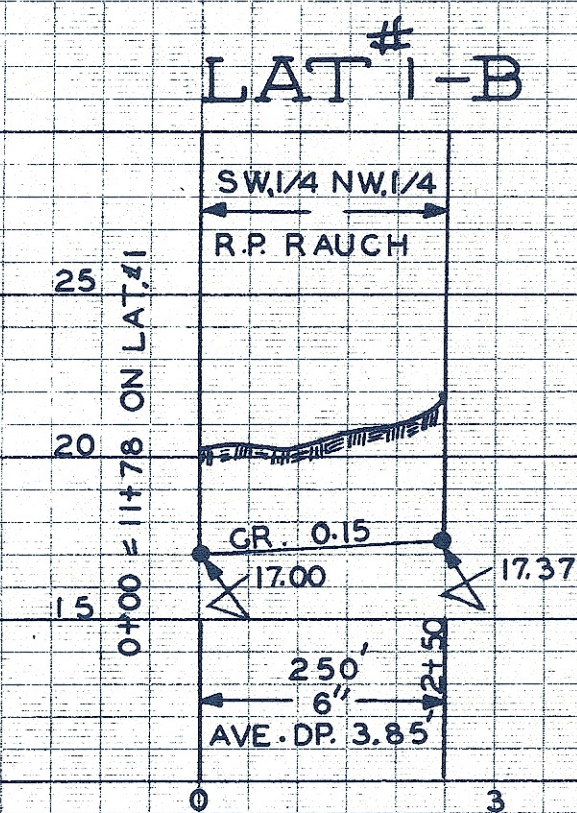
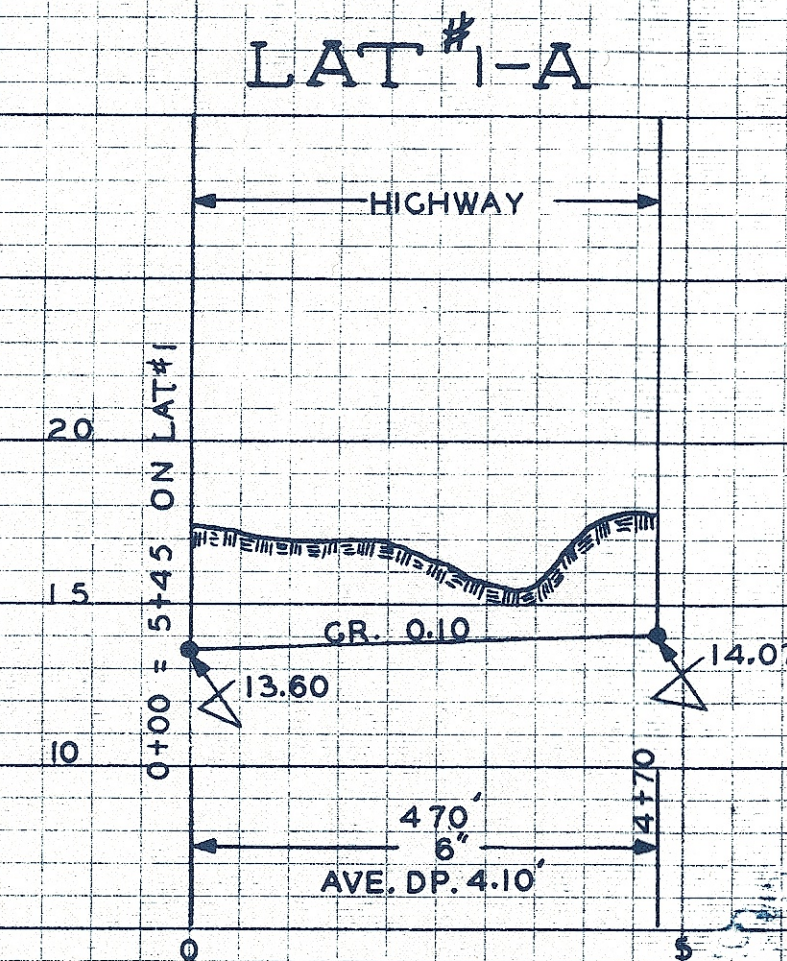
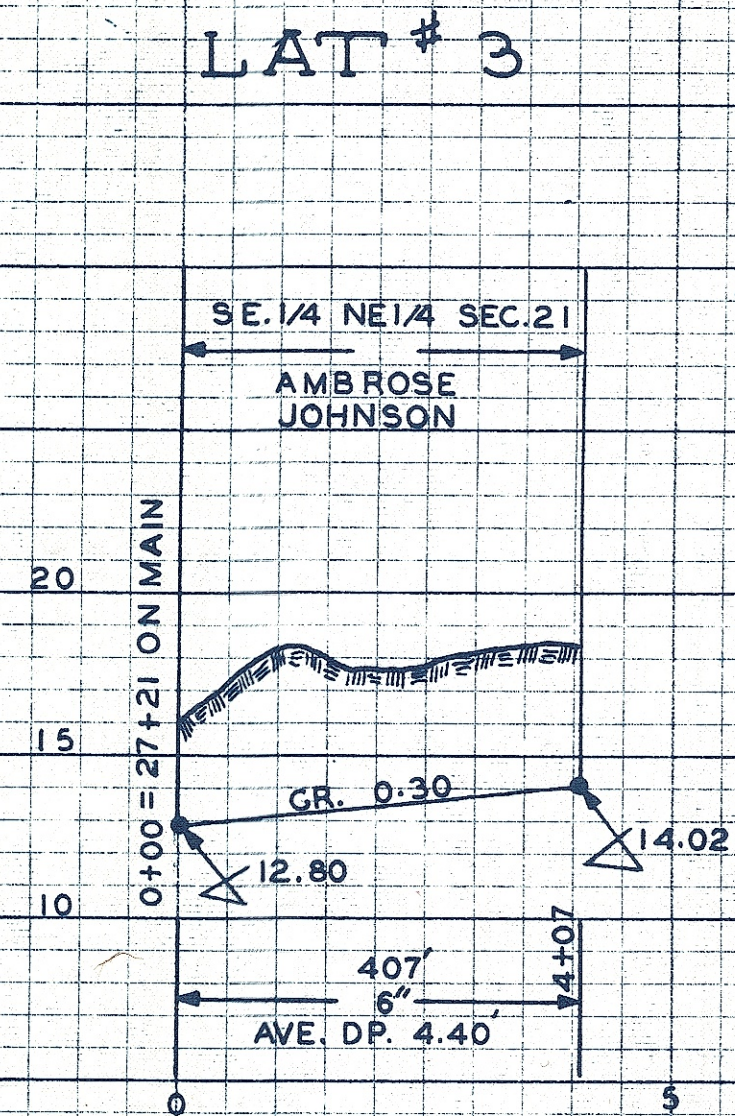


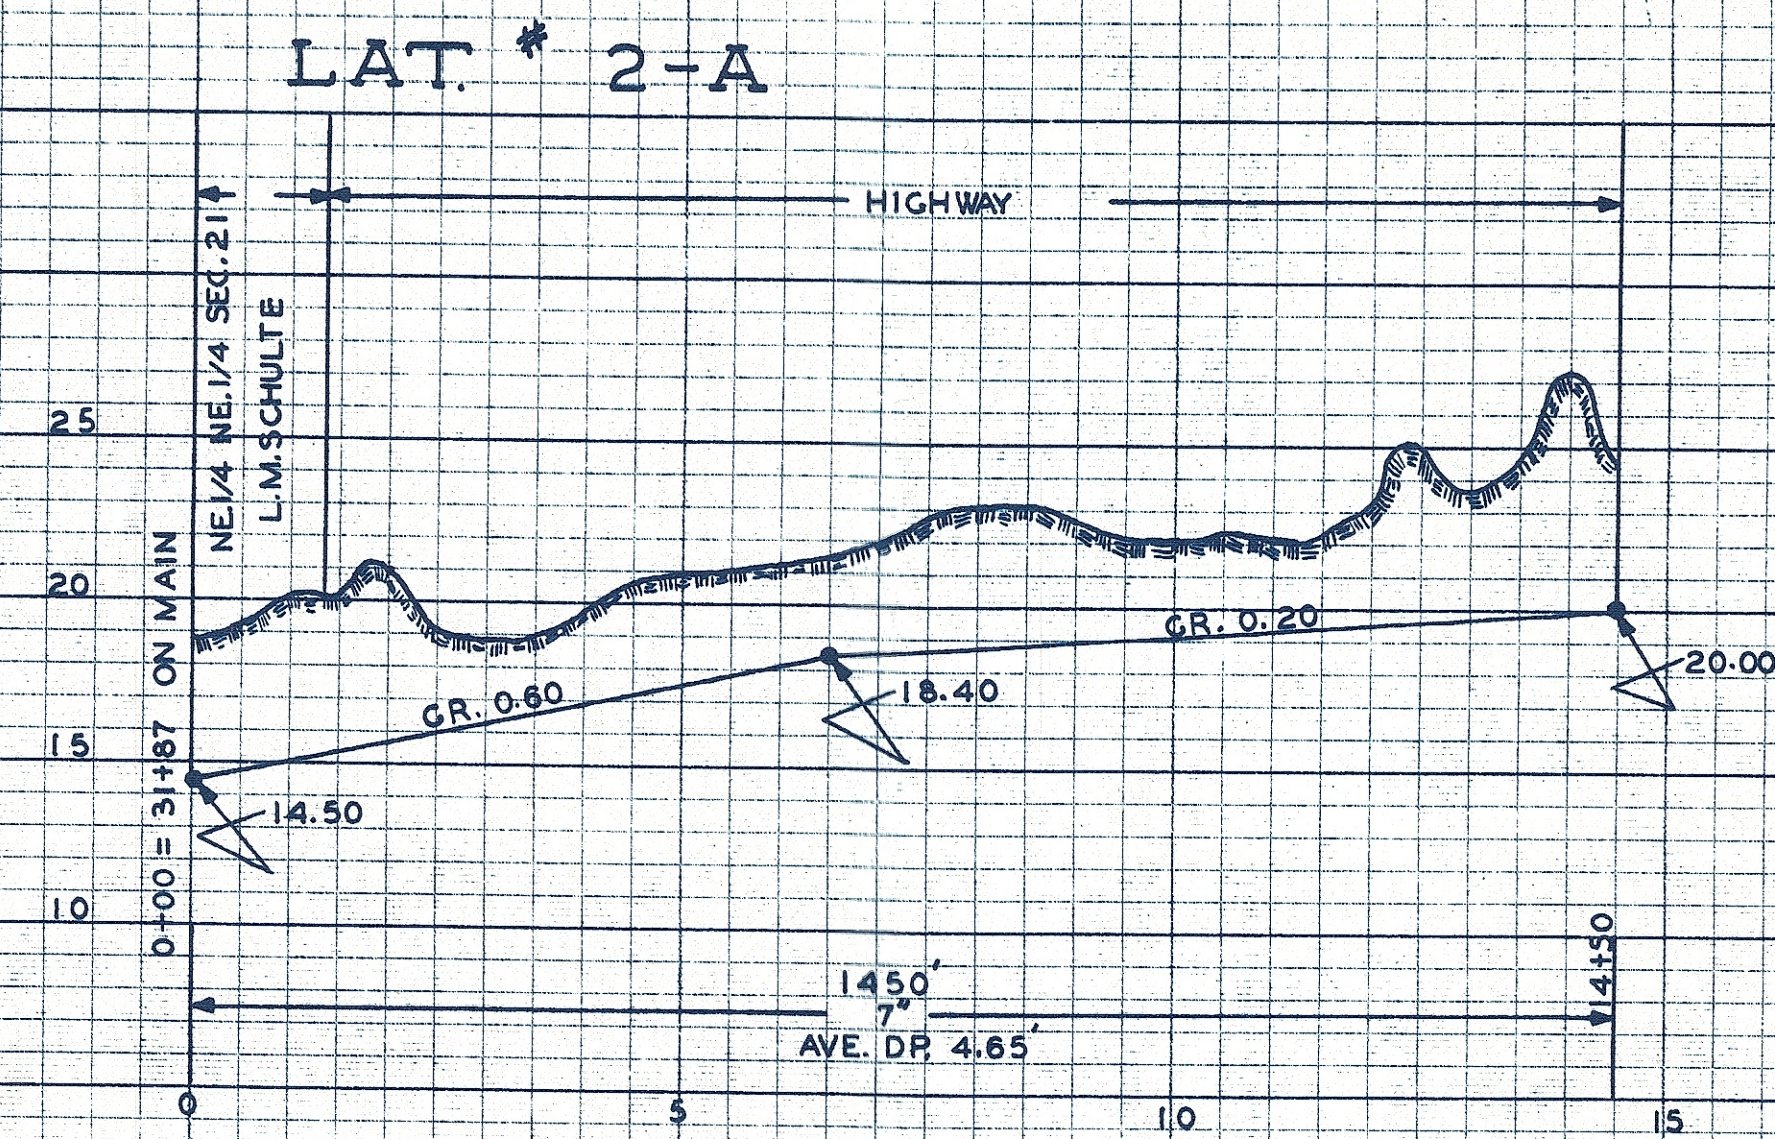

QUANTITIES:
 CONCRETE - 2 1/4 CU. YDS.
 2-1/2" SQ. BARS 4'-6"
 3- " " " 5'-0"

DRAINAGE DISTRICT NO. 61
SAC COUNTY, IOWA
 SEC. 15-16-21-22 T-87-N R-35-W