

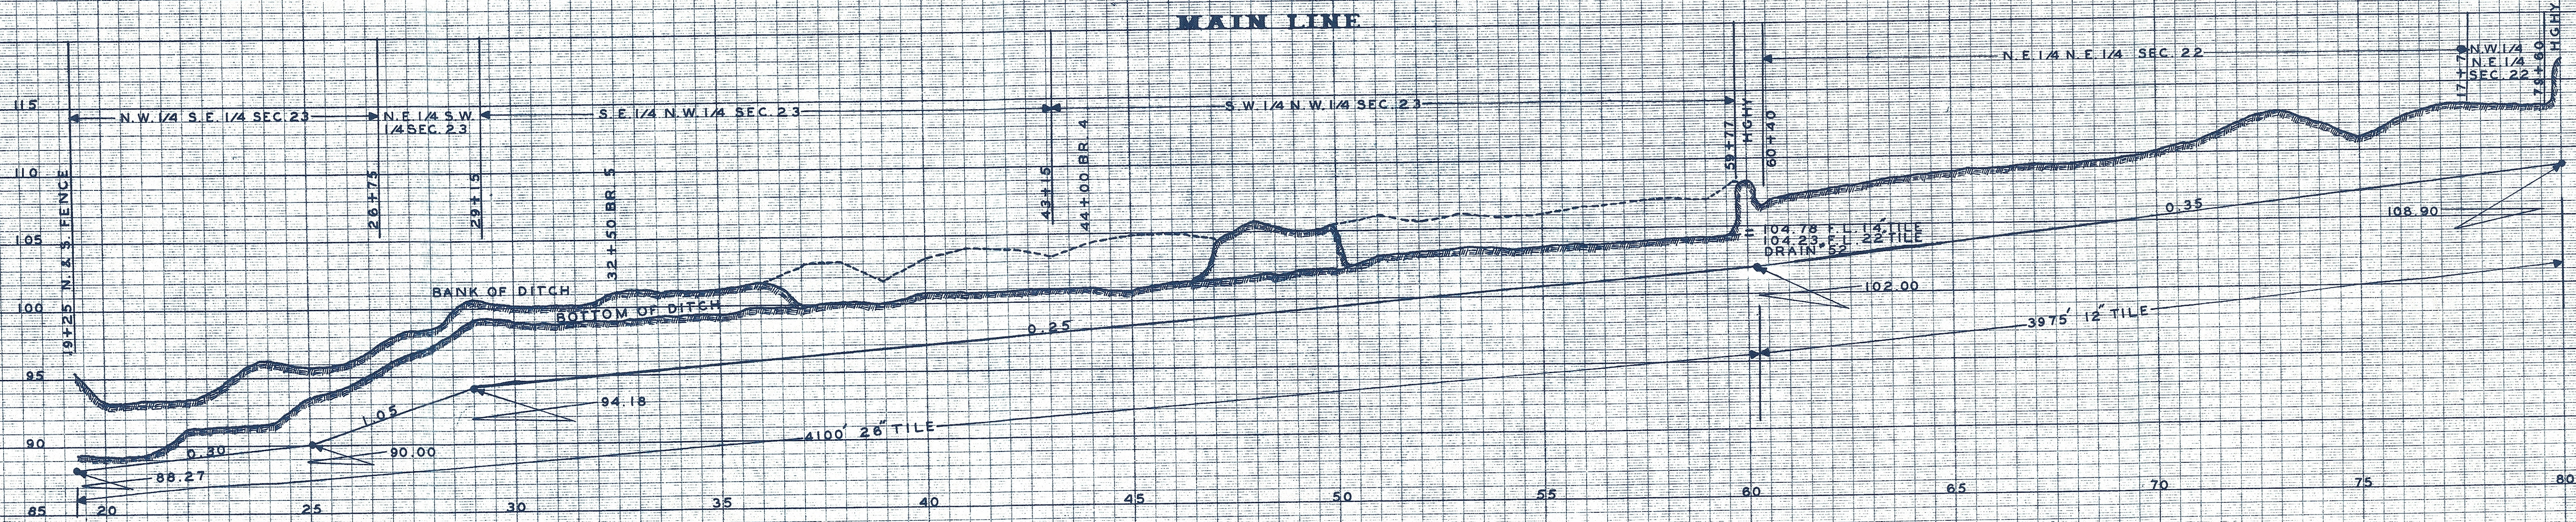


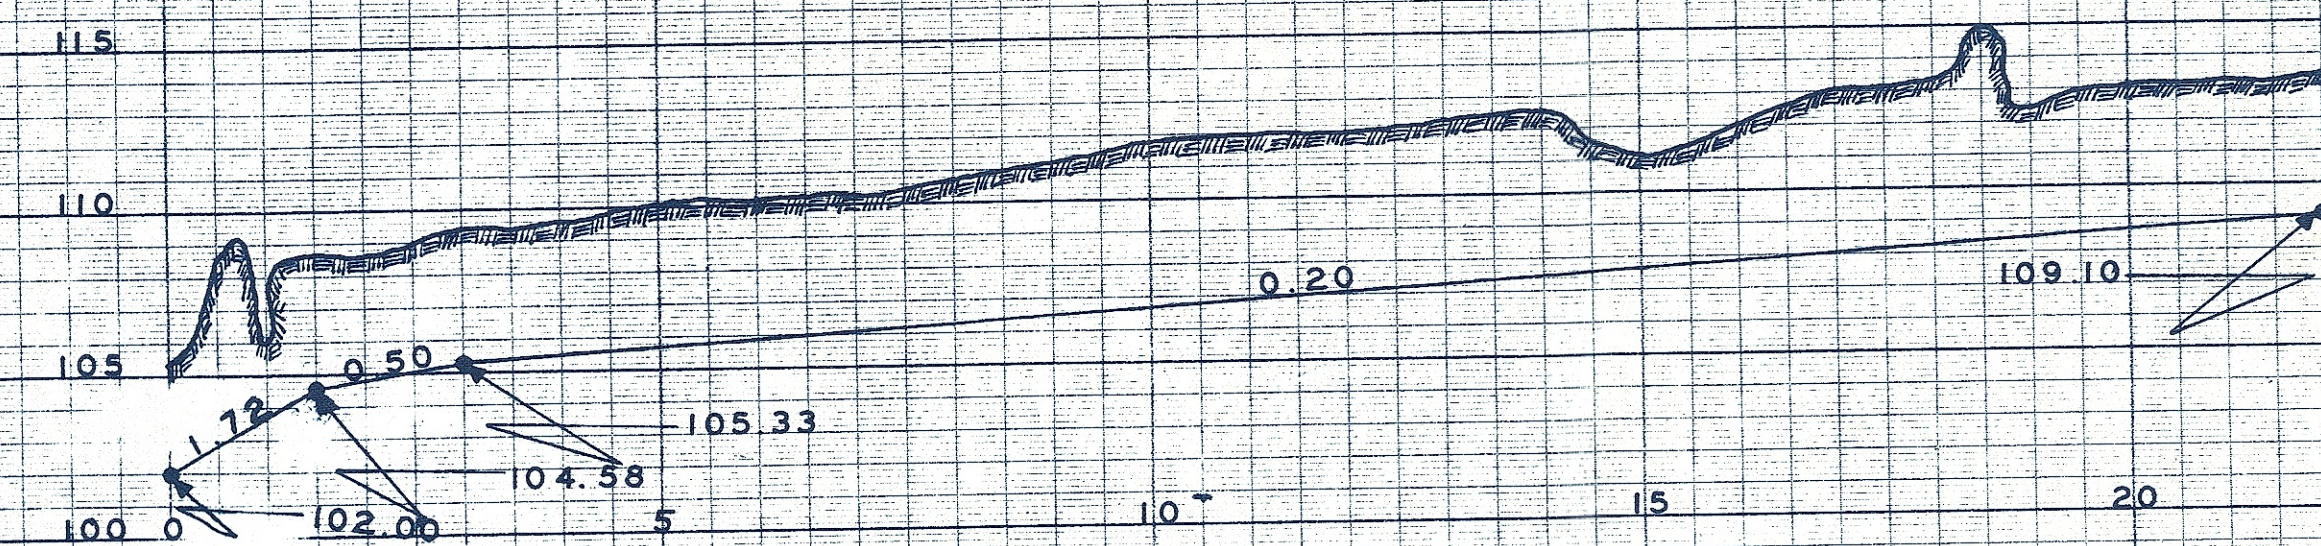

REROUTED BETWEEN STA 60+00 TO STA 80+25
ON MAIN LINE

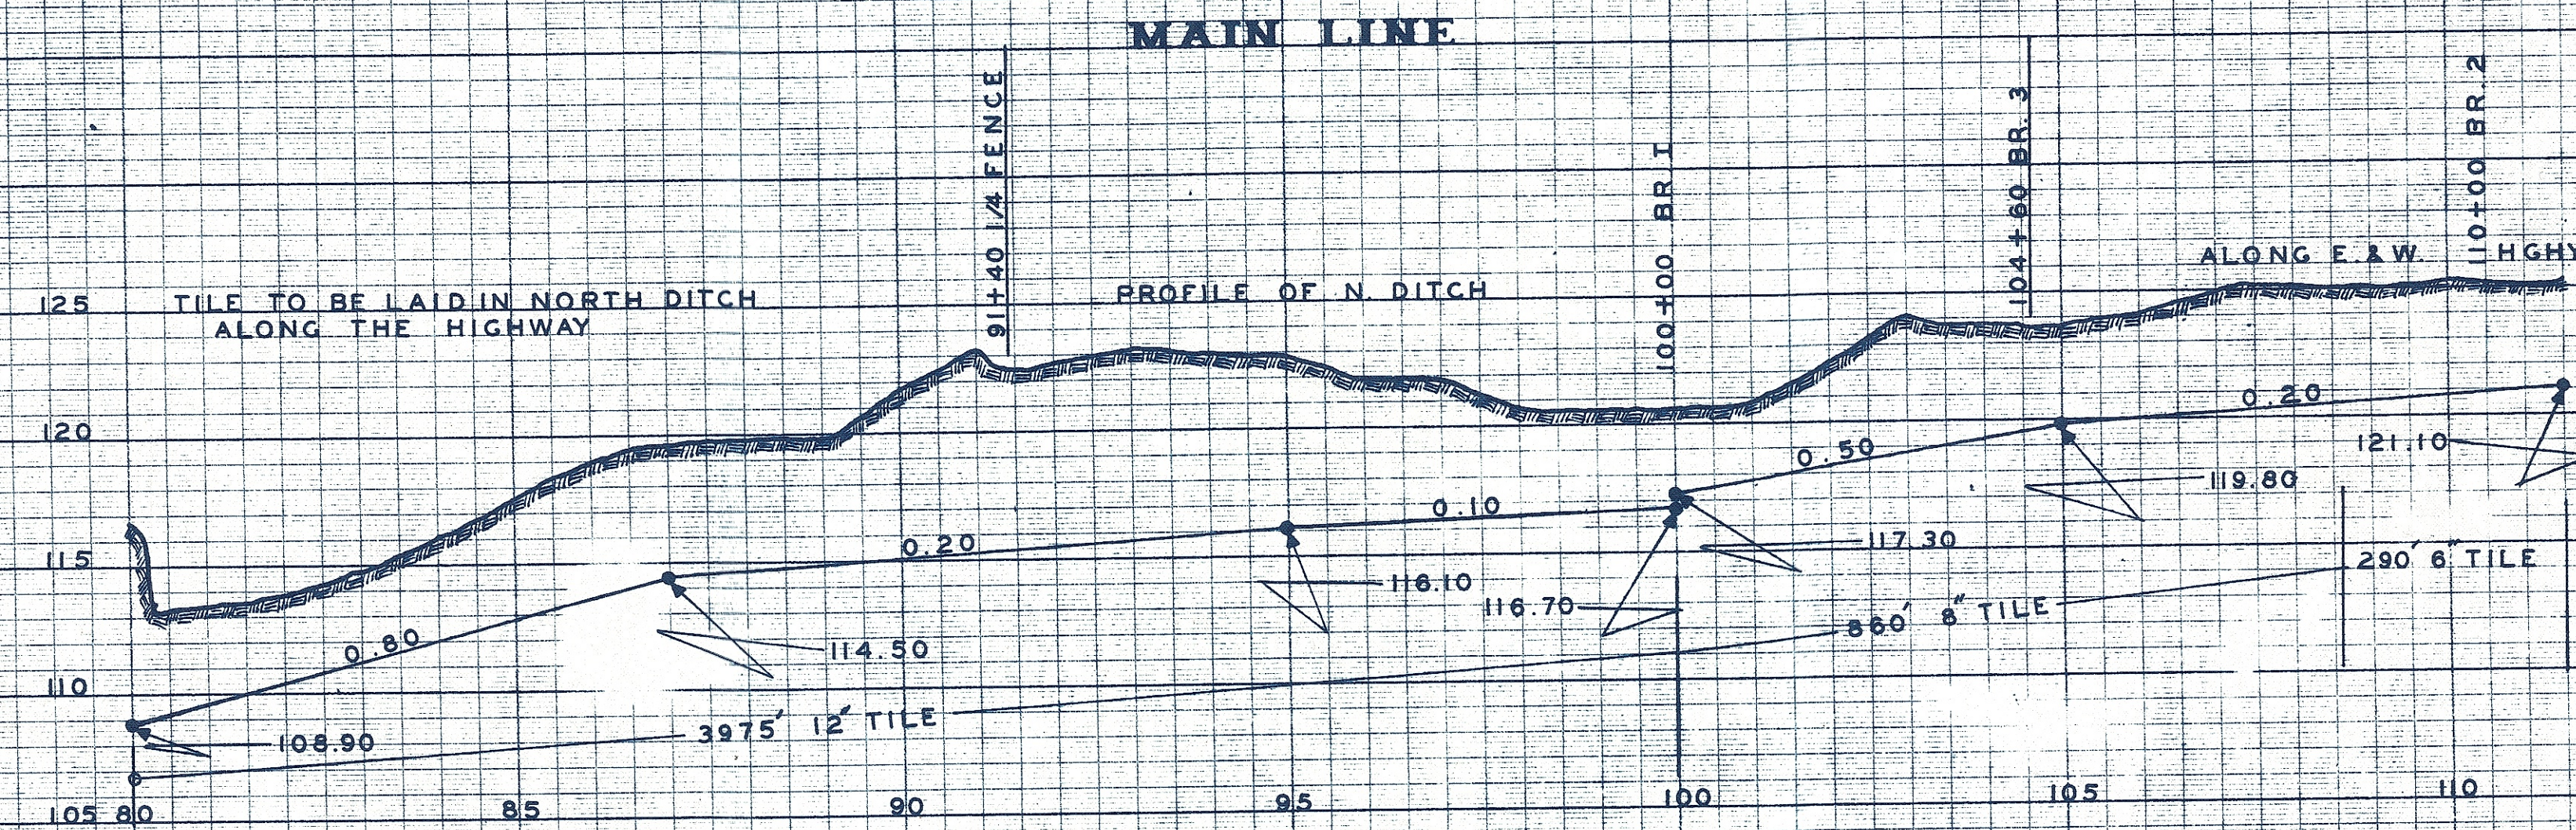

PROFILE OF SAC COUNTY DRAIN No. 66 WITH

EXTENSION OF DRAIN No. 52

OCTOBER 10, 1917

