


TYPICAL CROSS SECTION

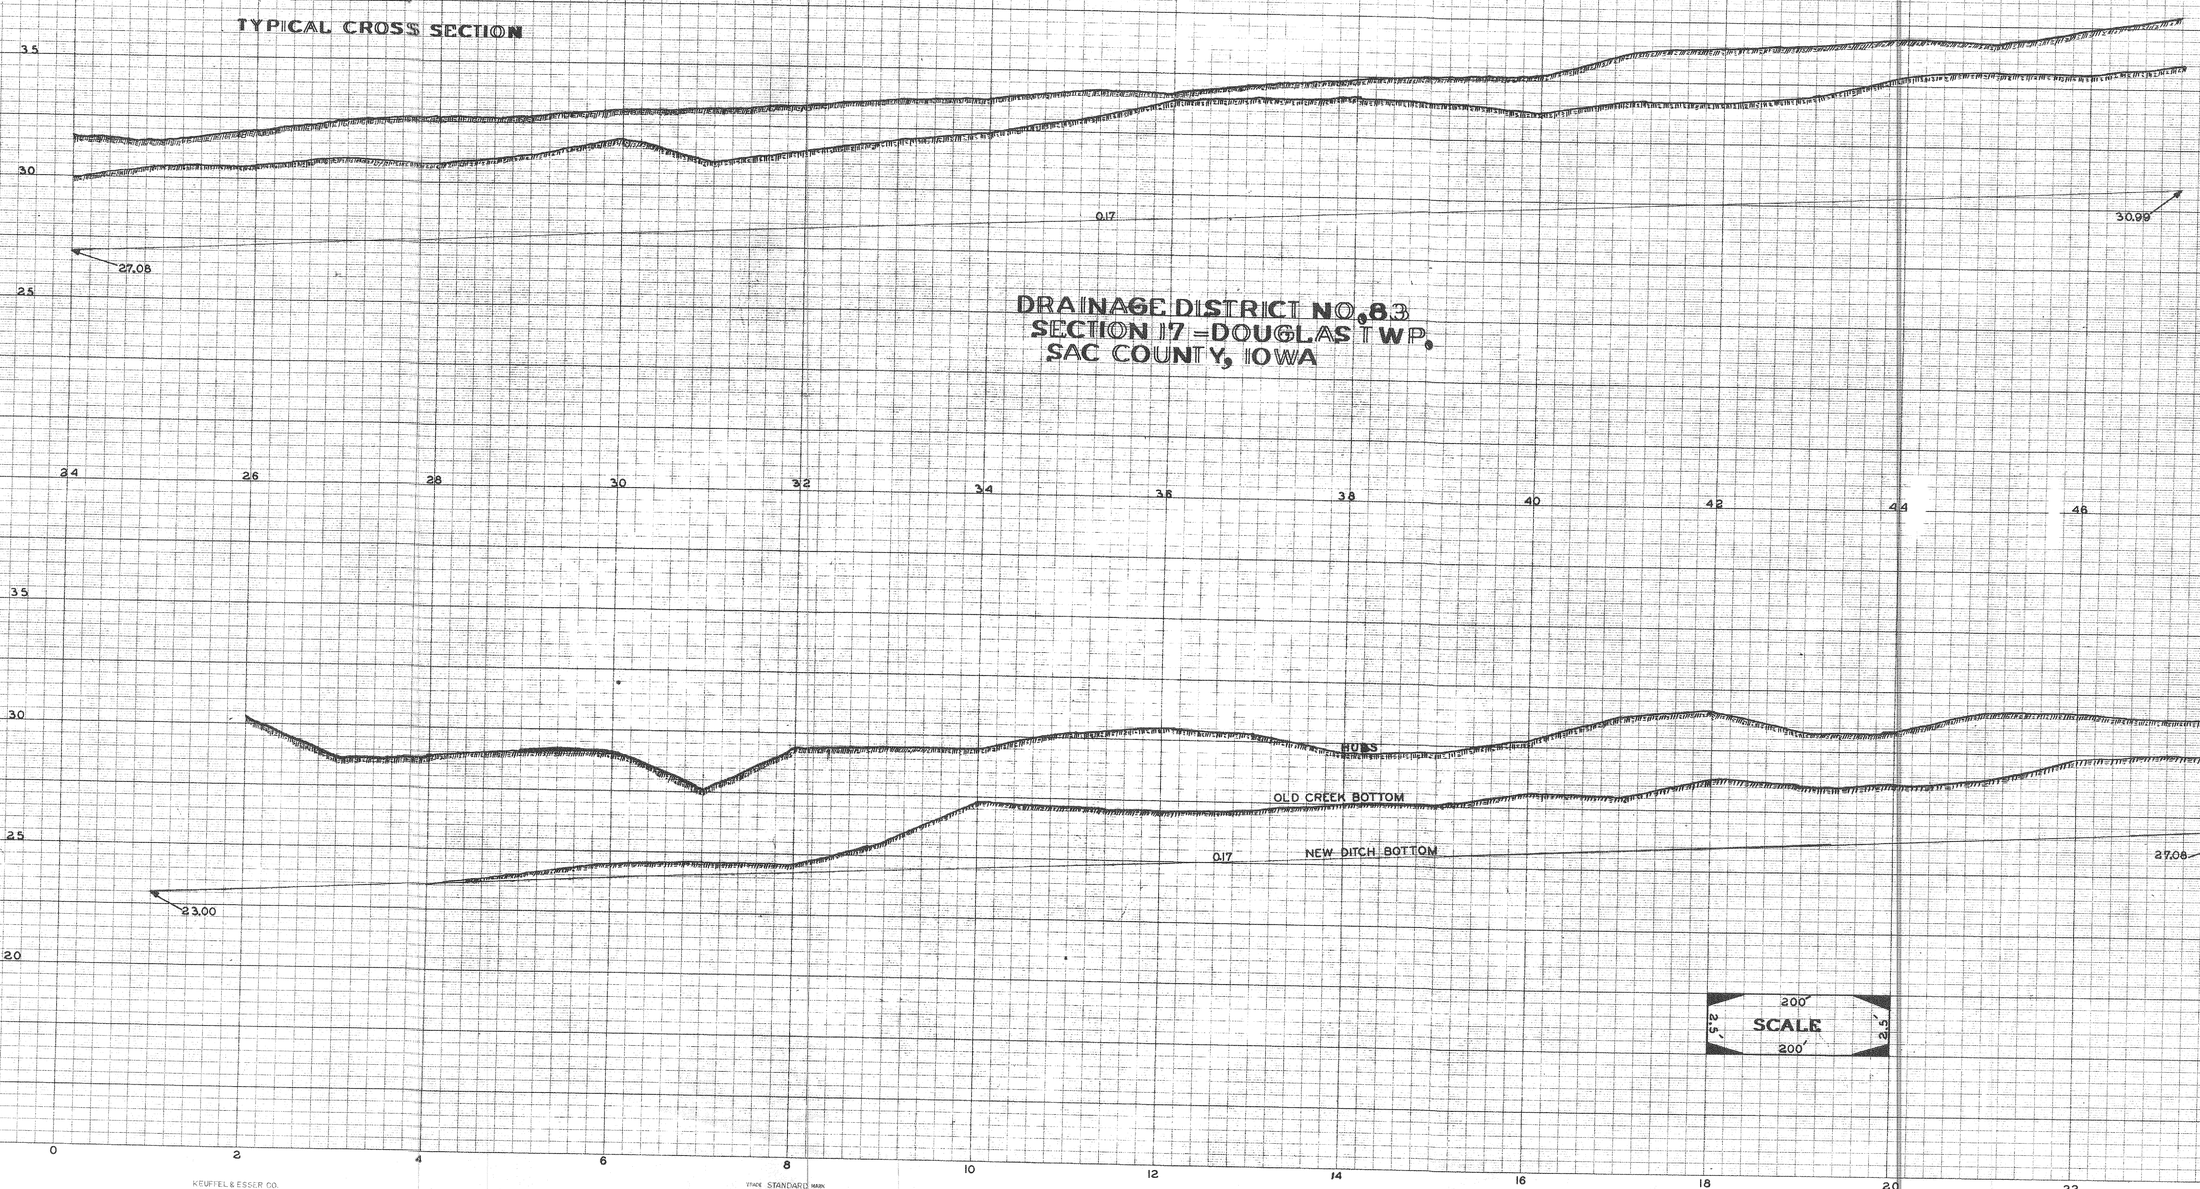

DRAINAGE DISTRICT NO. 83
SECTION 17 - DOUGLAS TWP.
SAC COUNTY, IOWA

KEUFFEL & ESSER CO.
NEW YORK

TRADE STANDARD MARK
PROFILE PLATE B 4 X 30
100% RAG PAPER
MADE IN U.S.A.


KEUFFEL & ESSER CO.
NEW YORK

TRADE STANDARD MARK
PROFILE PLATE B 4 X 30
100% RAG PAPER
MADE IN U.S.A.

DD 83 SAC

BENCH MARK - STA 27+92 - NO. 2
TOP W-SIDE WELL TILE S-SIDE
DITCH ON N-S 1/4 LINE
ELEVATION - 31.79

BENCH MARK - NO. 3 - STA. 55+30
TOP CENTER EAST HDW BOX CULV.
ELEVATION - 41.27

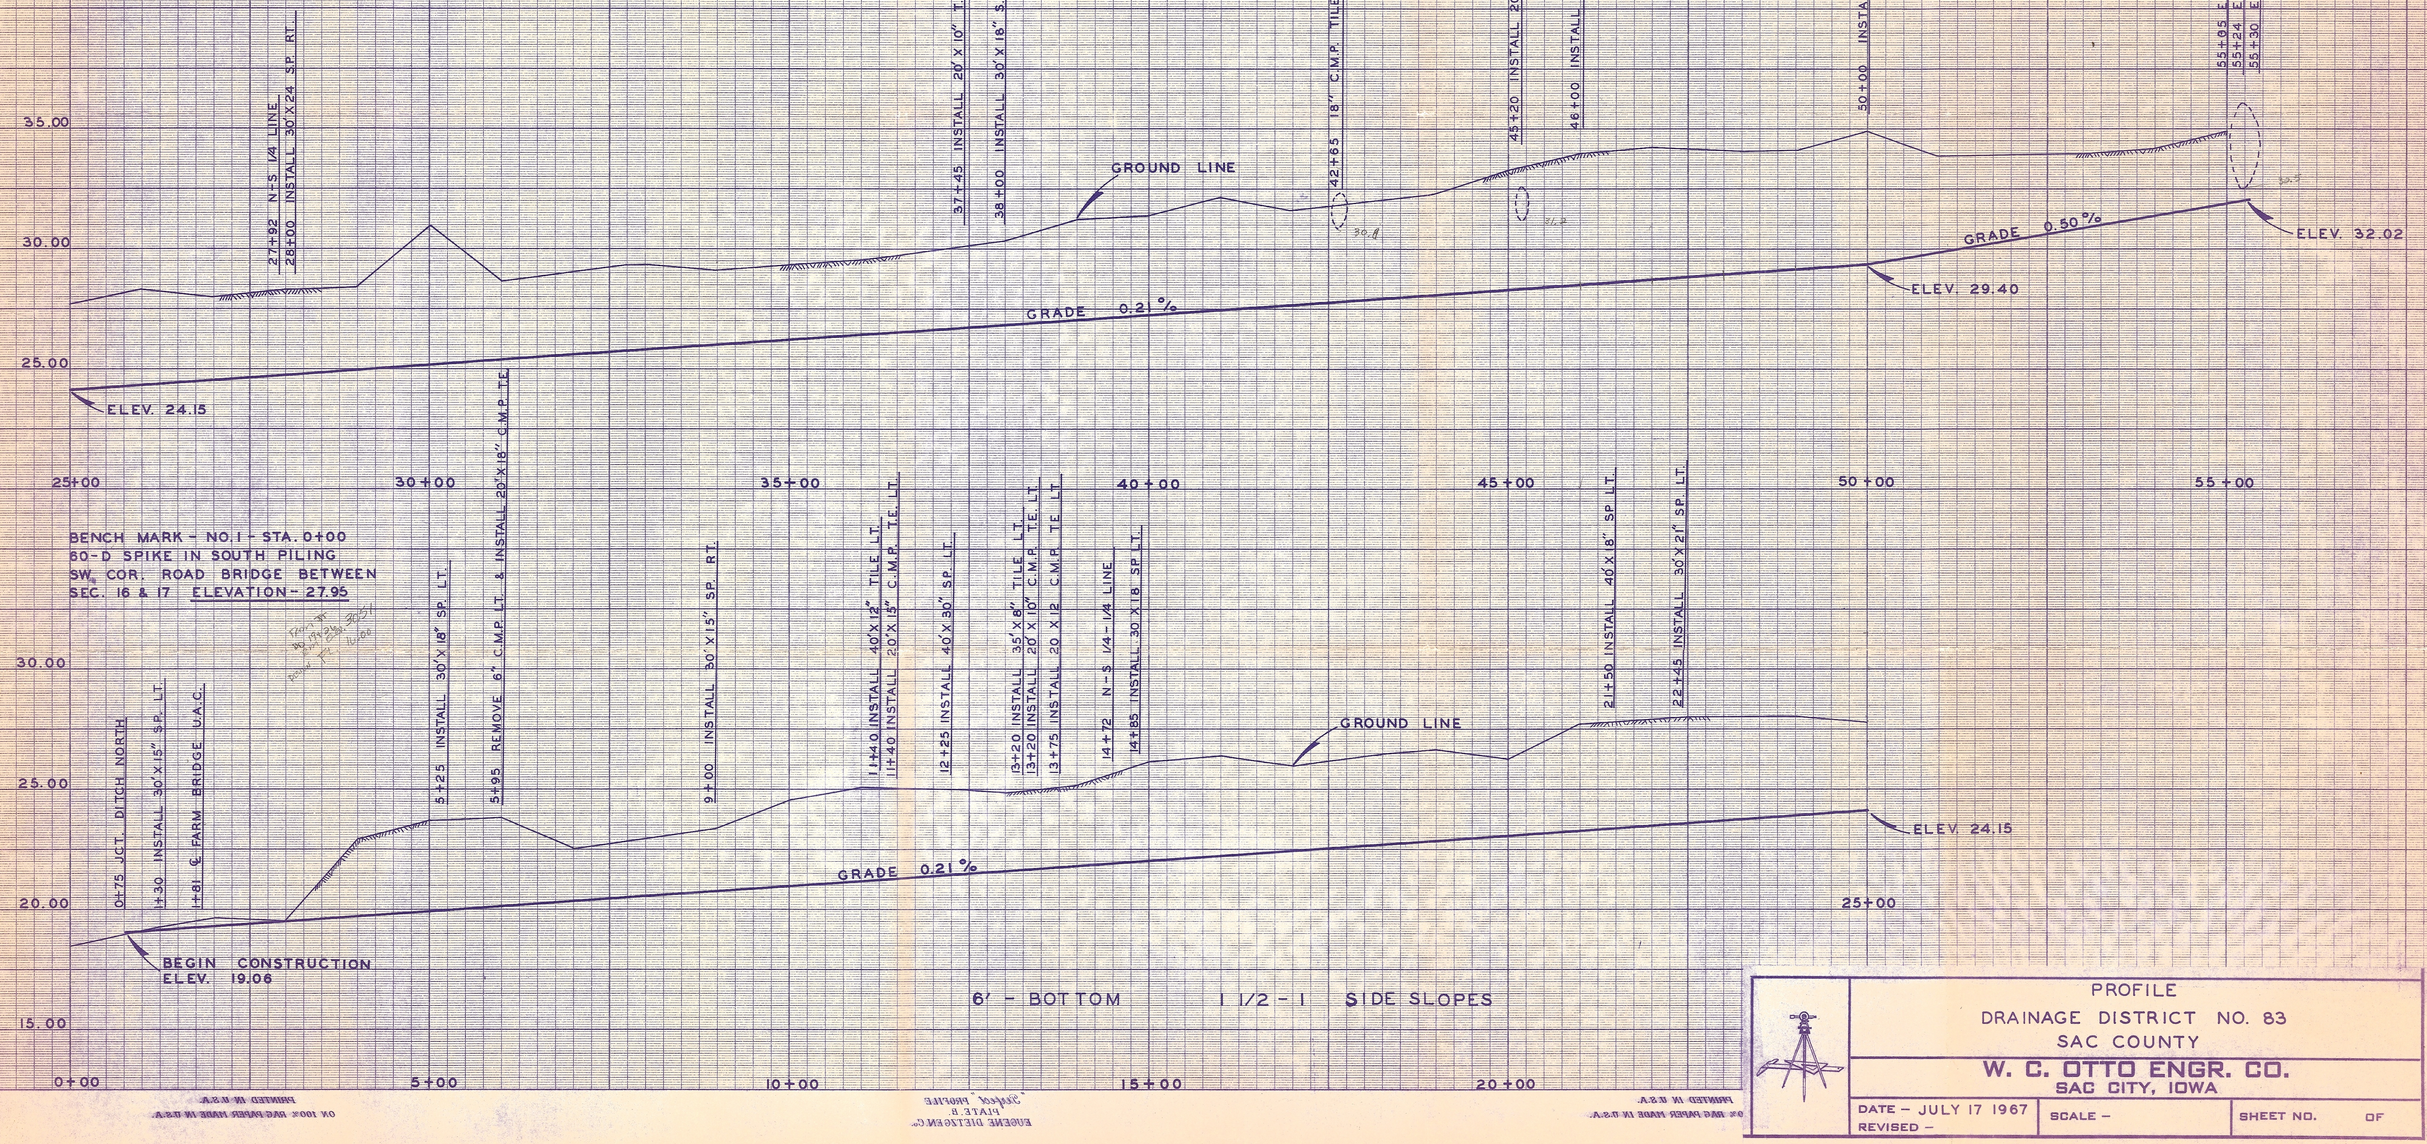

BENCH MARK - NO. 1 - STA. 0+00
60-D SPIKE IN SOUTH PILING
SW. COR. ROAD BRIDGE BETWEEN
SEC. 16 & 17 ELEVATION - 27.95

PROFILE
DRAINAGE DISTRICT NO. 83
SAC COUNTY

W. C. OTTO ENGR. CO.
SAC CITY, IOWA

DATE - JULY 17 1967
REVISED -

SCALE -

SHEET NO. OF

PROJ. NO. 67-10 DD83 SAC