


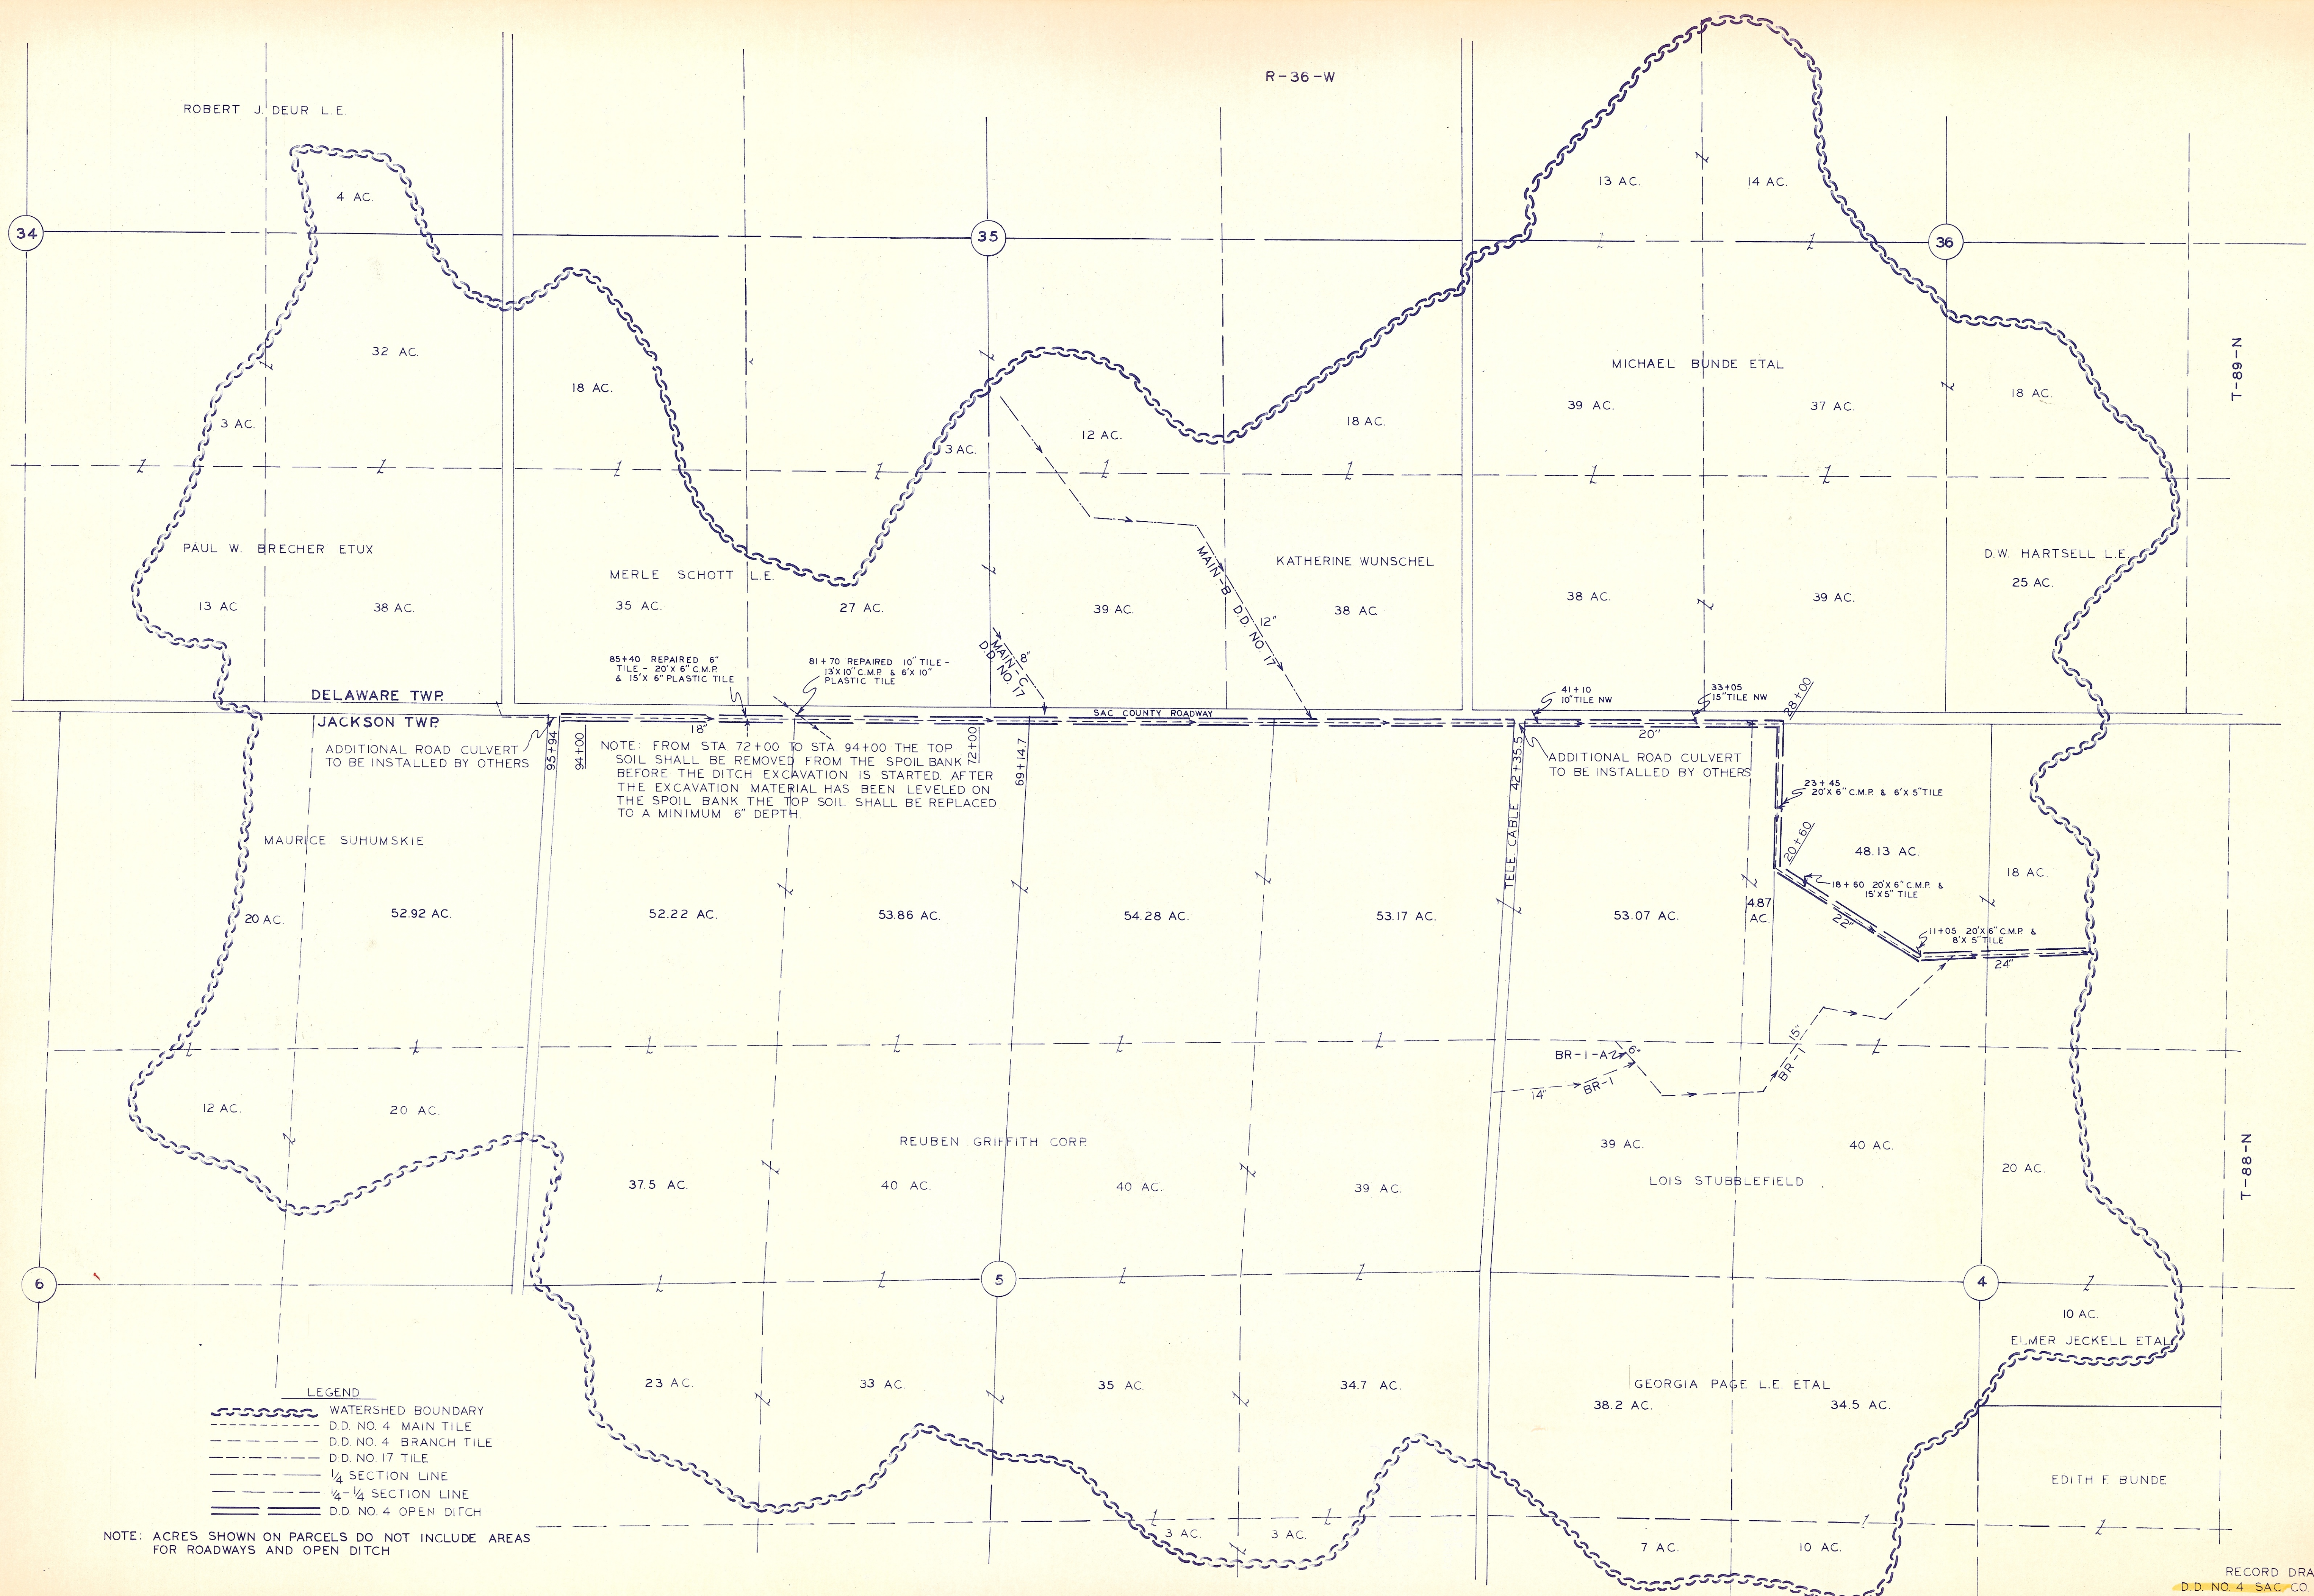

NOTE: ACRES SHOWN ON PARCELS DO NOT INCLUDE AREAS FOR ROADWAYS AND OPEN DITCH

LEGEND

- WATERSHED BOUNDARY
- D.D. NO. 4 MAIN TILE
- D.D. NO. 4 BRANCH TILE
- D.D. NO. 17 TILE
- 1/4 SECTION LINE
- 1/4-1/4 SECTION LINE
- D.D. NO. 4 OPEN DITCH




# DRAINAGE DISTRICT


## NO. 4

### SAC COUNTY

SEC. 34-35-36 DELAWARE TWP. T-89-N R-36-W  
SEC. 4-5-6 JACKSON TWP. T-88-N R-36-W

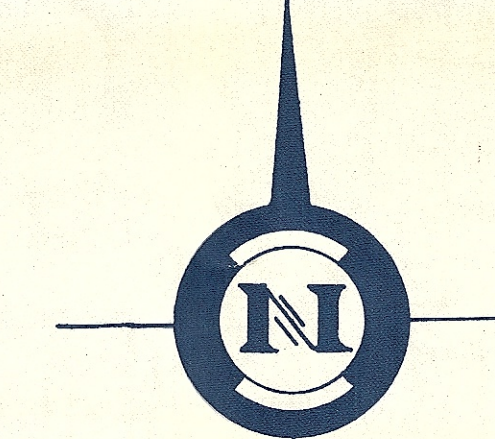

SCALE 1" = 400'

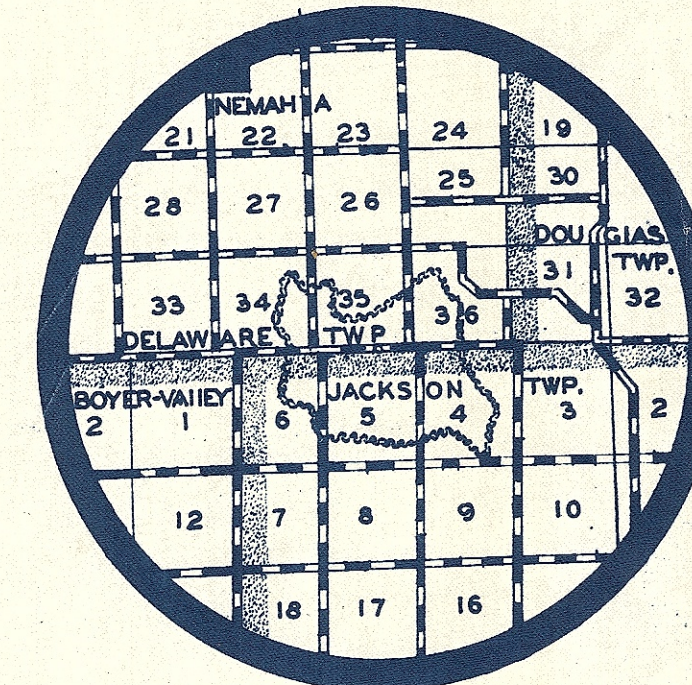

34

35

36

RC LEWIS

ANNA SCHOTT

J. H. GROHE  
&  
E. L. AHRENS

BERNADINE JACKSON  
&  
VANCE HAMILTON

MARY  
SMITH

C. H. WRIGHT

DANIEL DENMAN

REUBEN GRIFFITH

F. H. GROHE

EDNA PAGE

END 18" TILE

OPEN DITCH 6 FT. BOTTOM  
TILE IN BOTTOM OF DITCH

STA. 50+00

STA. 37+00

STA. 35+00

22" MAIN

BR "I-A"

20+00

19+00

24"

14"

20+00

15"

6