




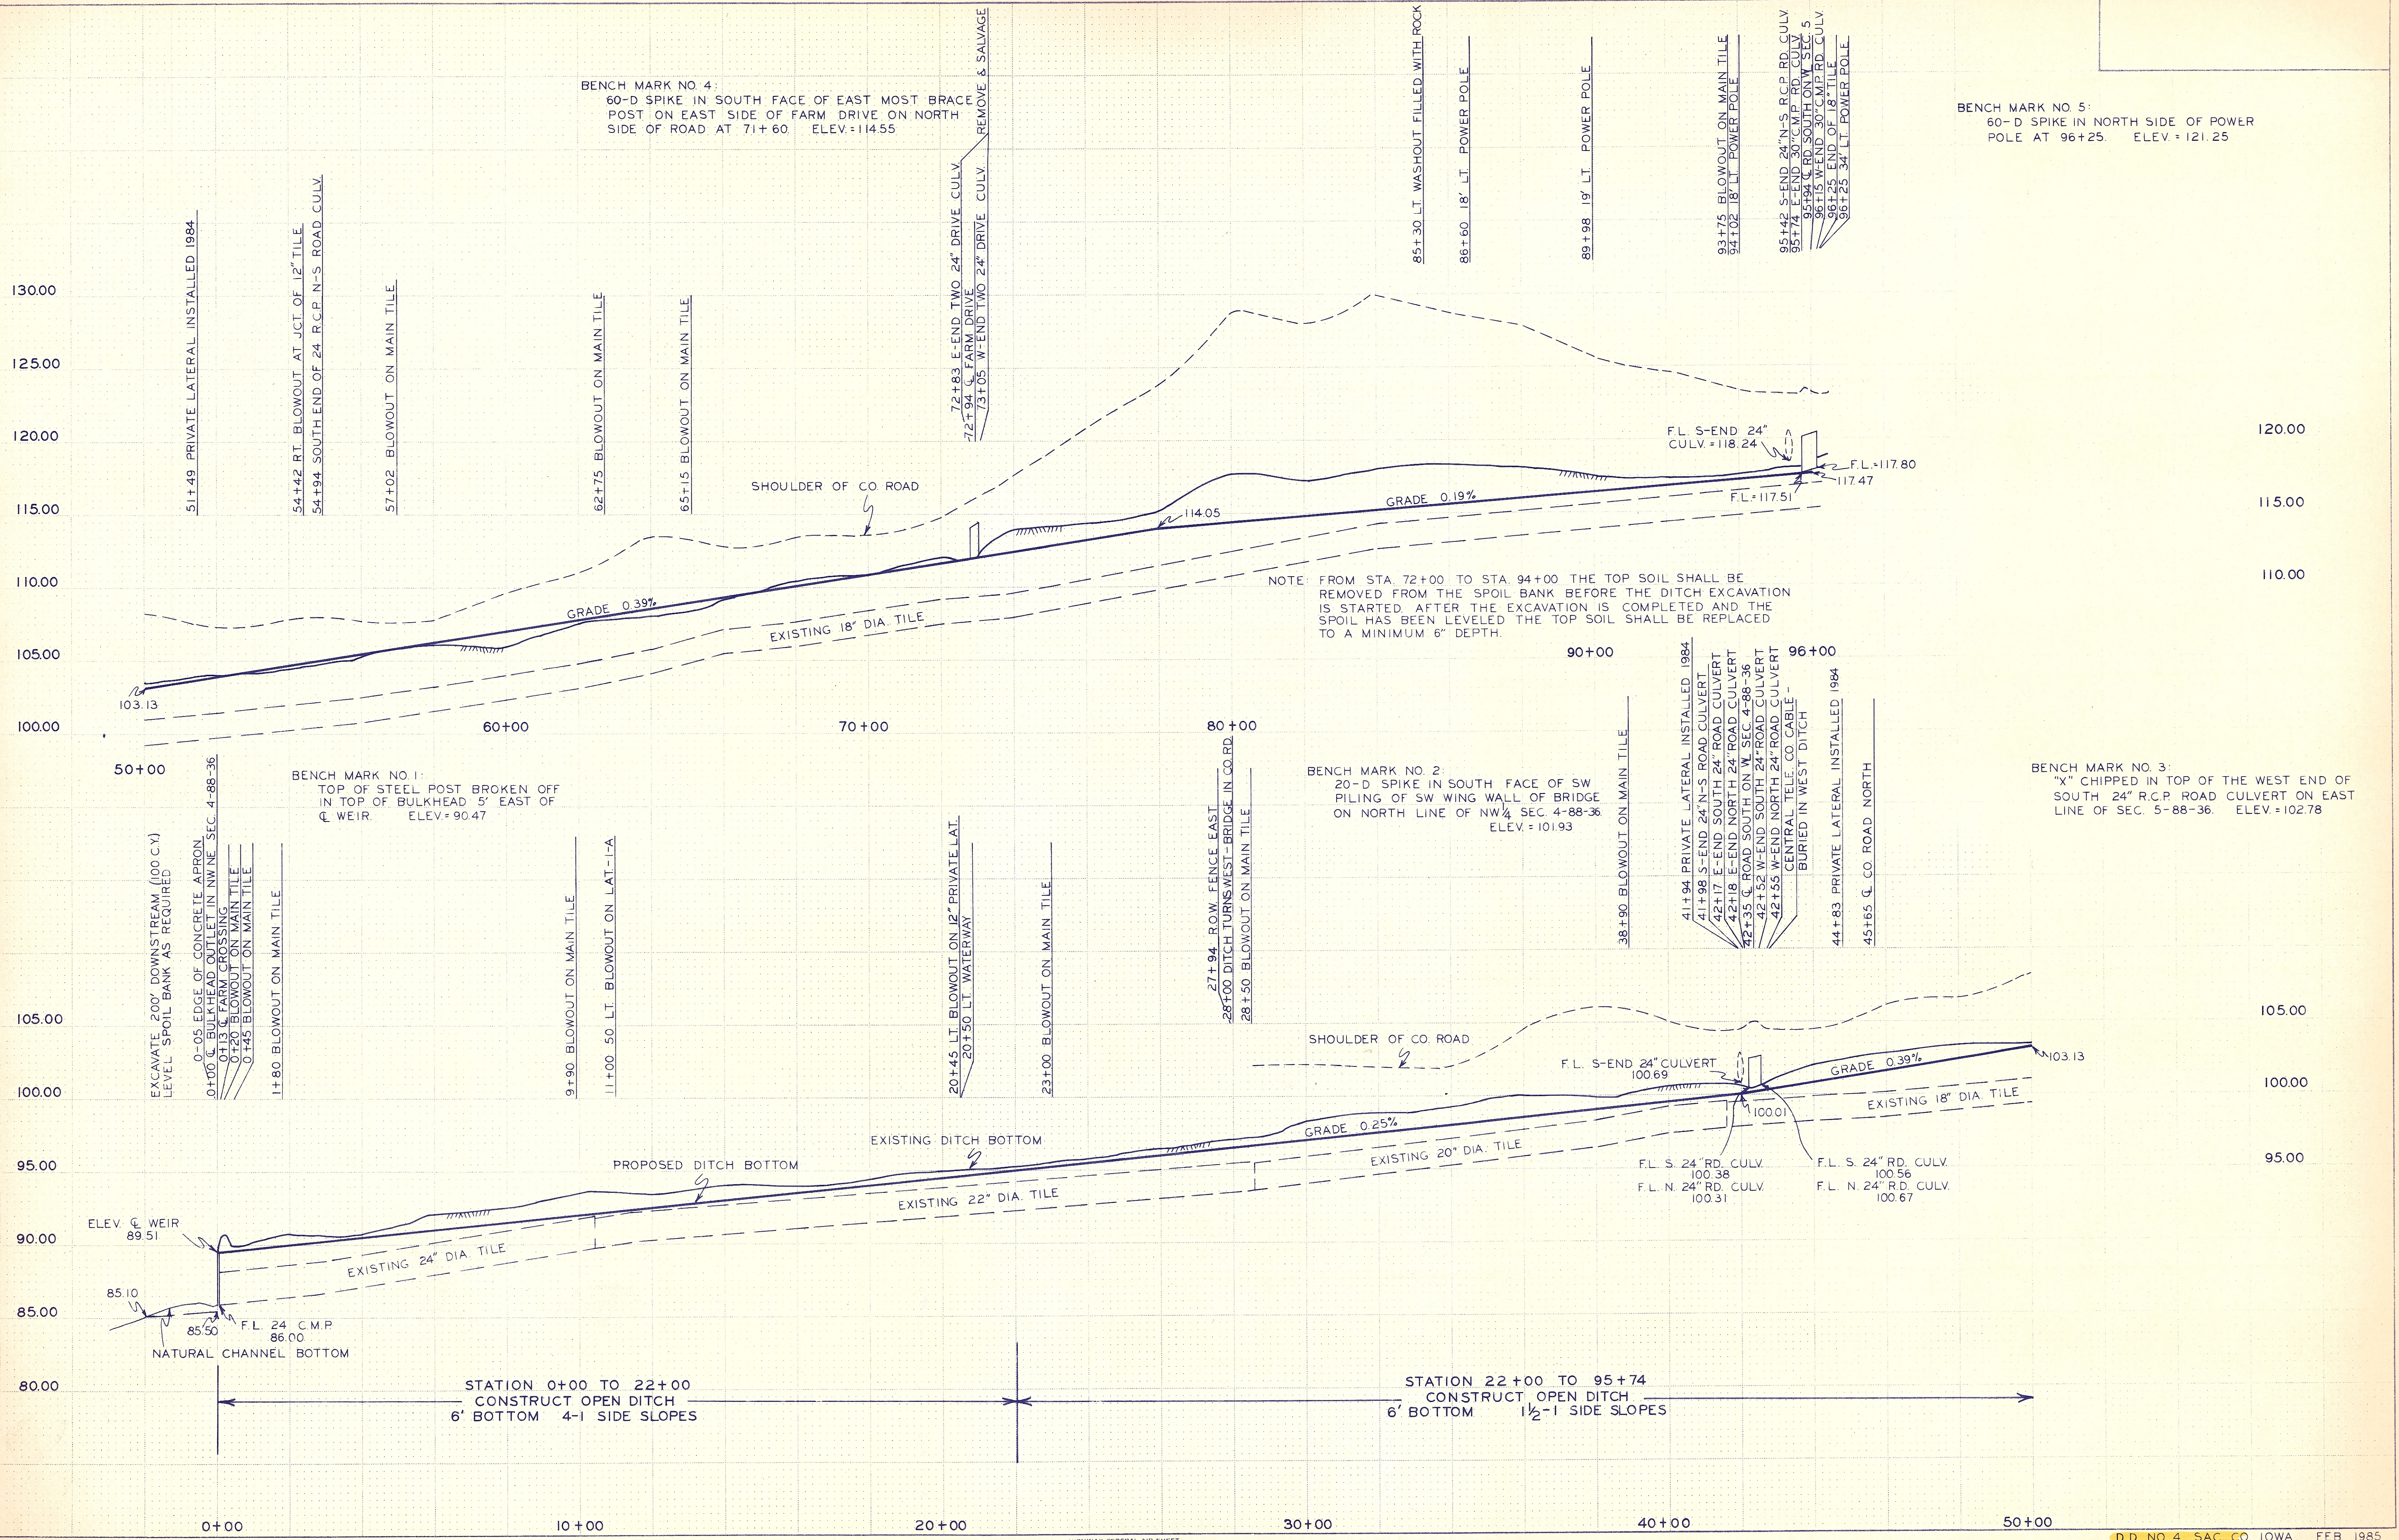


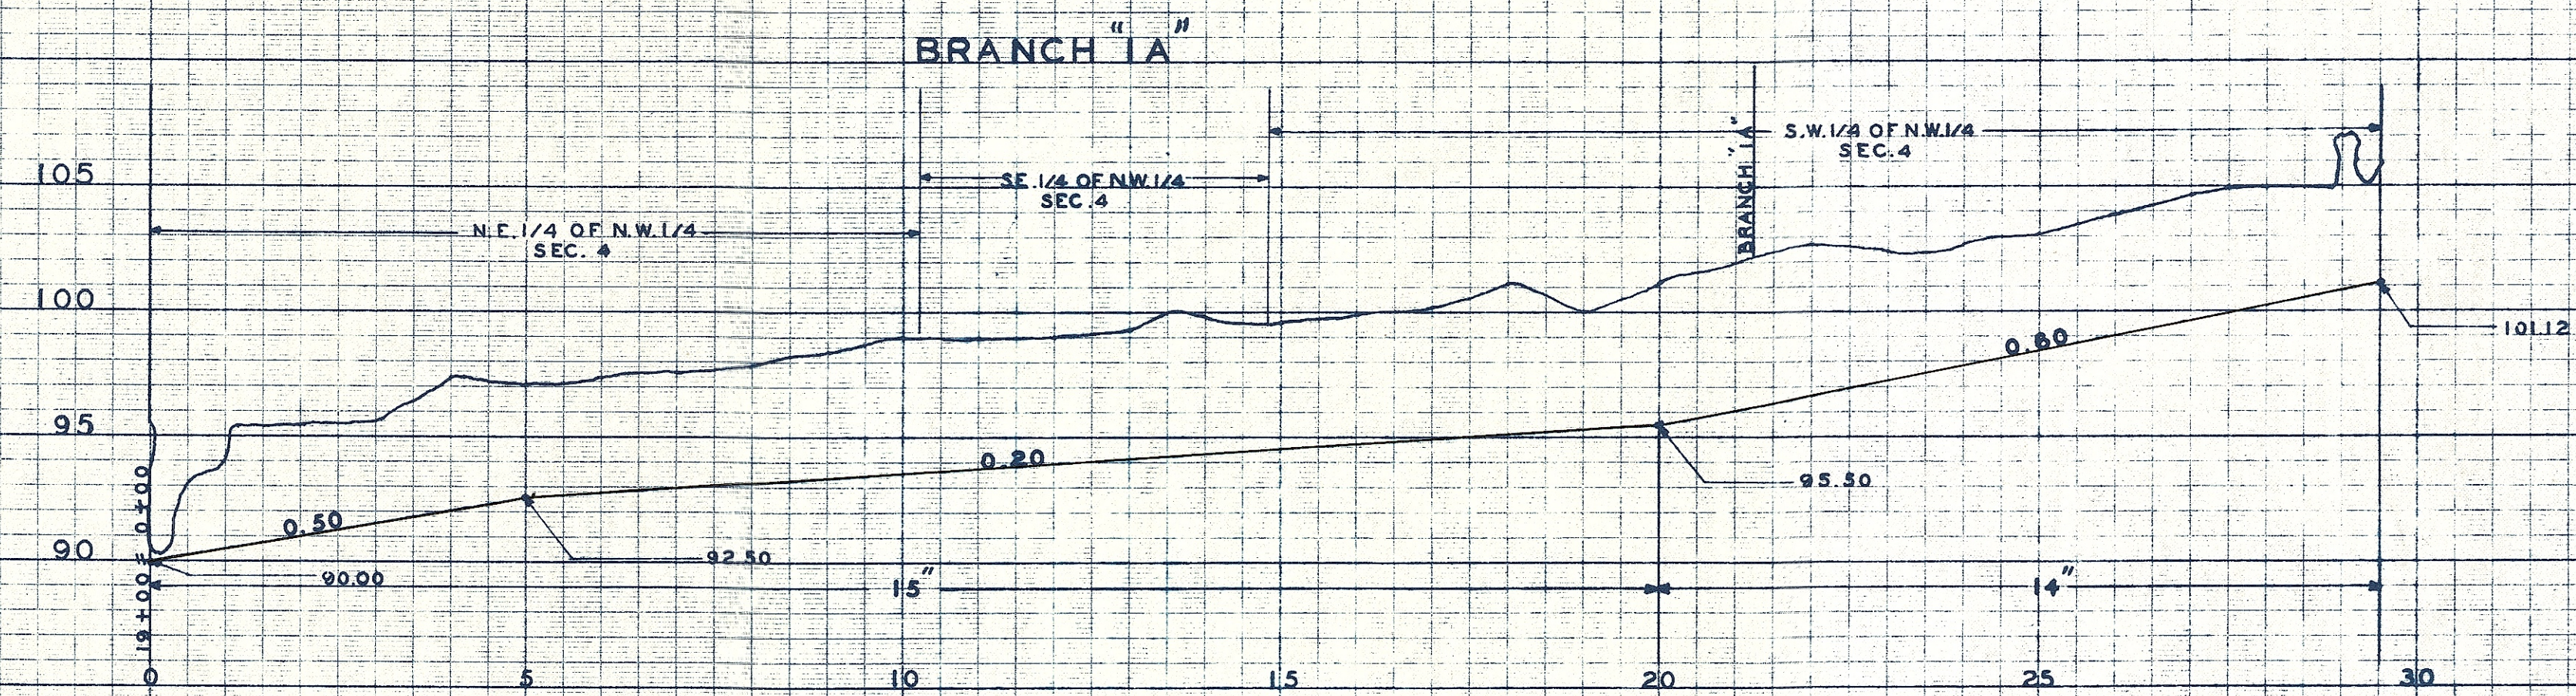


ROSSOW DRAIN NO. 4
PROPOSED EXTENSION
1917

REDRAWN BY
W.C. OTTO ENGINEERING CO.
SAC CITY, IOWA DEC. 11, 1952

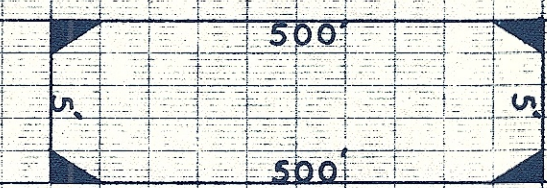

MAIN DITCH & TILE

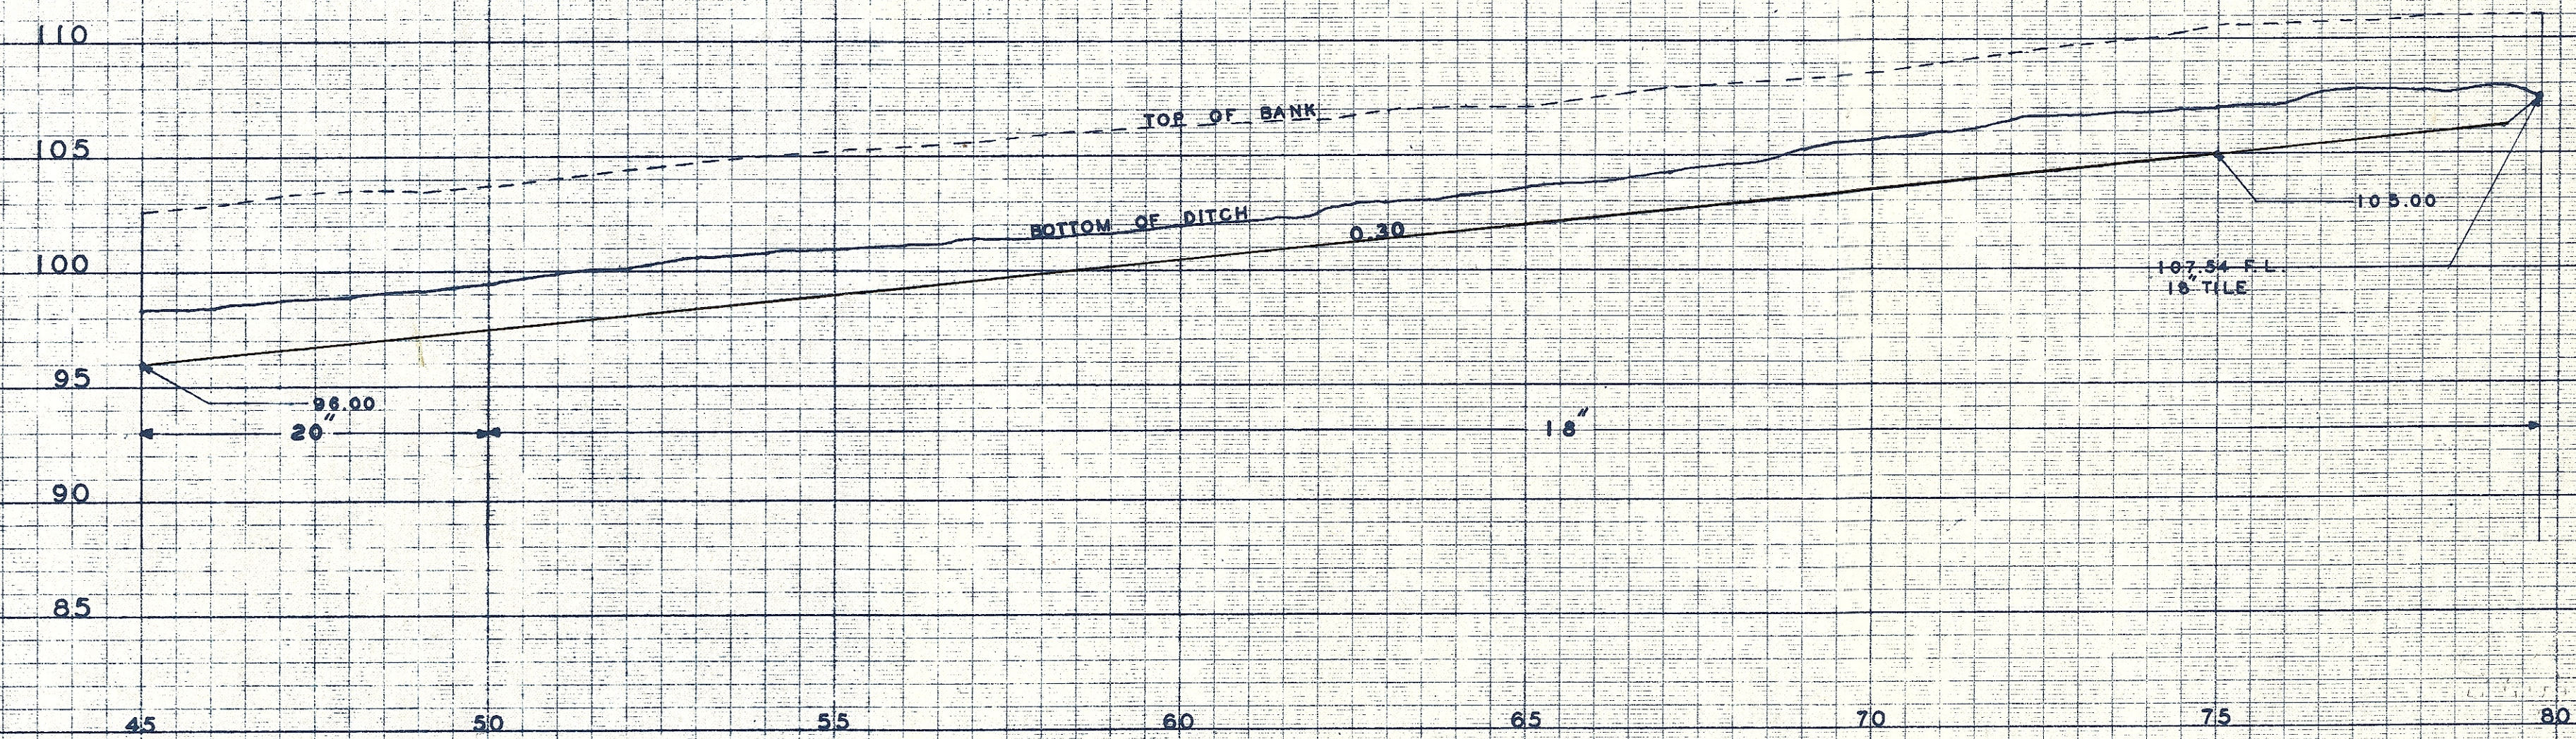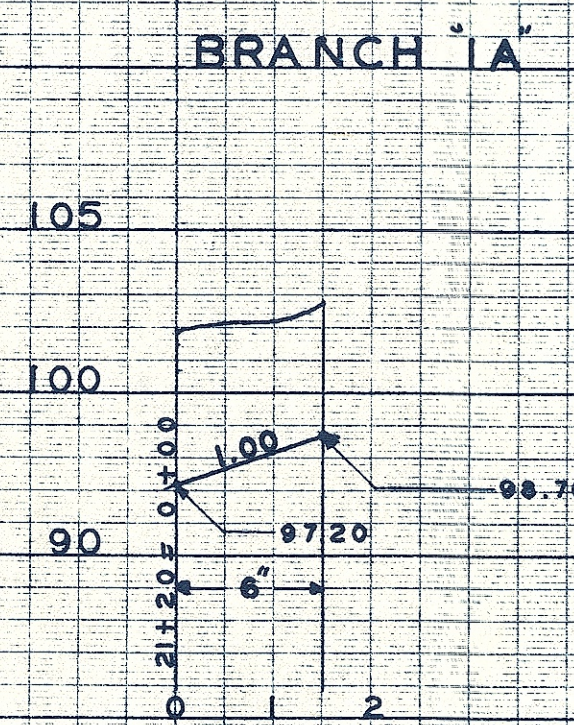

MAIN DITCH & TILE

