

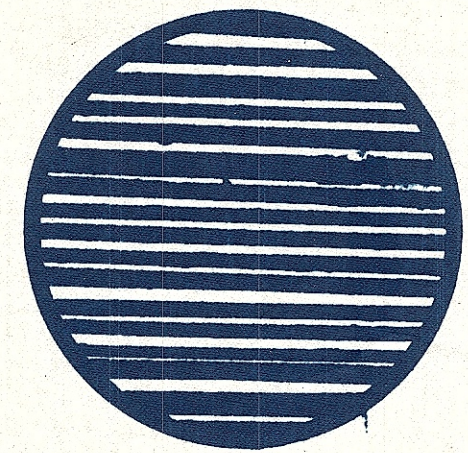


STANDARD-CATCH-BASIN



TO BE USED IN CONNECTION WITH REGULAR TILE DRAINS

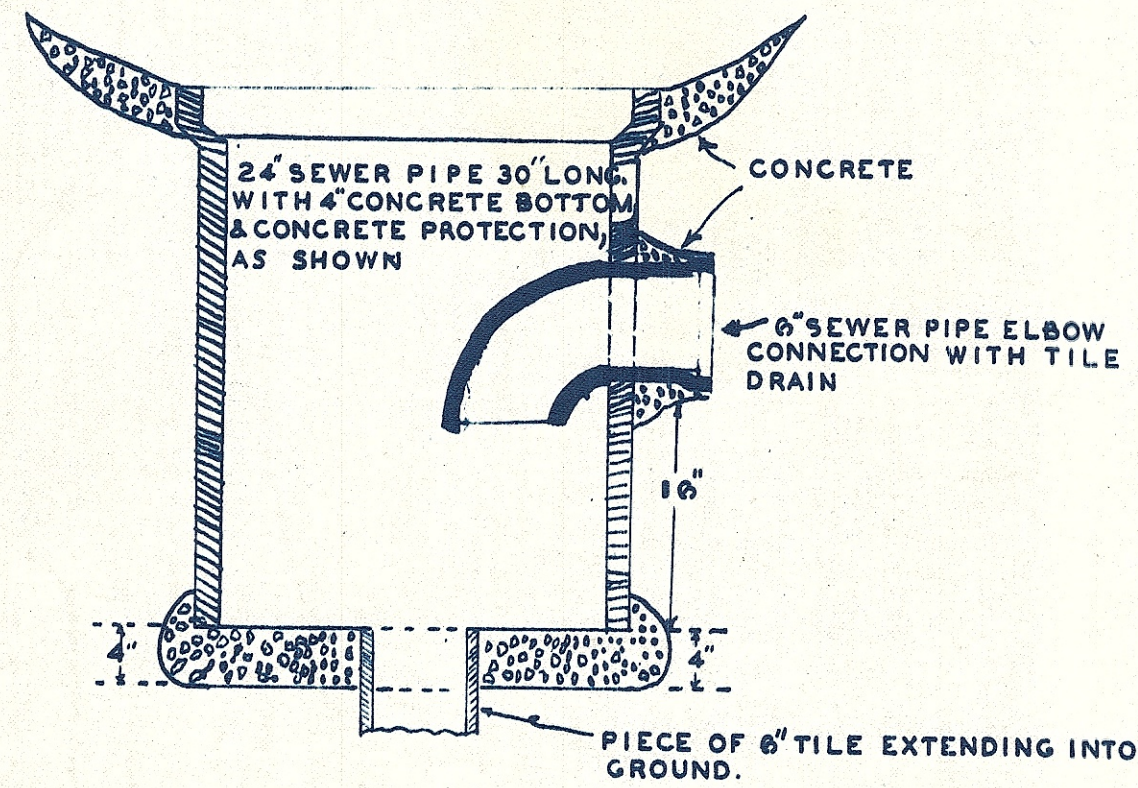

IRON TOP GRATING, TO FIT BELL, MAY BE CAST OR MADE OF BARS, SHOULD NOT LESS THAN 1/2" OR THICKNESS OF CAST IRON LESS THAN 3/4"

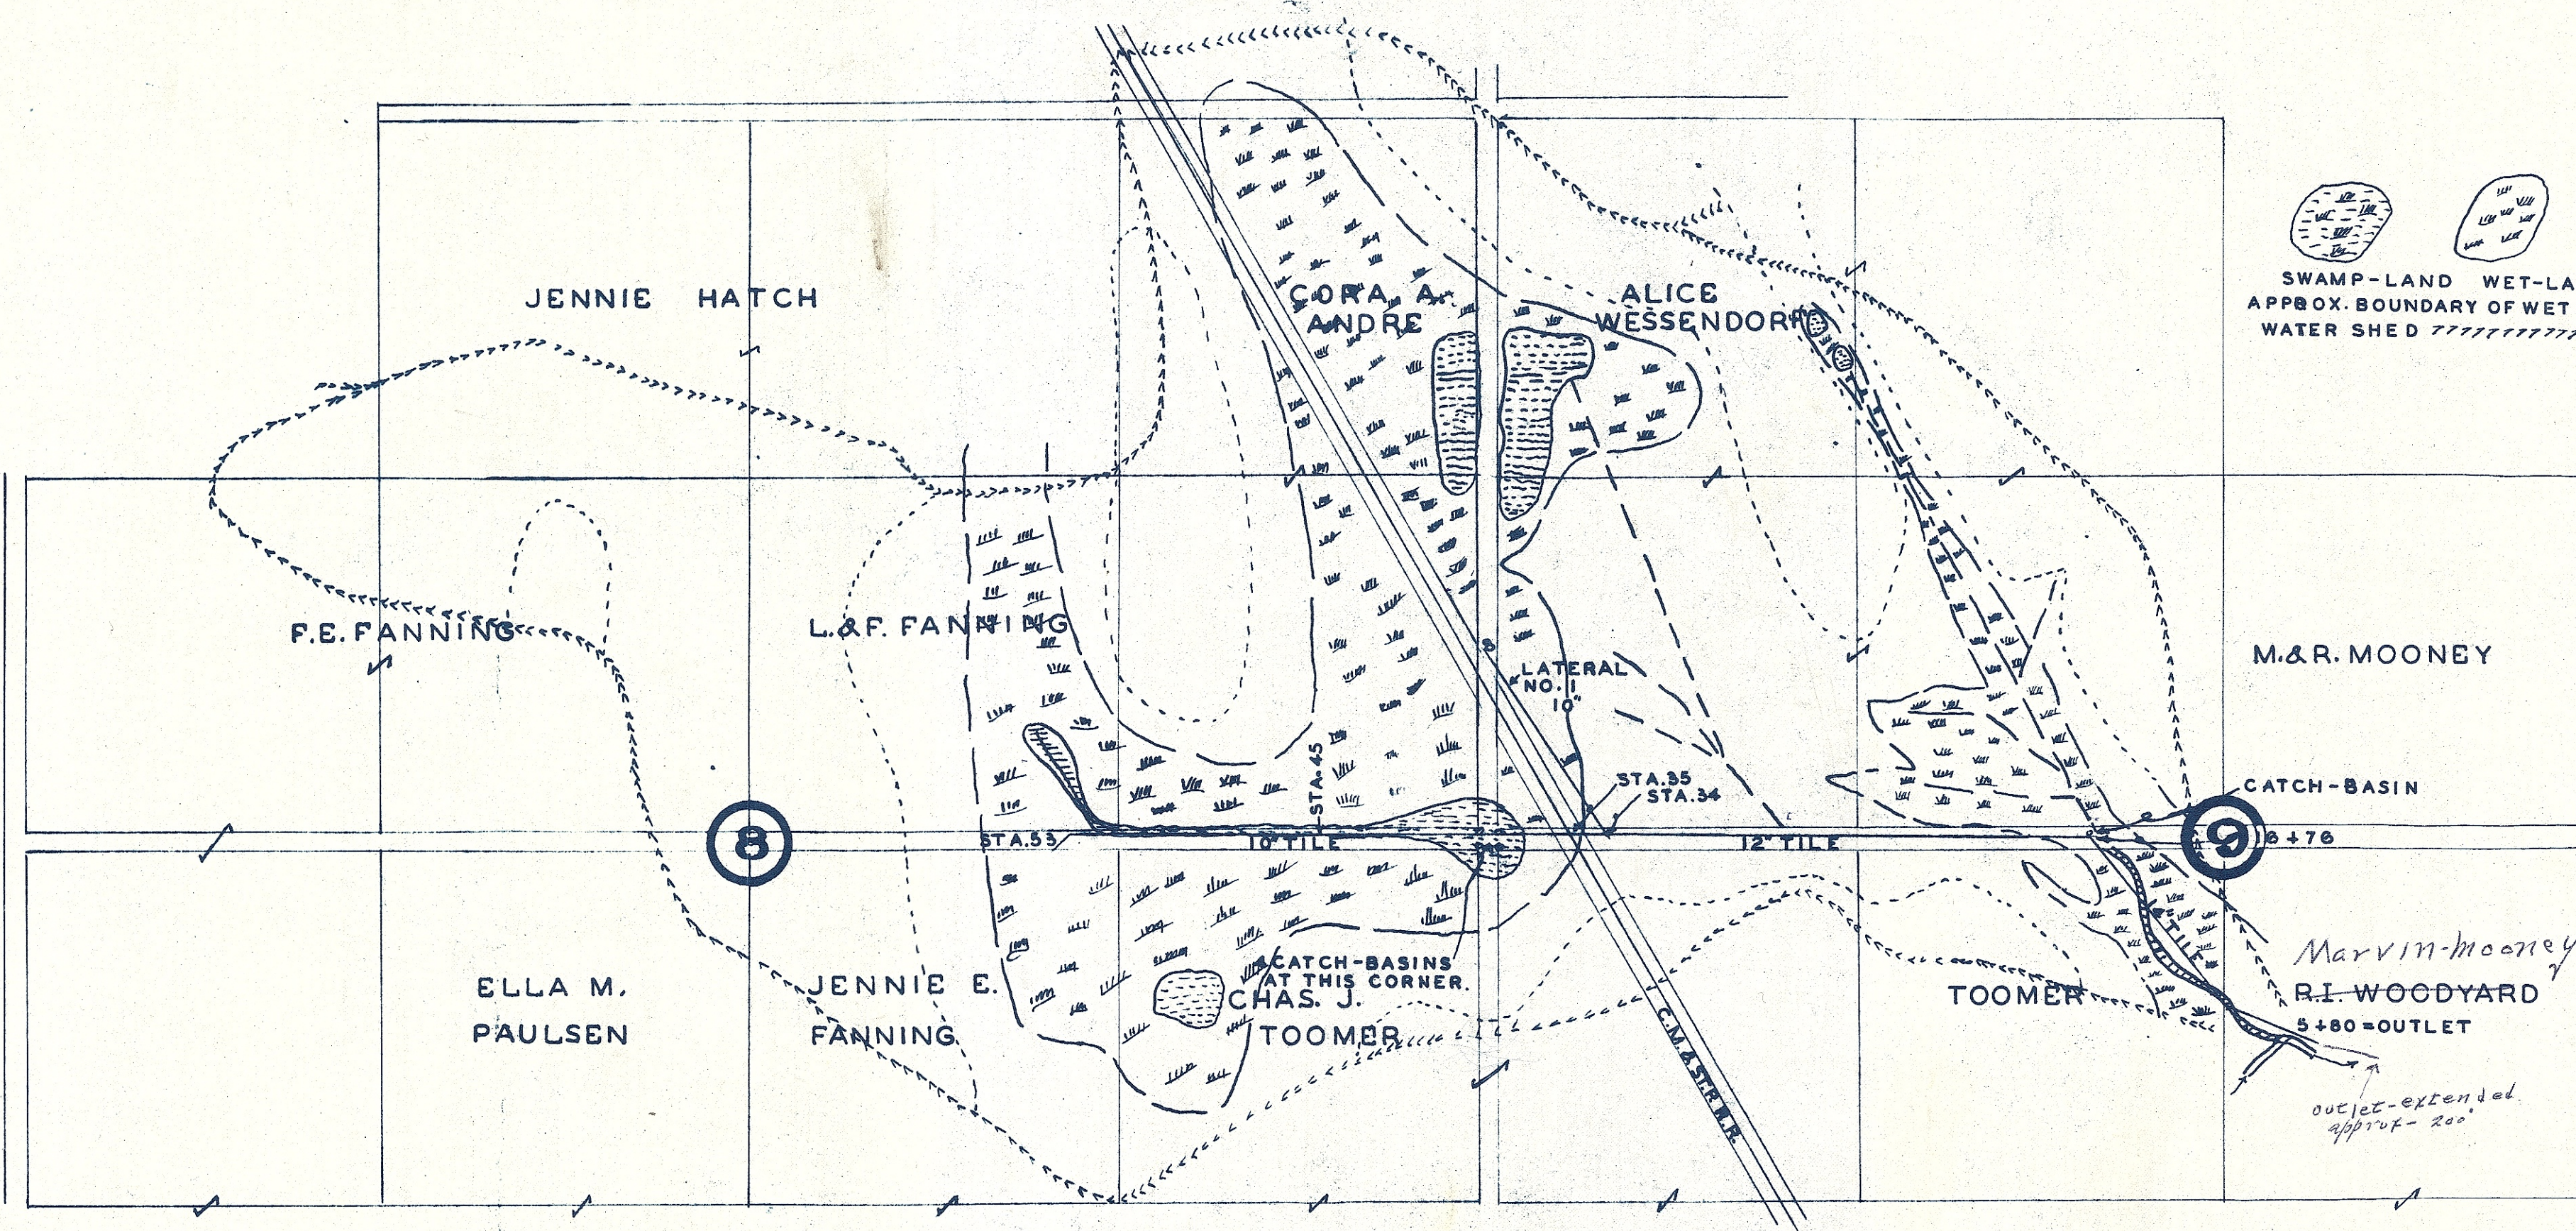

DRAINAGE DISTRICT NO. 46
DELAWARE TWP.
SEC. 8-9
T 89 N - R 36 W
SAC-COUNTY
JANUARY, 1914
SCALE: 1"=500'

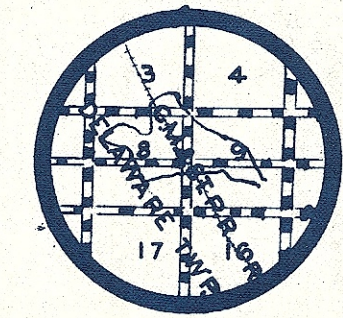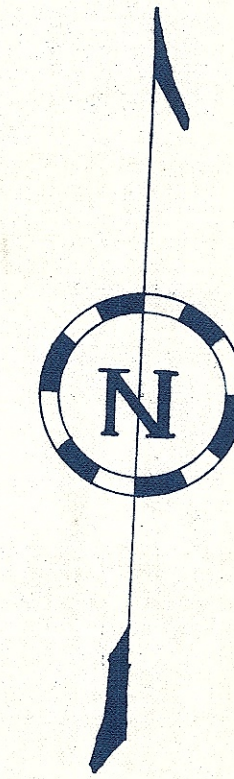

PLANS FOR CROSSING C.M. & ST. P. R.R. TRAC

WITH 12" TILE DRAIN, AT A POINT ON THE E & W HIGHWAY, ABOUT 300' EAST OF THE W 1/4 COR. SEC. 9-89-36

