






**DRAINAGE-DISTRICT**  
**NO. 59**  
**BOYER-VALLEY TWP.**  
**SEC. 4, 9**  
**EDEN-TWP.**  
**SEC. 36**  
**SAC-COUNTY**  
**JULY, 1916**

500'  
**SCALE**  
 500'

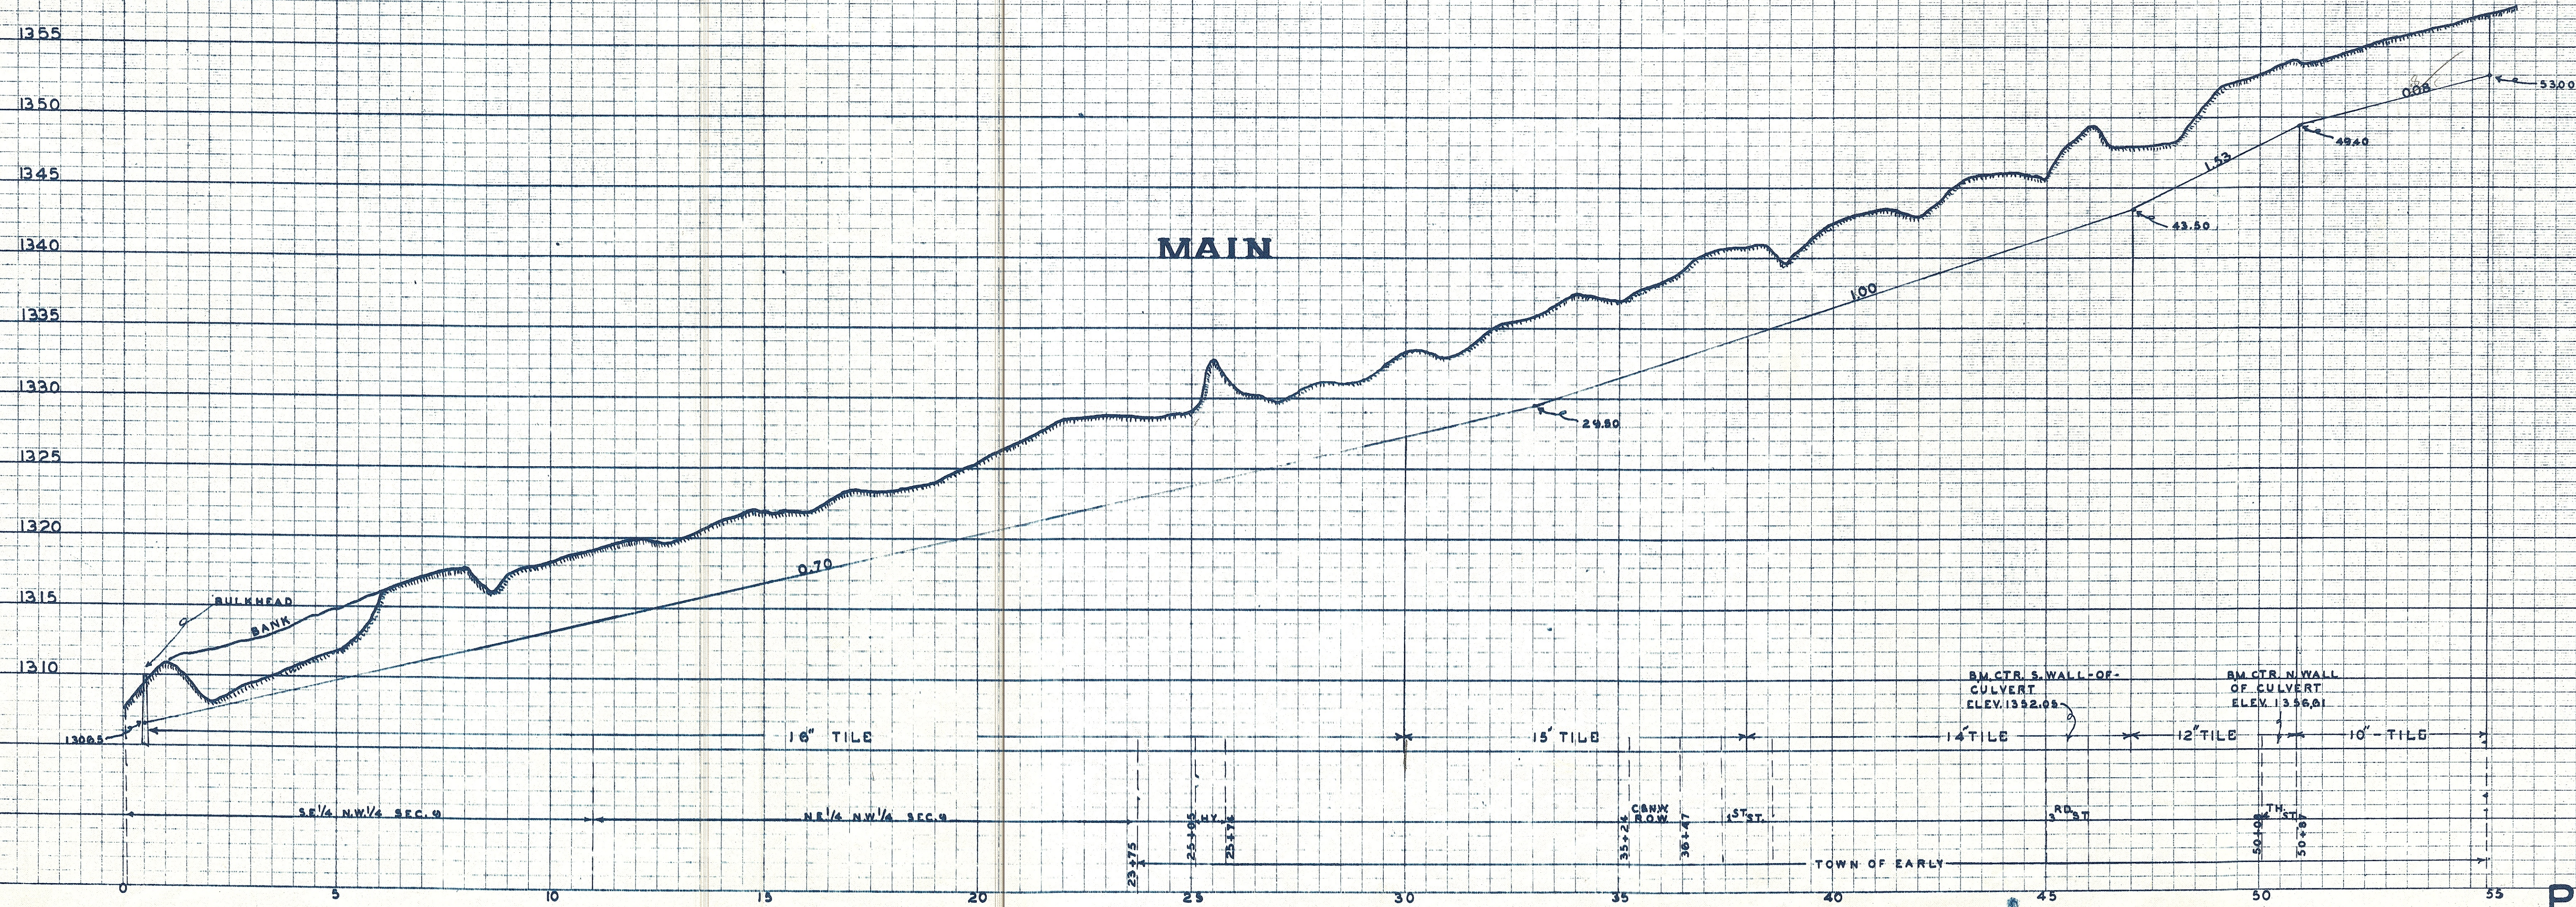

KEUFFEL & ESSER CO.  
 NEW YORK

TRADE STANDARD MARK  
 NEW YORK CITY  
 PROFILE PLATE 4 X 30  
 100% BLUE PAPER  
 MADE IN U.S.A.

KEUFFEL & ESSER CO.  
 NEW YORK

TRADE STANDARD MARK  
 NEW YORK CITY  
 PROFILE PLATE 4 X 30  
 100% BLUE PAPER  
 MADE IN U.S.A.

KEUFFEL & ESSER CO.  
 NEW YORK