
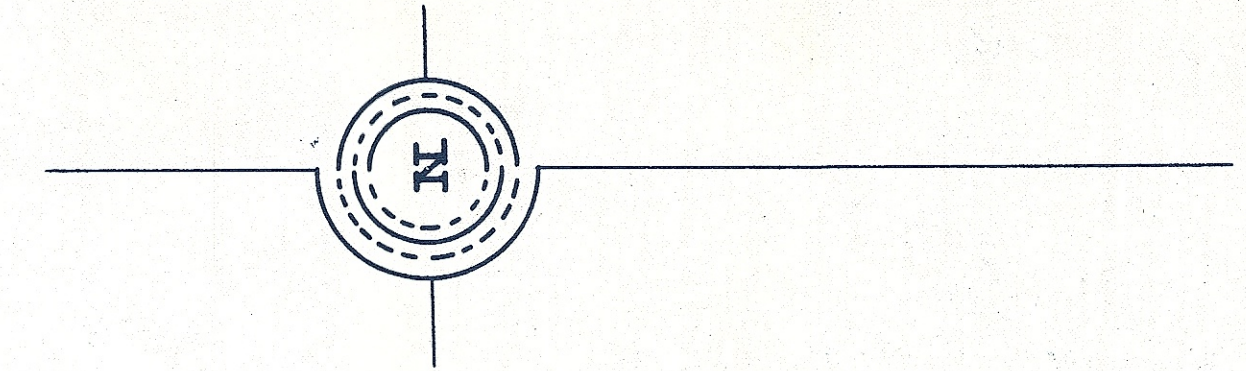
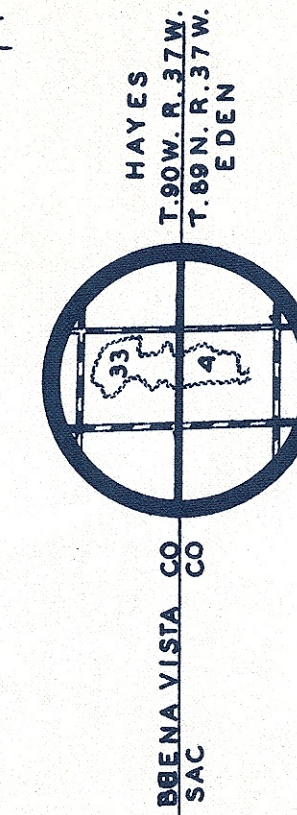


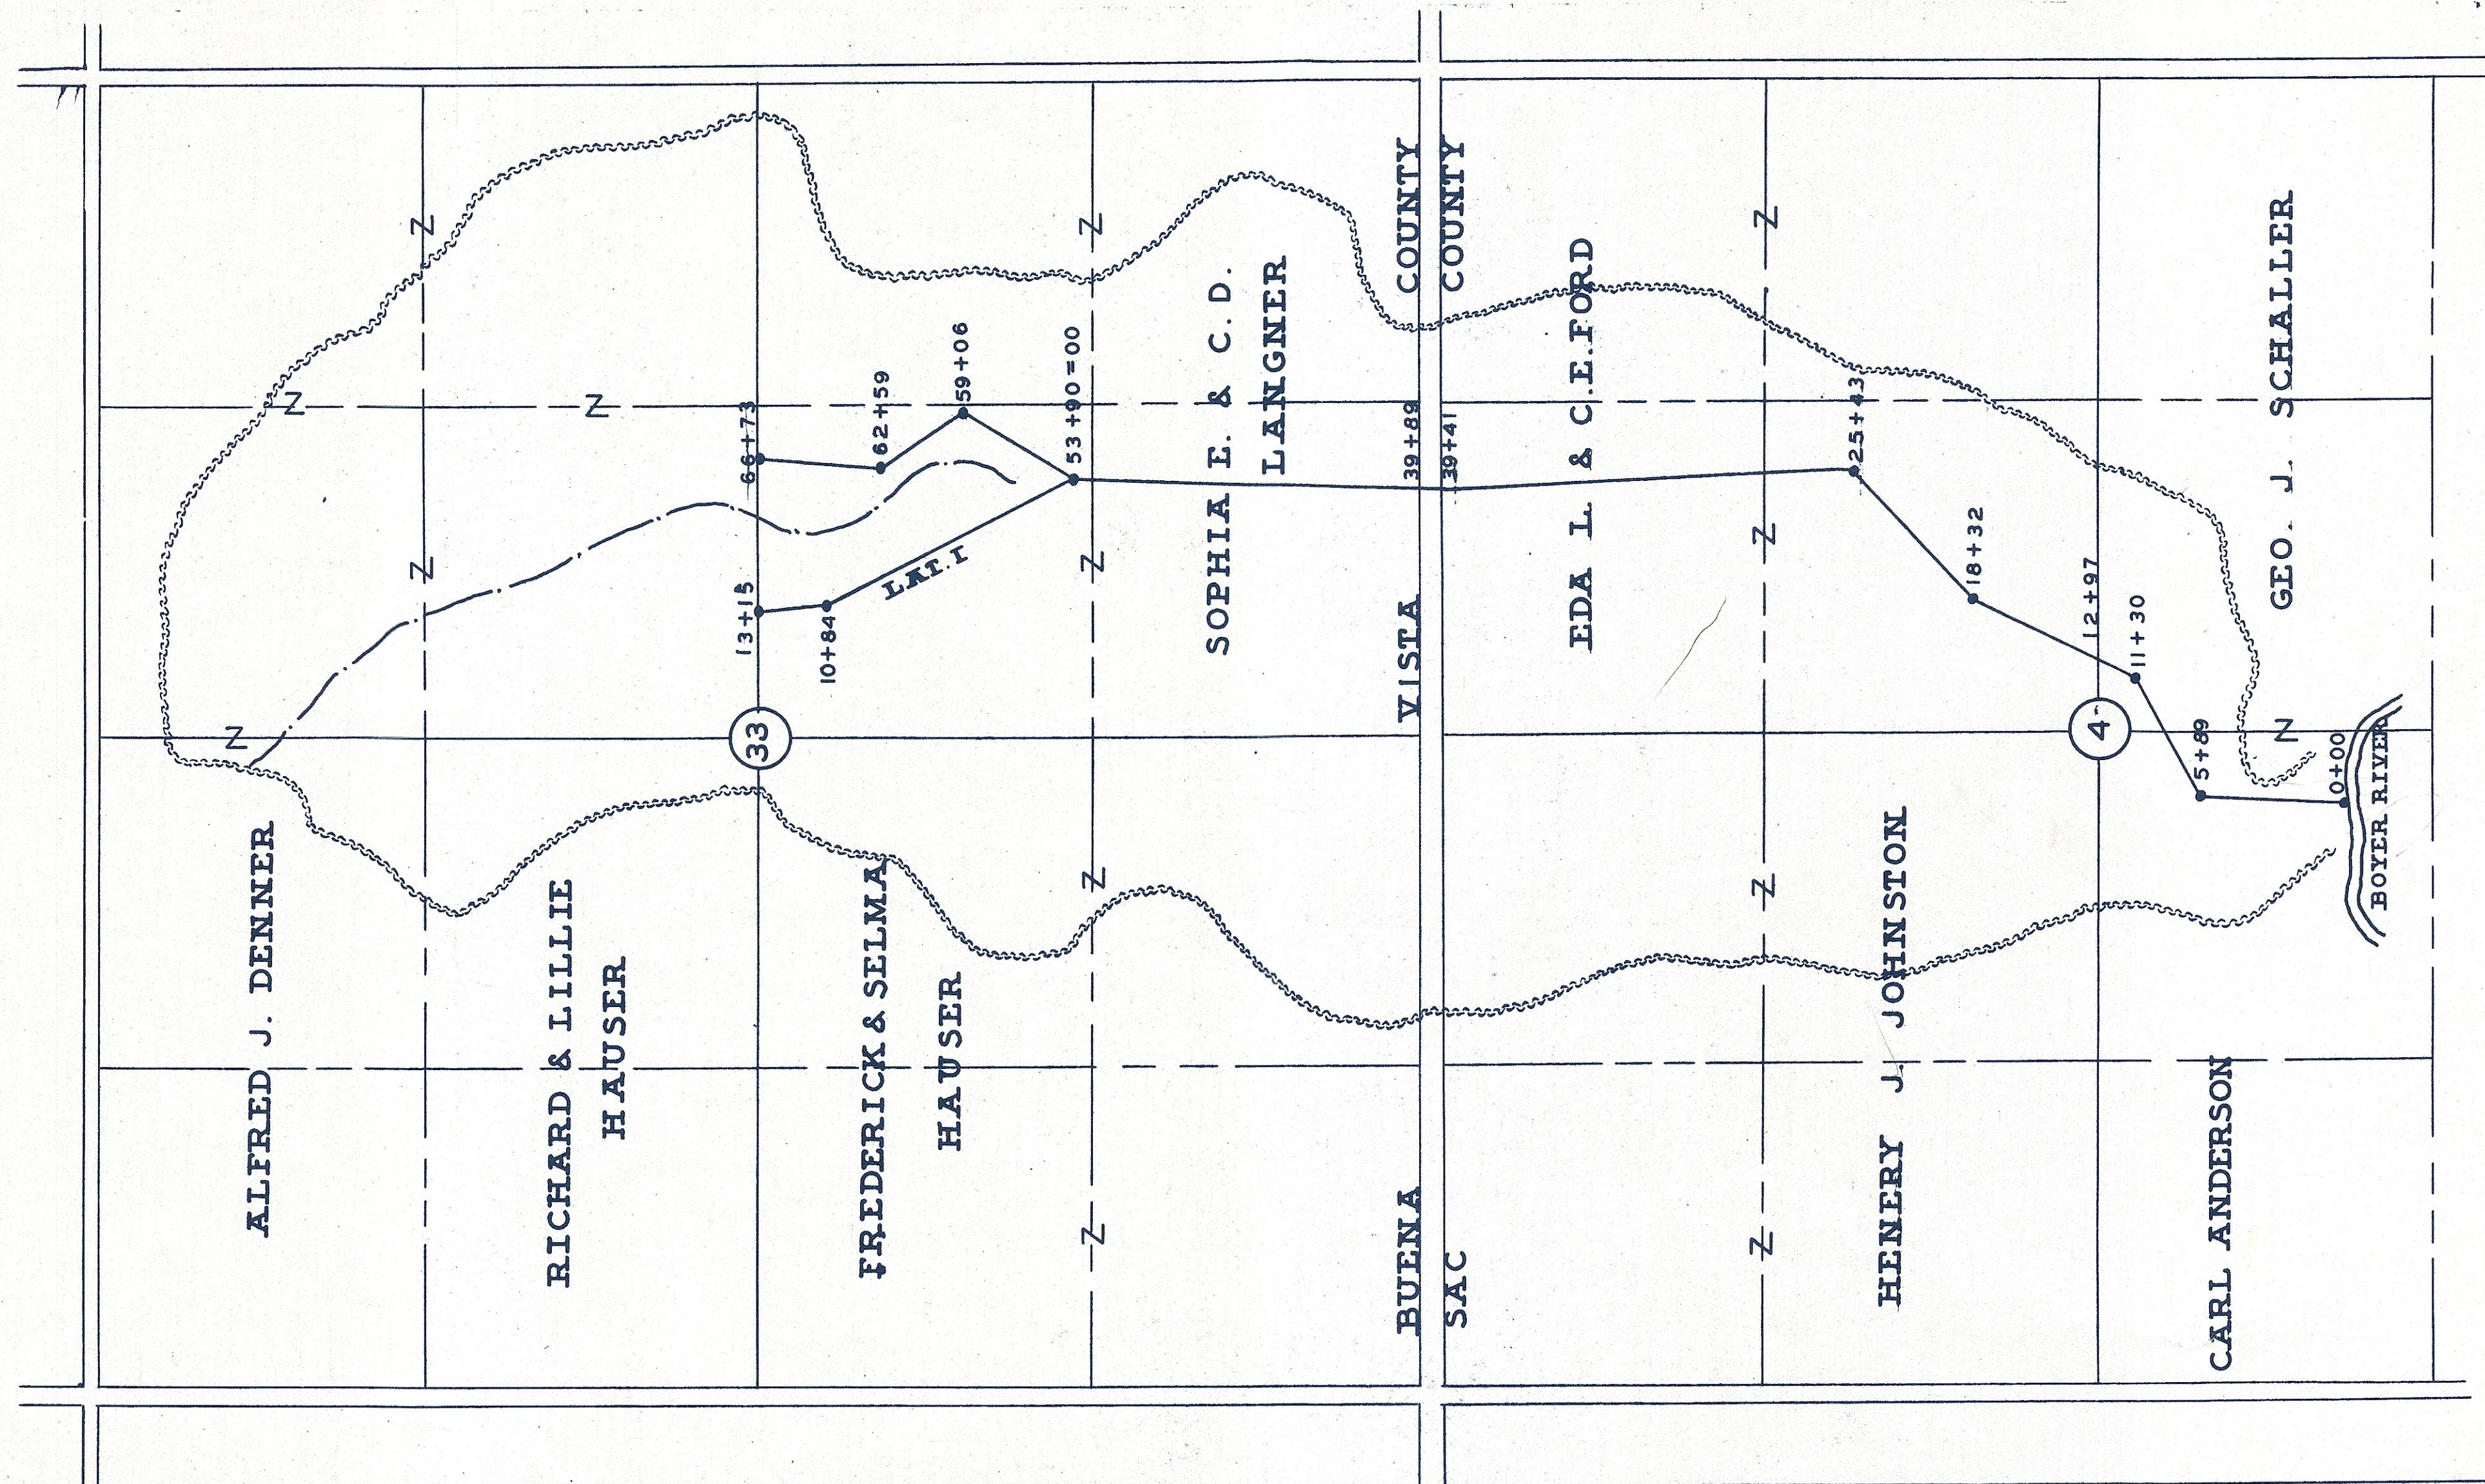

PLAT & PROFILE OF JOINT DRAINAGE DIST. NO. 156 SAC & BUENA VISTA COUNTIES IA.

SCALE 1 IN. = 500 FT.

JANUARY 1 1925

TABLE OF TILE				
DRAIN SIZE	LENGTH	STA. TO STA.	C.B.	
MAIN	12"	4000'	0+00	40+00
" "	10"	1400'	40+00	54+00
" "	8"	1273'	54+00	66+73
LAT-1	6"	1315'	0+00	13+15

