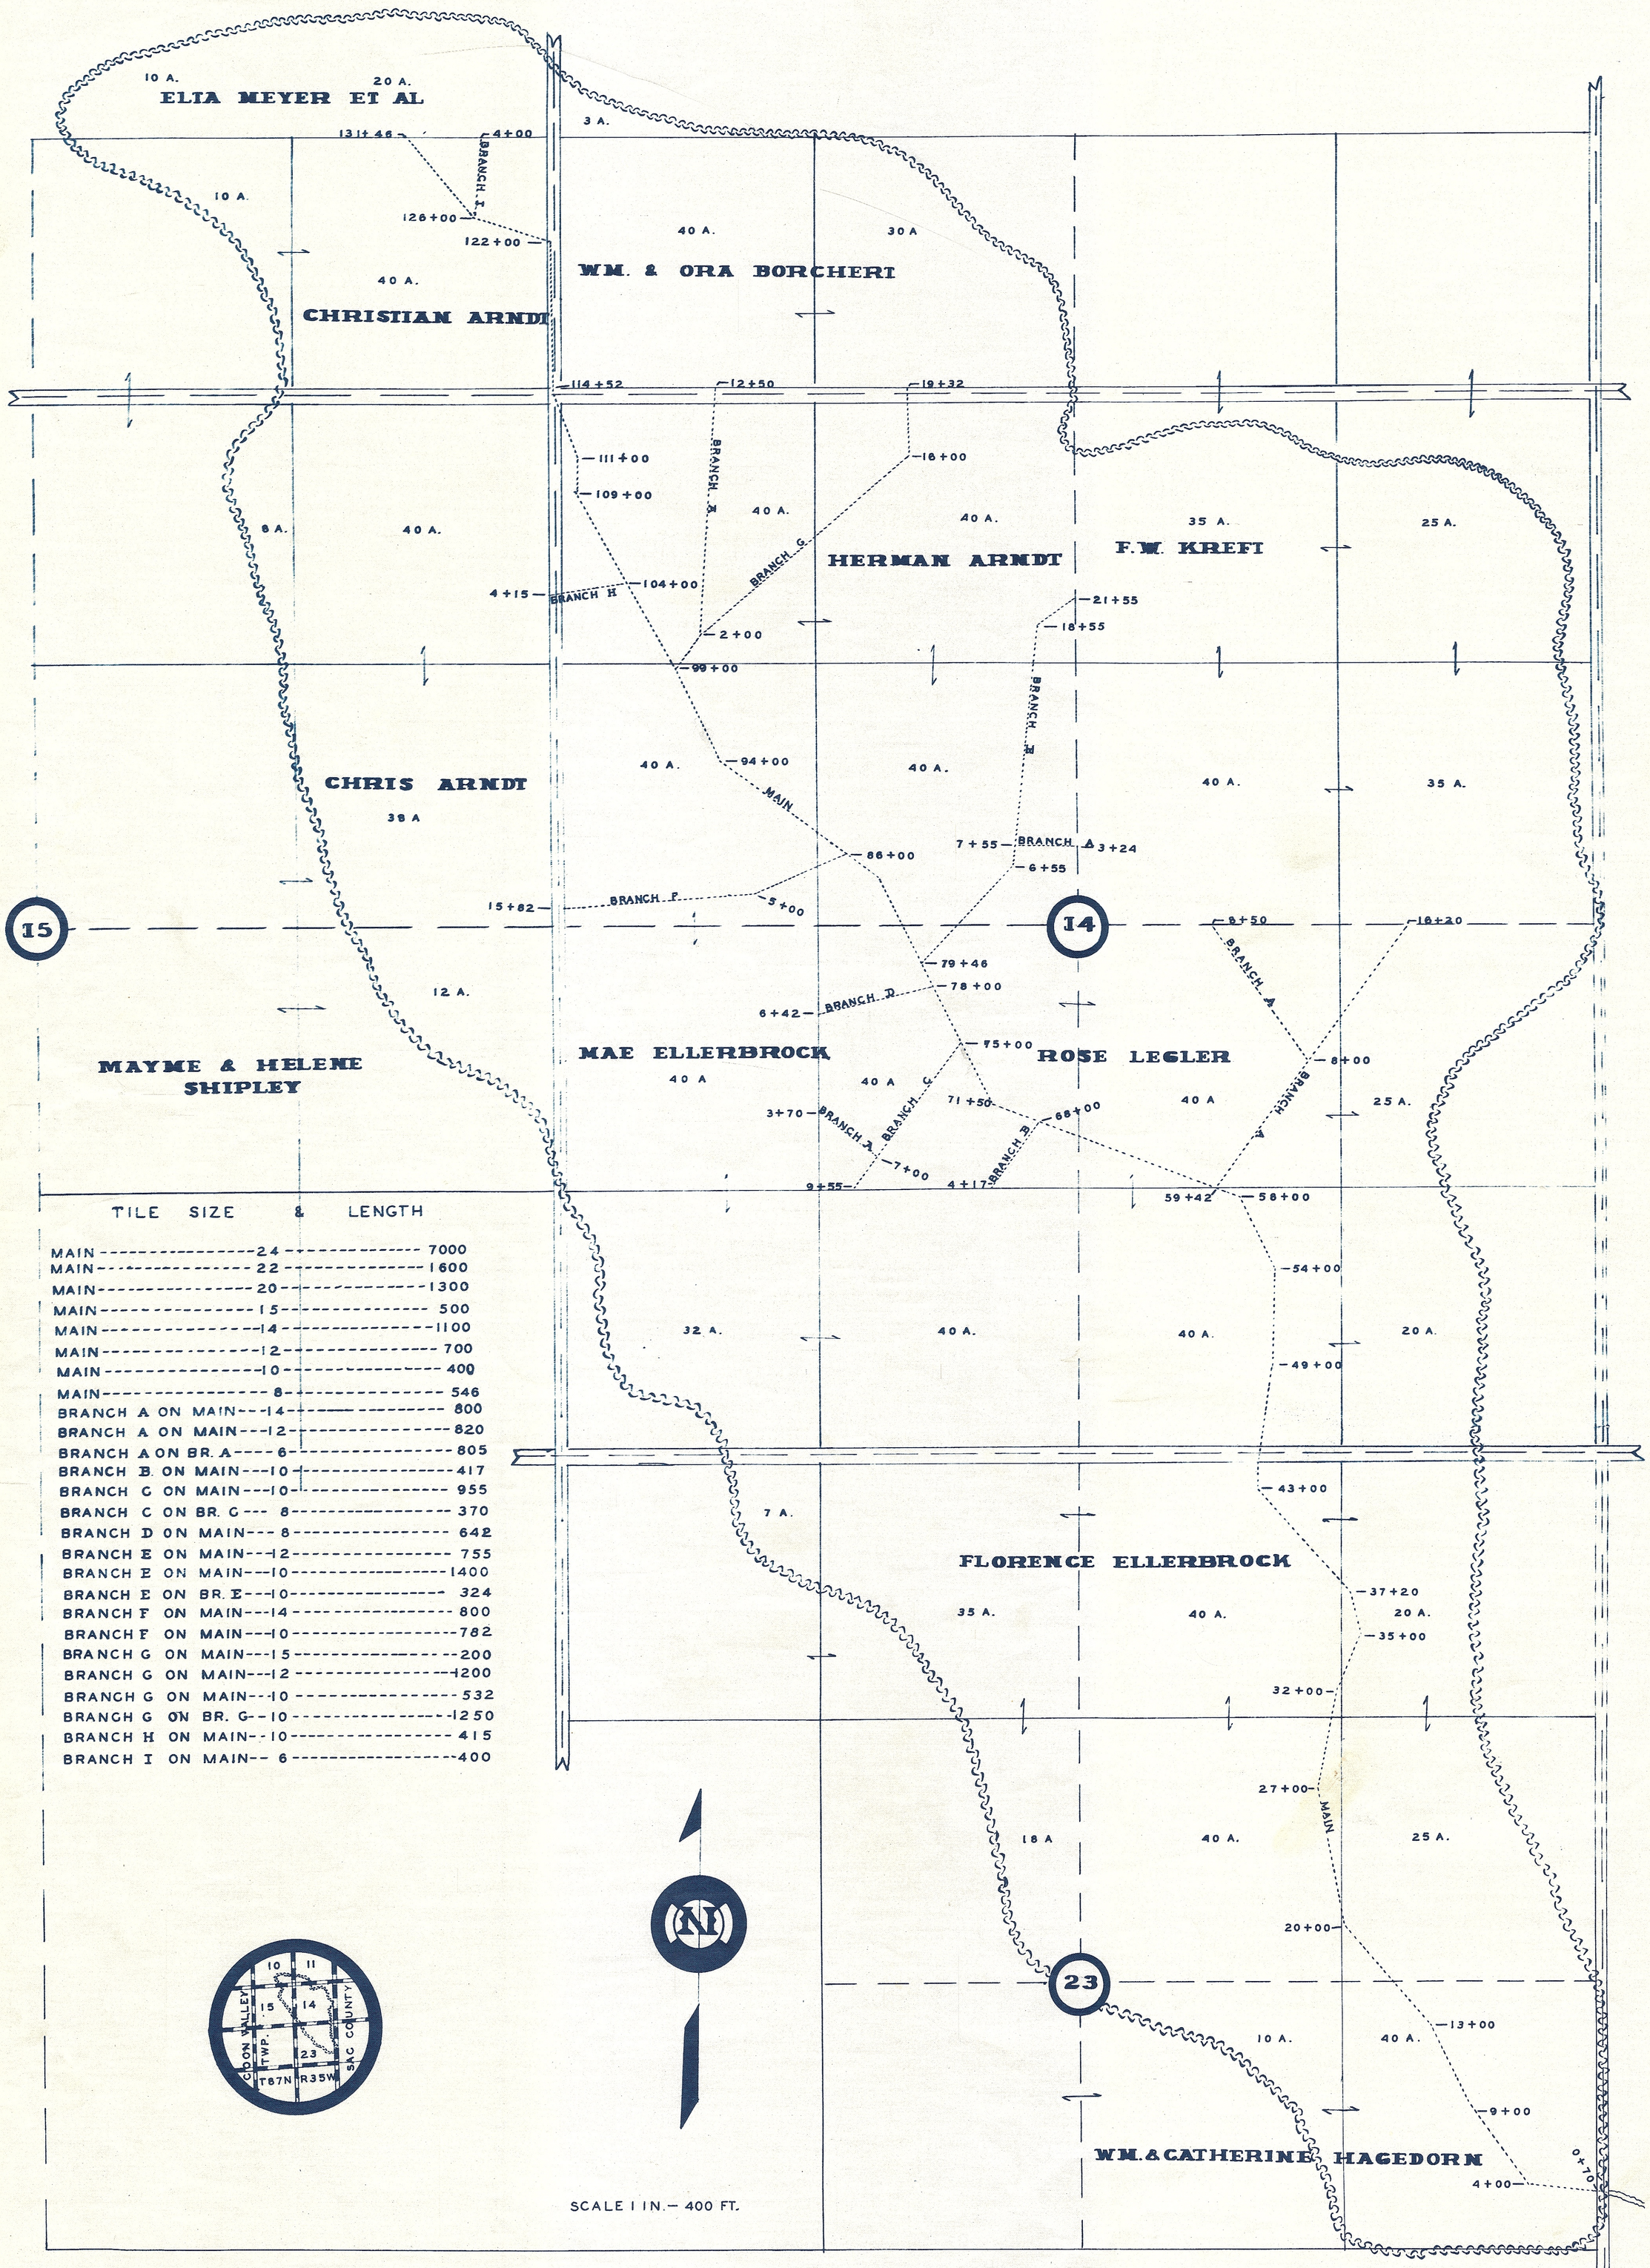

MAP OF PROPOSED DRAINAGE IMPROVEMENT NO. 31

SAC COUNTY IOWA OCT. 11 1909

DD 31 SAC