


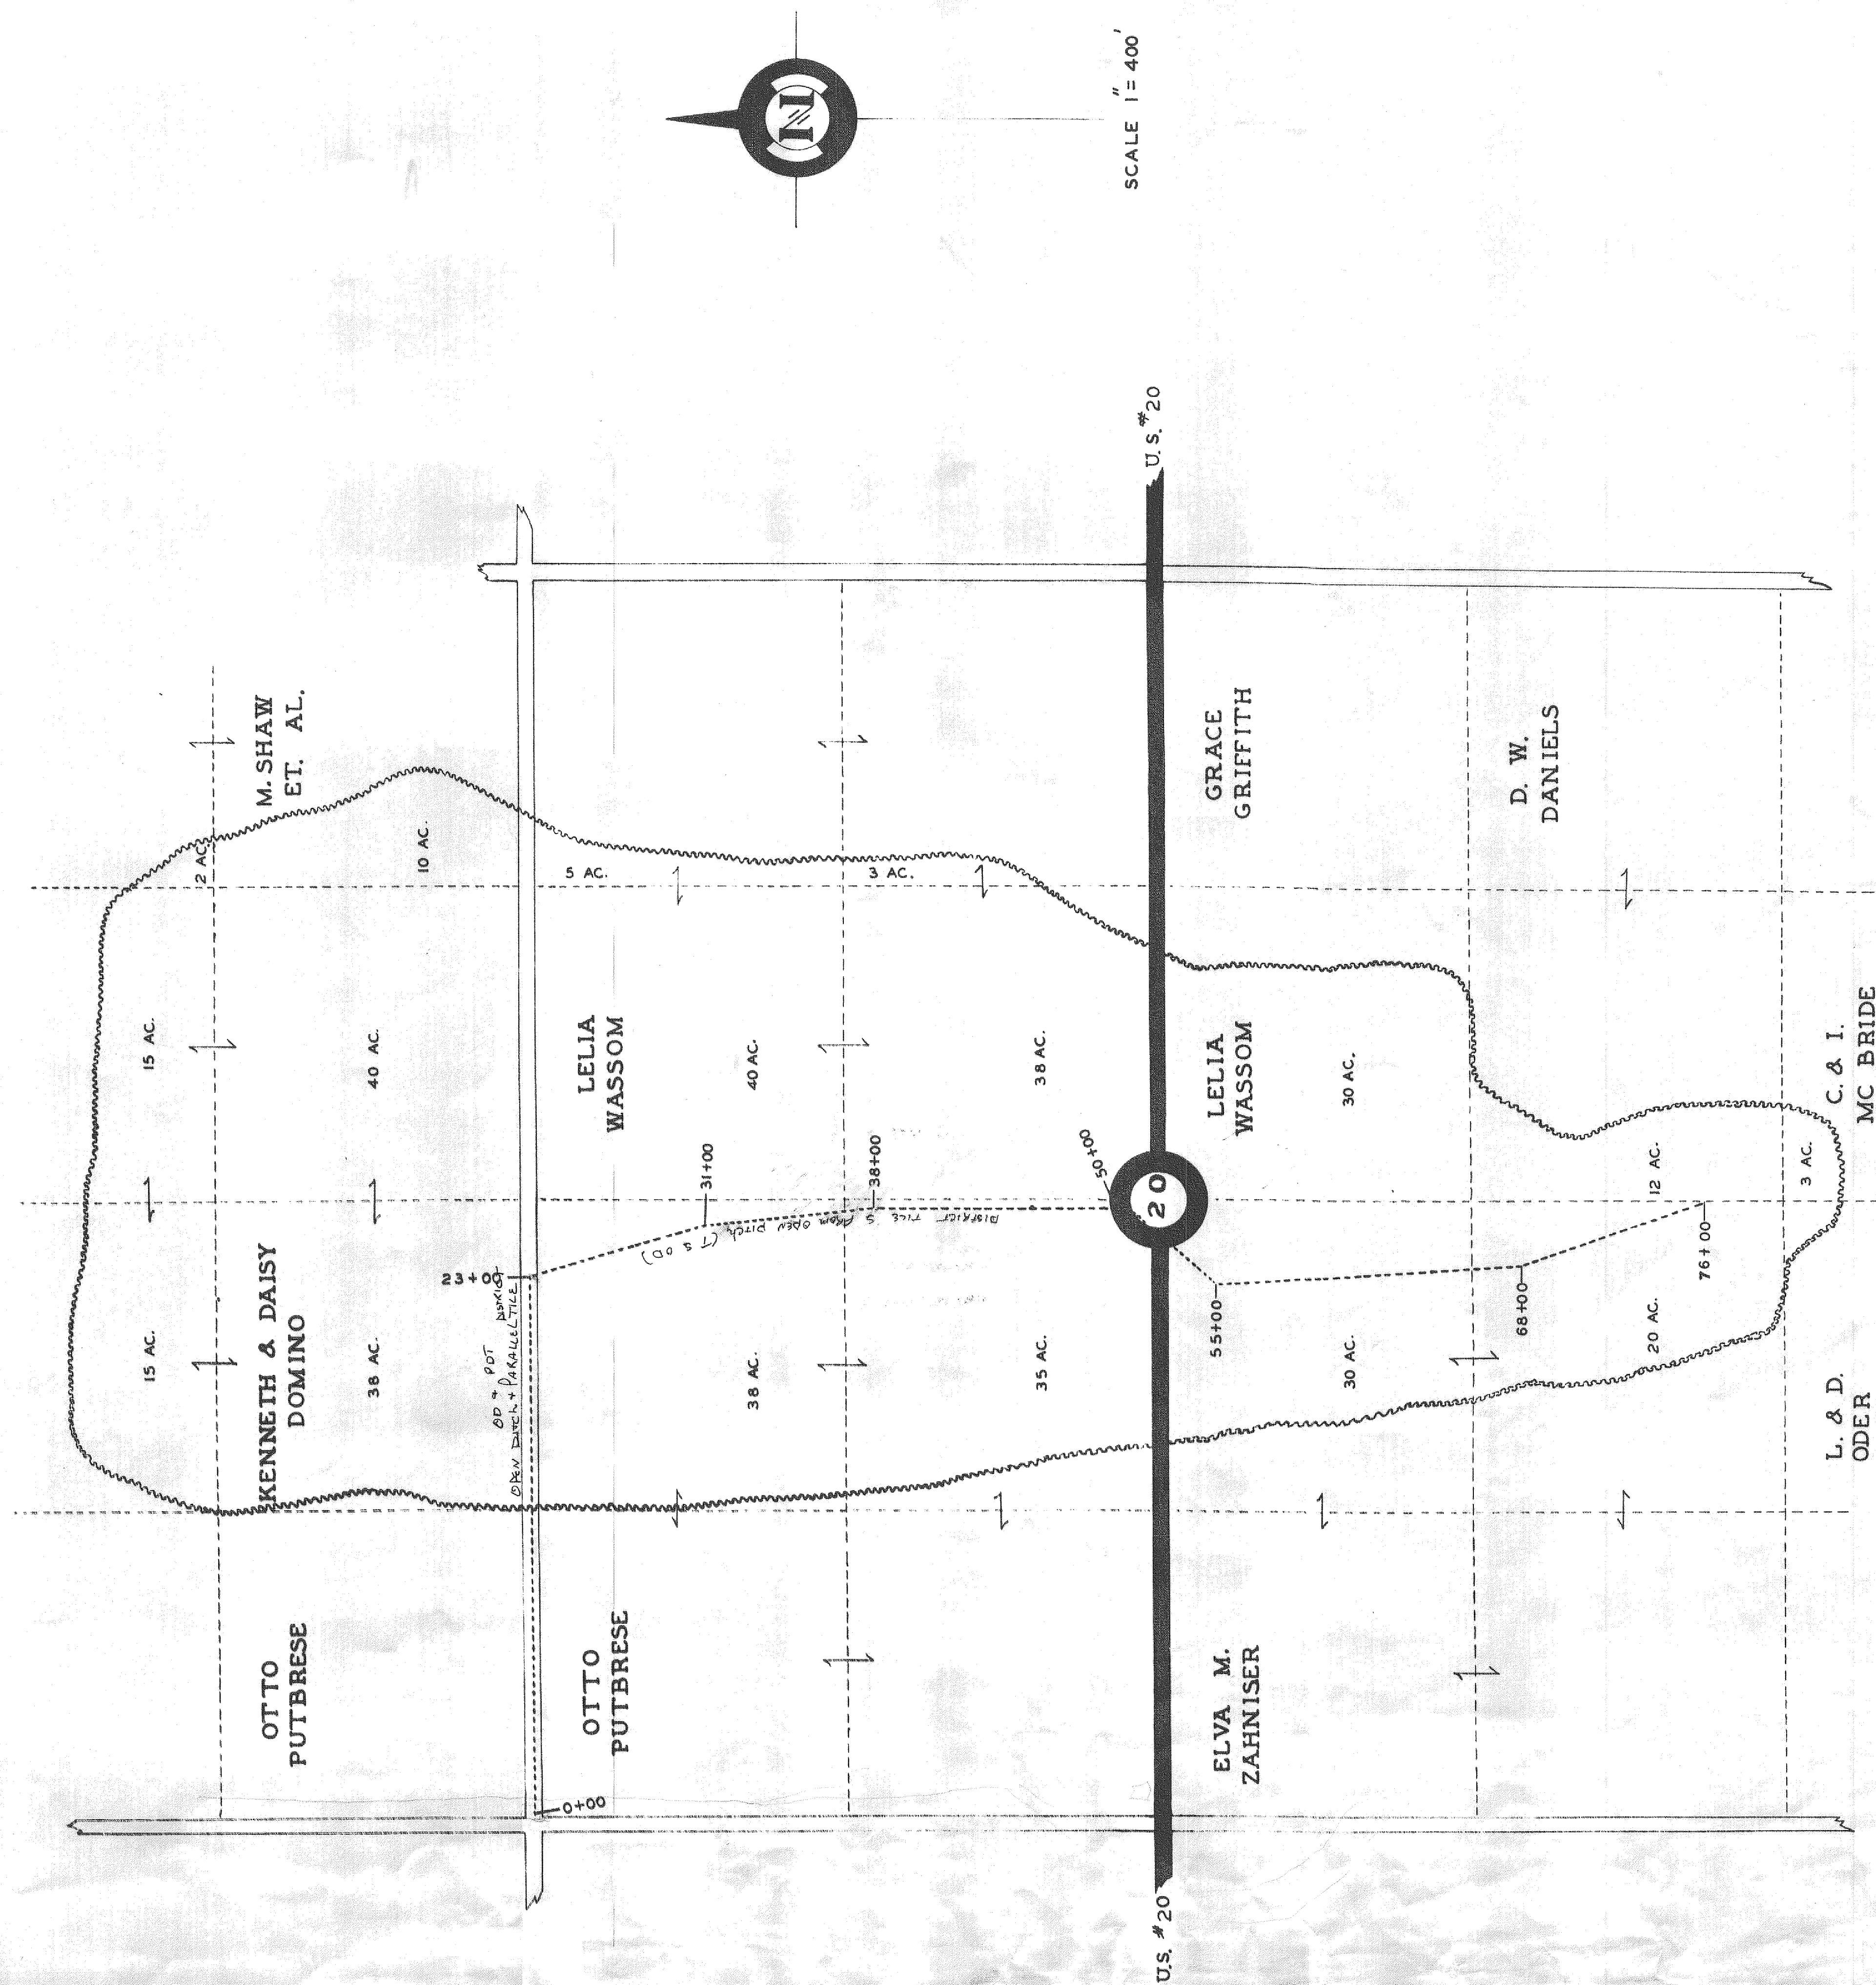

# DRAINAGE DISTRICT NO. 18 SAC COUNTY, IOWA

SEC. 17-20-29 T-88-N R-36-W


TILE SIZES:

STA. 0+00 TO 23+00 — 22"


STA. 23+00 TO 46+00 — 16"

STA. 46+00 TO 76+00 — 12"

*Original Assessment*  
 DD. 18. 9/2/09  
 and # 3, 7, 5, 92

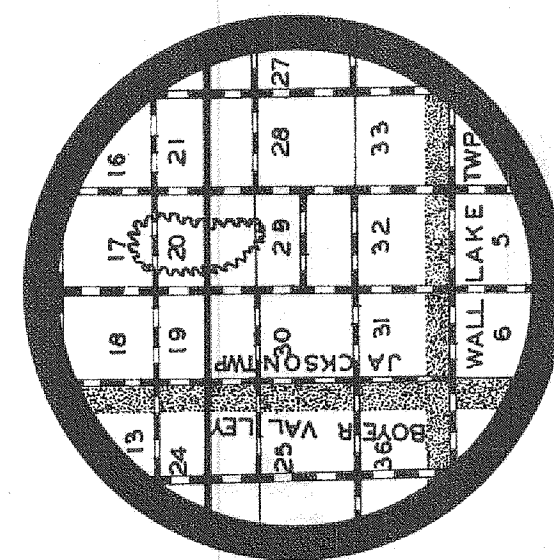



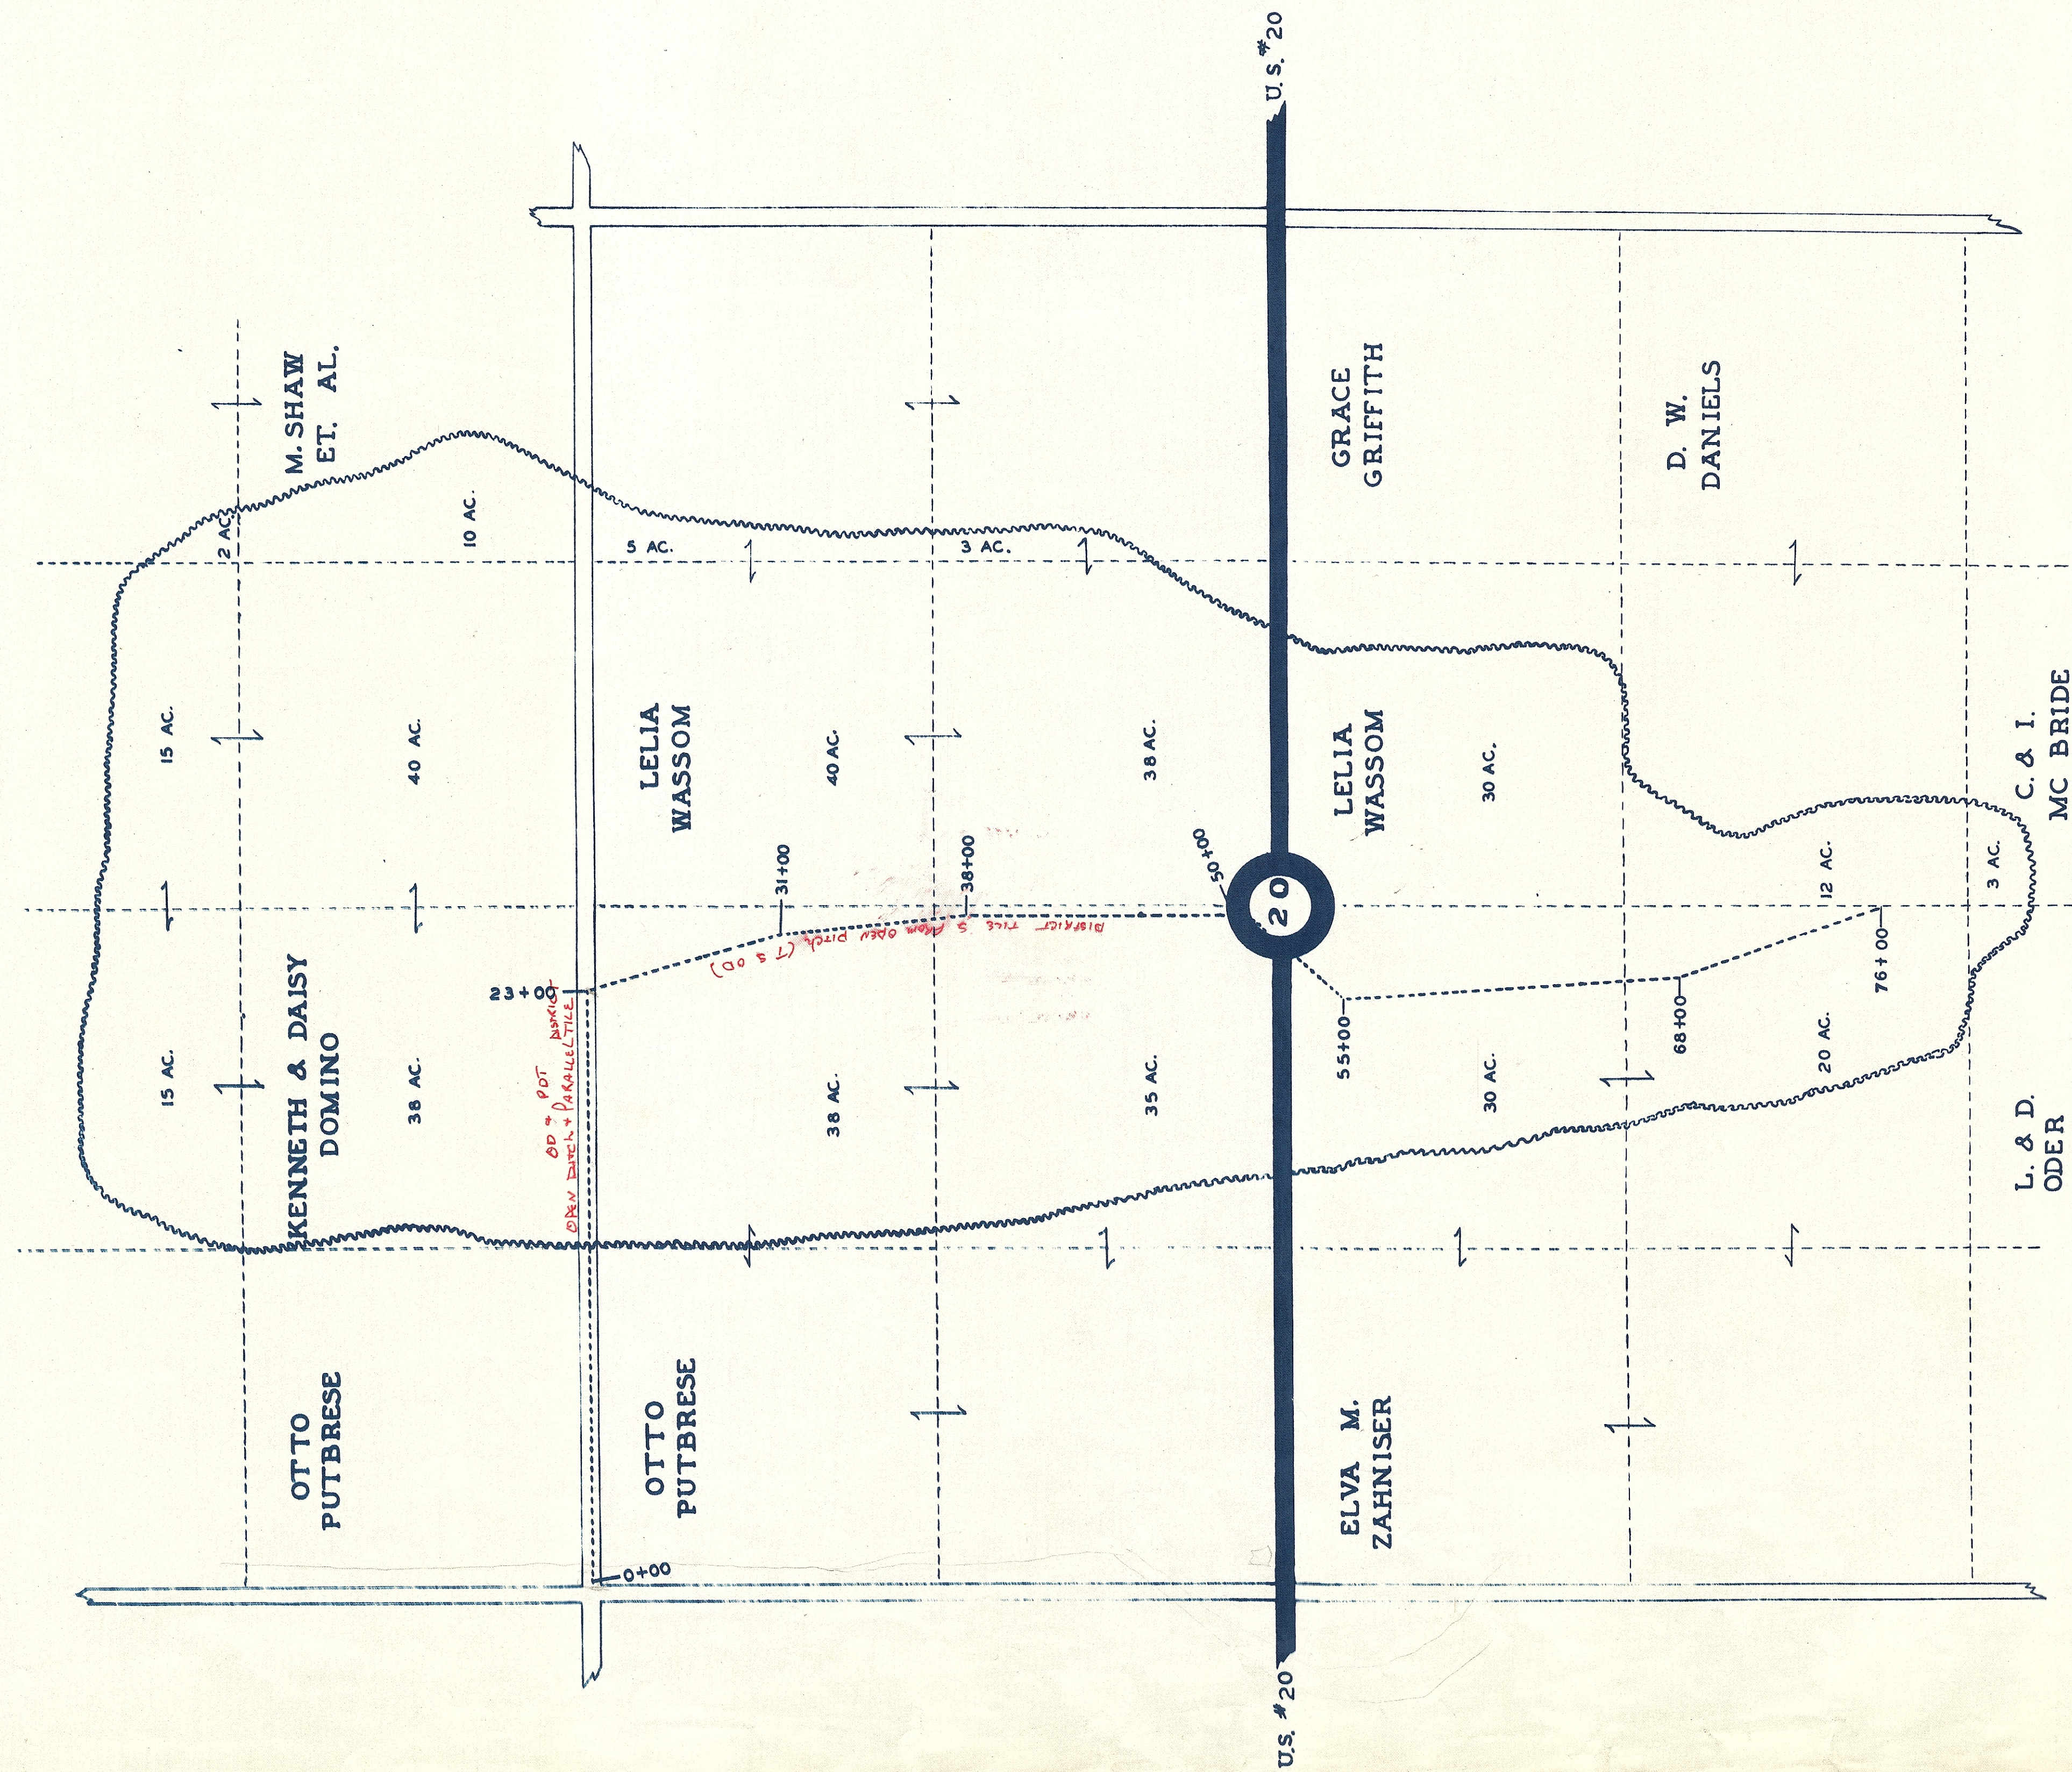


# **DRAINAGE DISTRICT NO. 18** **SAC COUNTY, IOWA**


SEC. 17-20-29 T-88-N R-36-W

TILE SIZES:  
 STA. 0+00 TO 23+00 — 22"  
 STA. 23+00 TO 46+00 — 16"  
 STA. 46+00 TO 76+00 — 12"

*Original Assessment*  
 DD. 18. 9/2/09  
 And \$ 2,705.92

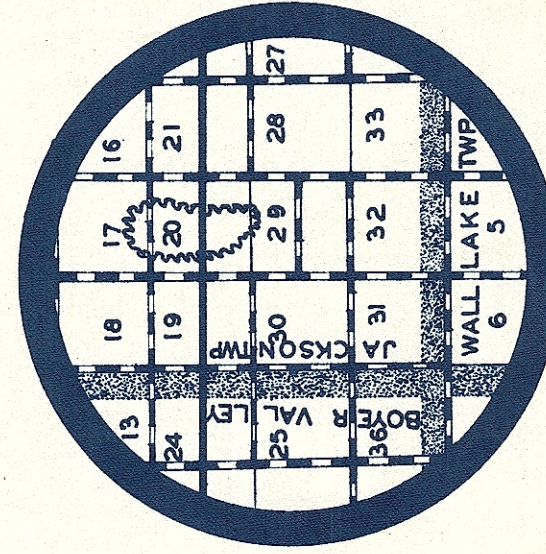



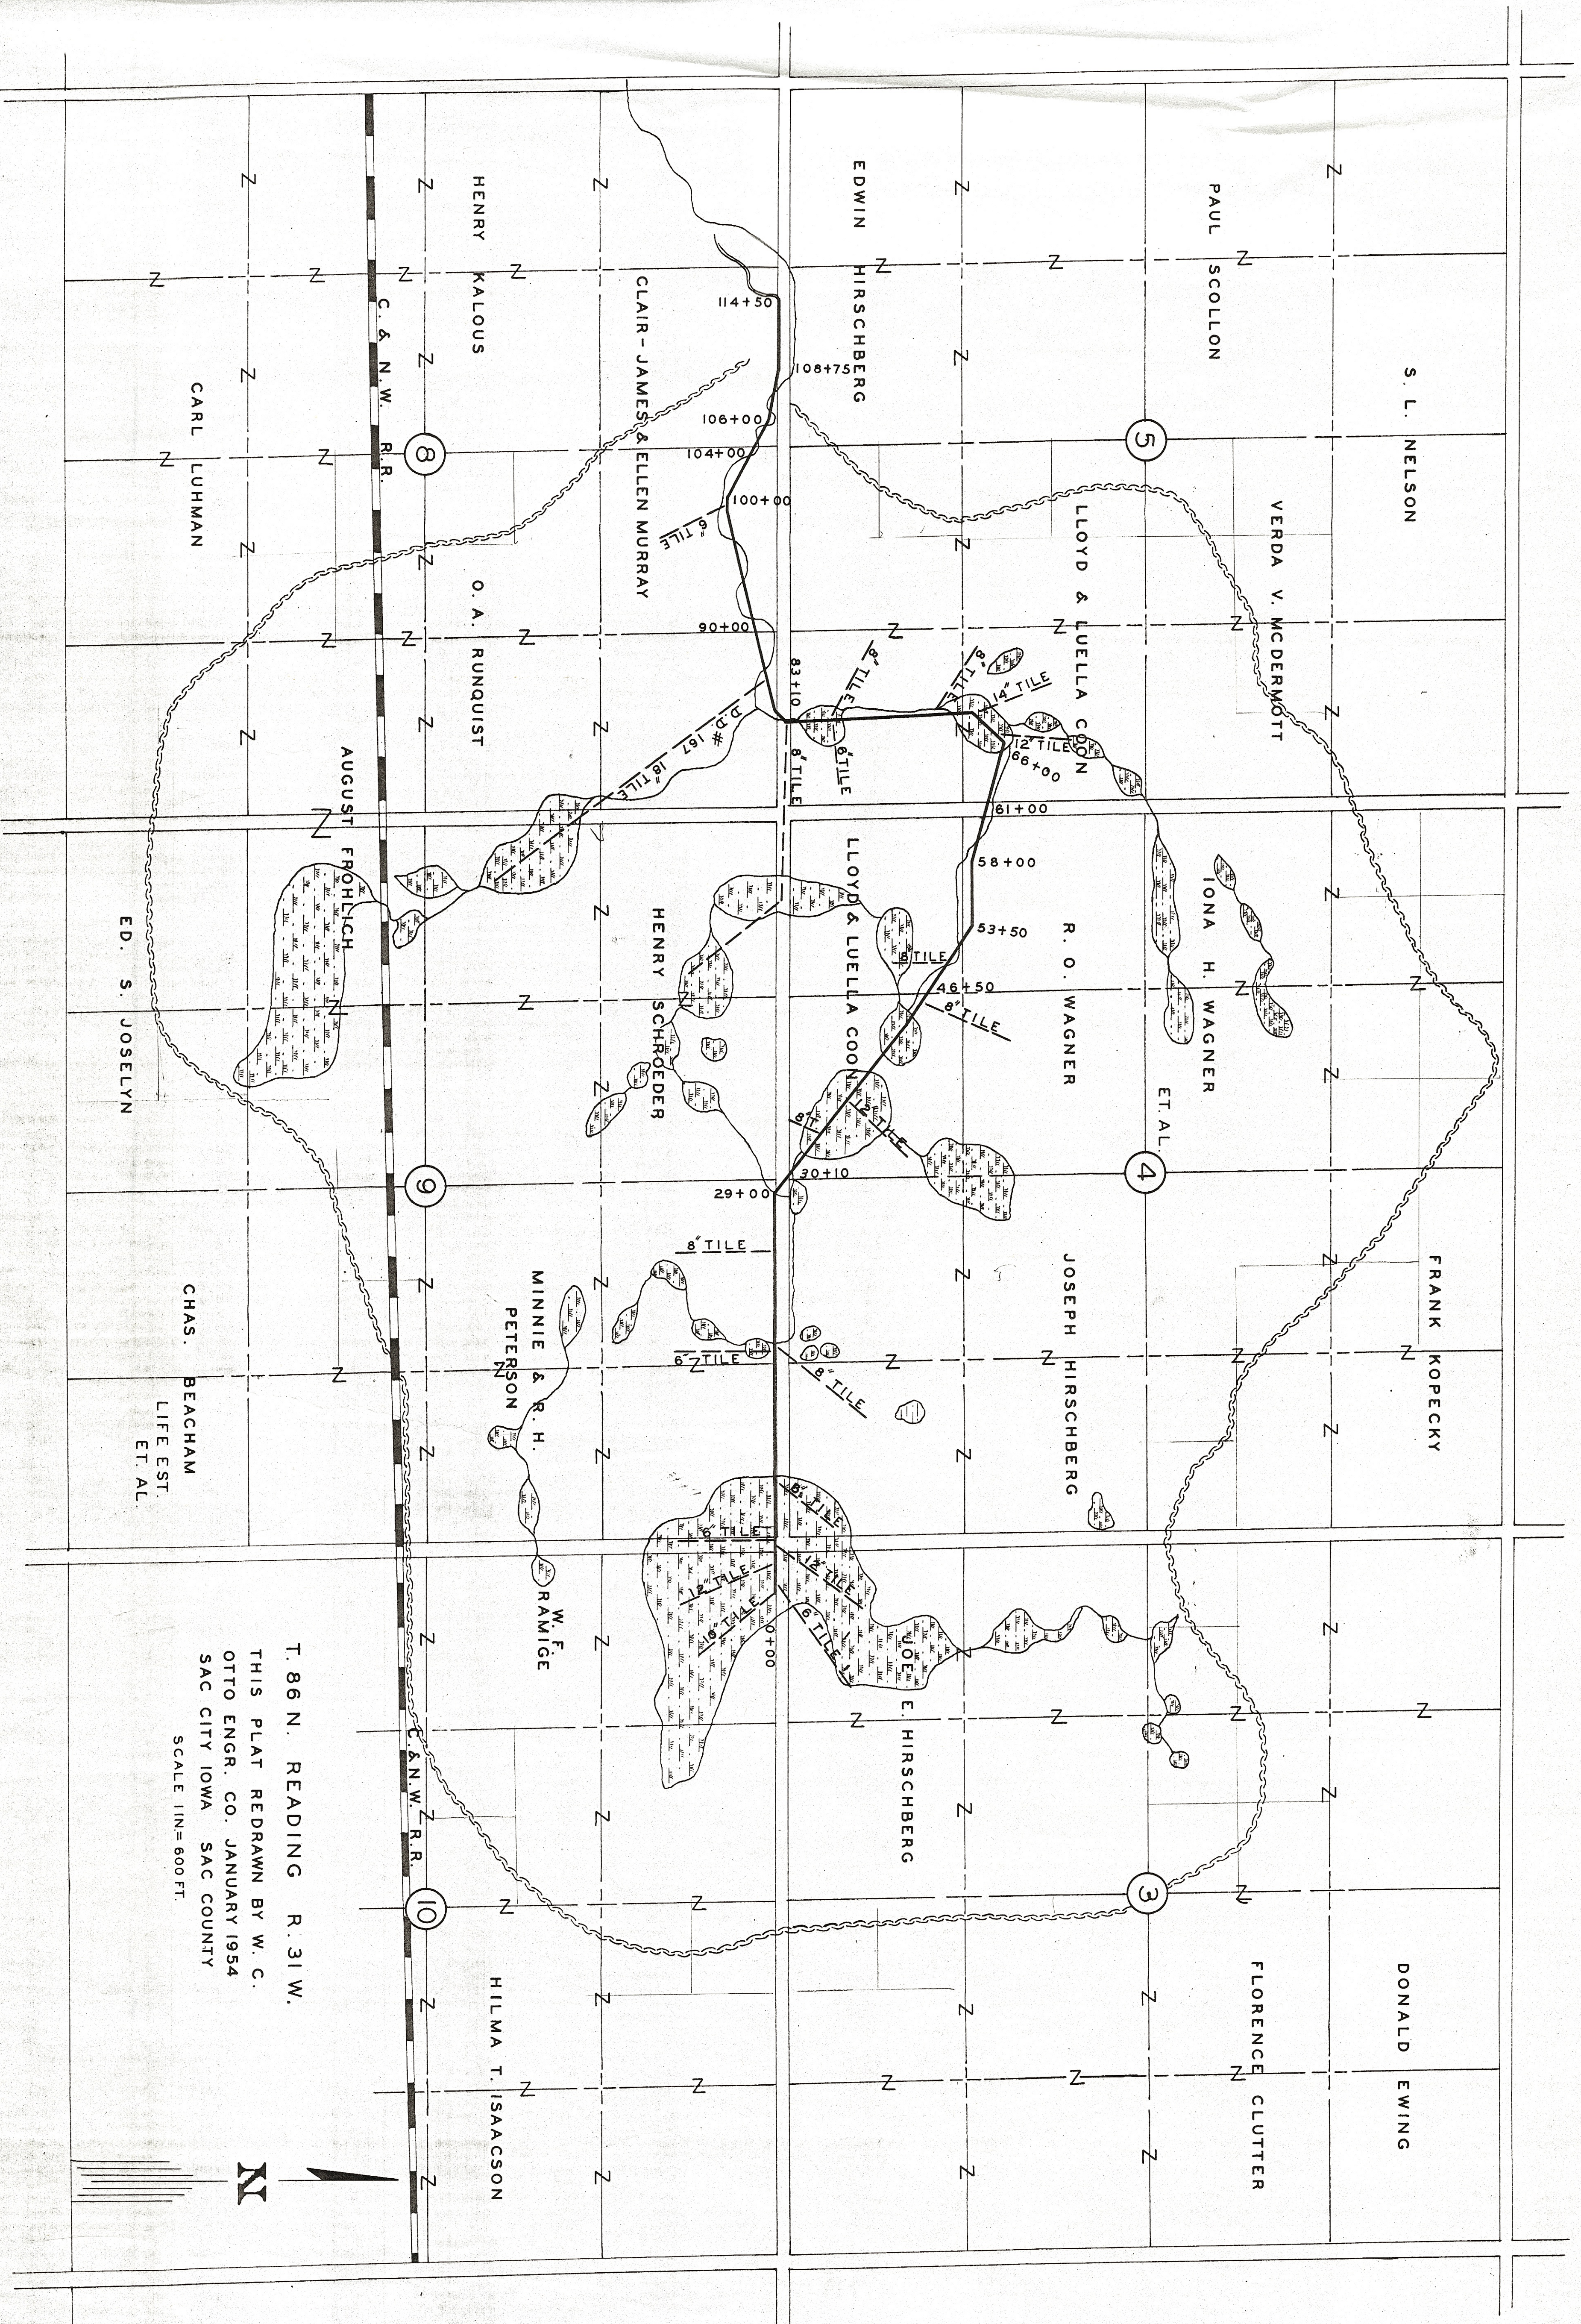

PLAT OF DRAINAGE DISTRICT No. 18  
 LOCATED ON SEC. 3-4-5-8-9-10  
 T. 86 N. R. 31 W. OF 5<sup>TH</sup> P.M.