

MADE IN U.S.A.
STANDARD MARK
KEUFFEL & ESSER CO.
NEW YORK
100% AND MORE
PROF. PLAT. 9 4 X 10

MADE IN U.S.A.
STANDARD MARK
KEUFFEL & ESSER CO.
NEW YORK
100% AND MORE
PROF. PLAT. 9 4 X 10

MADE IN U.S.A.
STANDARD MARK
KEUFFEL & ESSER CO.
NEW YORK
100% AND MORE
PROF. PLAT. 9 4 X 10


MADE IN U.S.A.
STANDARD MARK
KEUFFEL & ESSER CO.
NEW YORK
100% AND MORE
PROF. PLAT. 9 4 X 10

PROFILE OF PROPOSED DRAINAGE IMPROVEMENT DRAINAGE DIST NO 17

SAC CITY IOWA

MAIN "A"




APRIL 5 1909

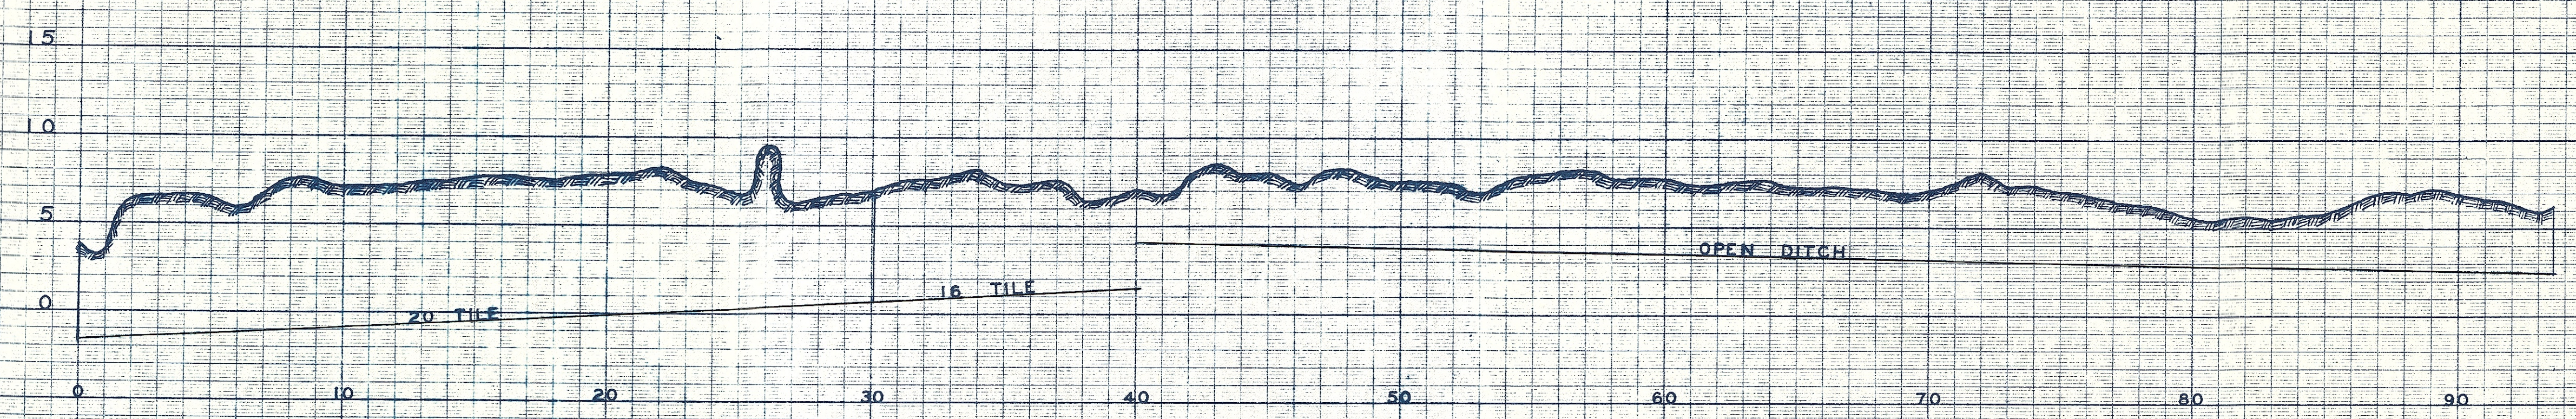

BRANCH "A"

BRANCH "B"

MAIN "C"

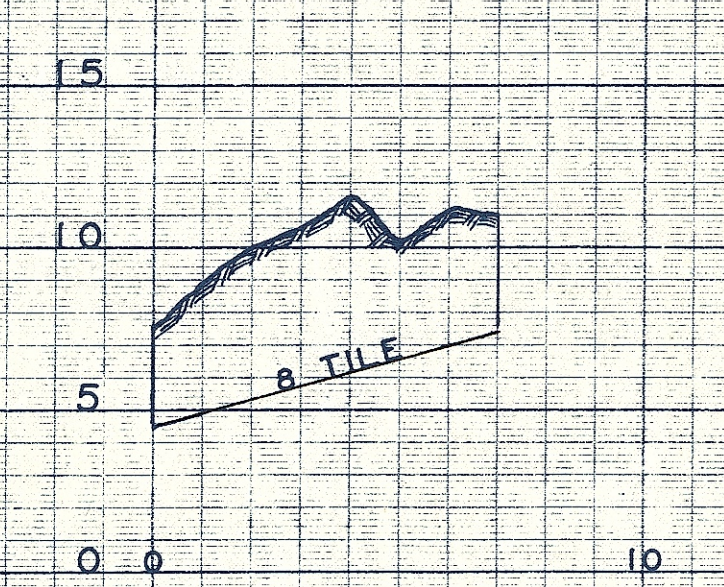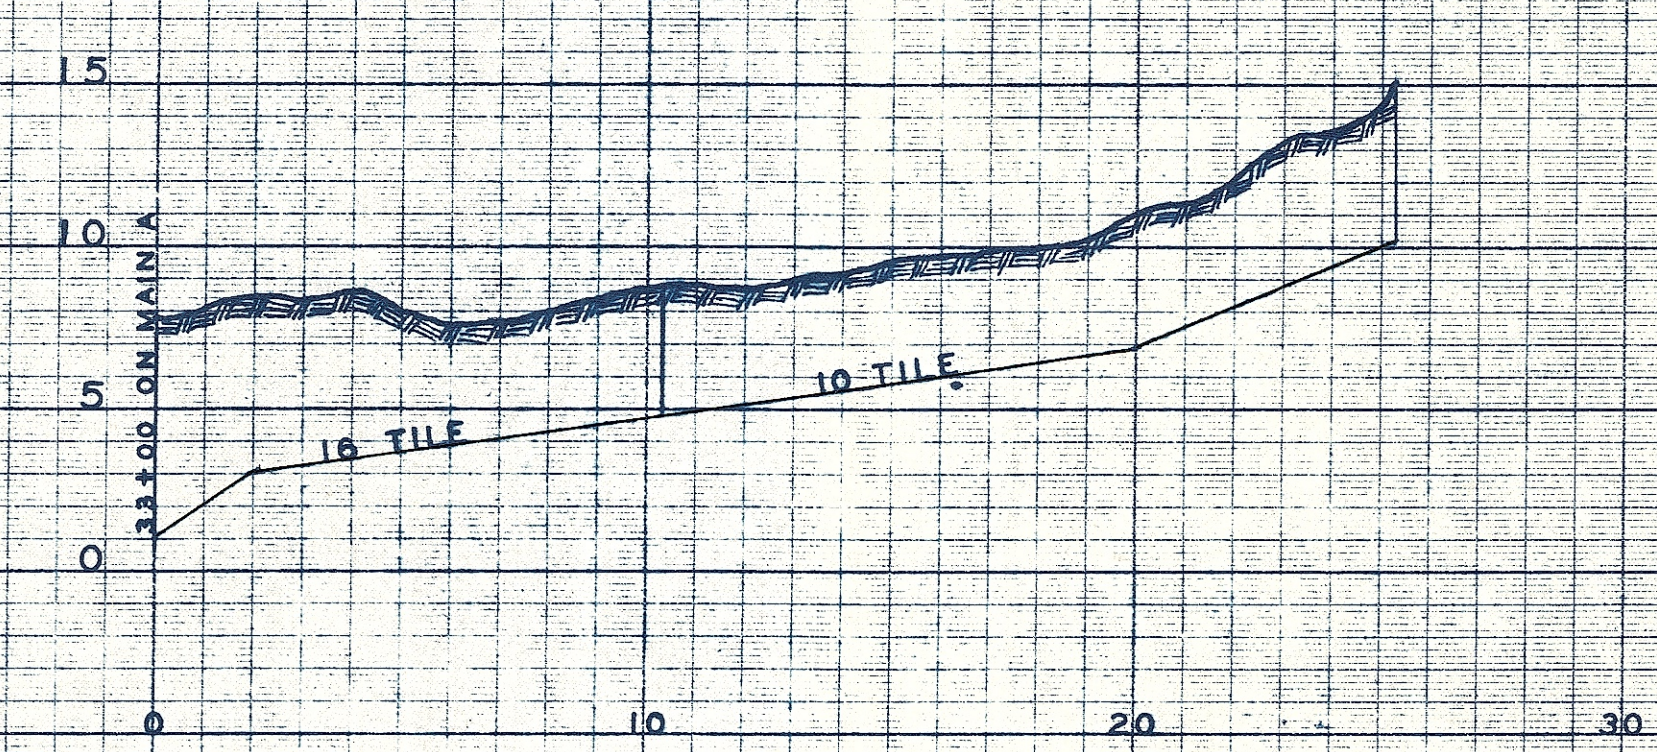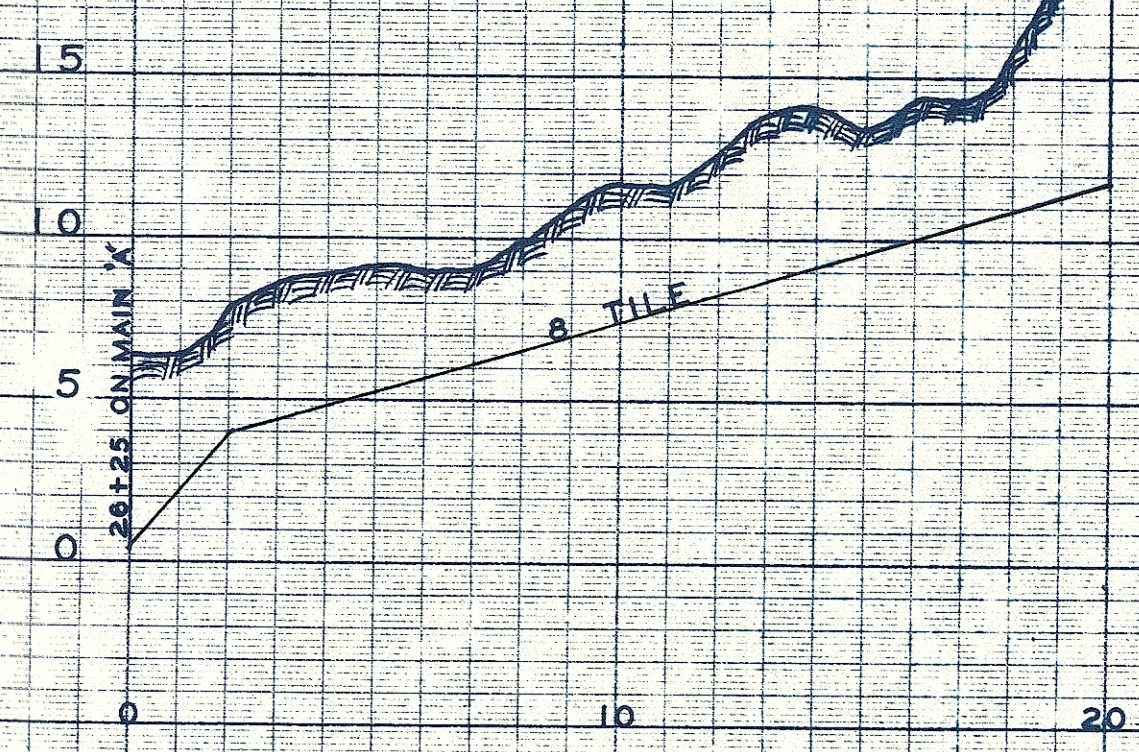

BRANCH "A ON B"

MAIN "B"

