
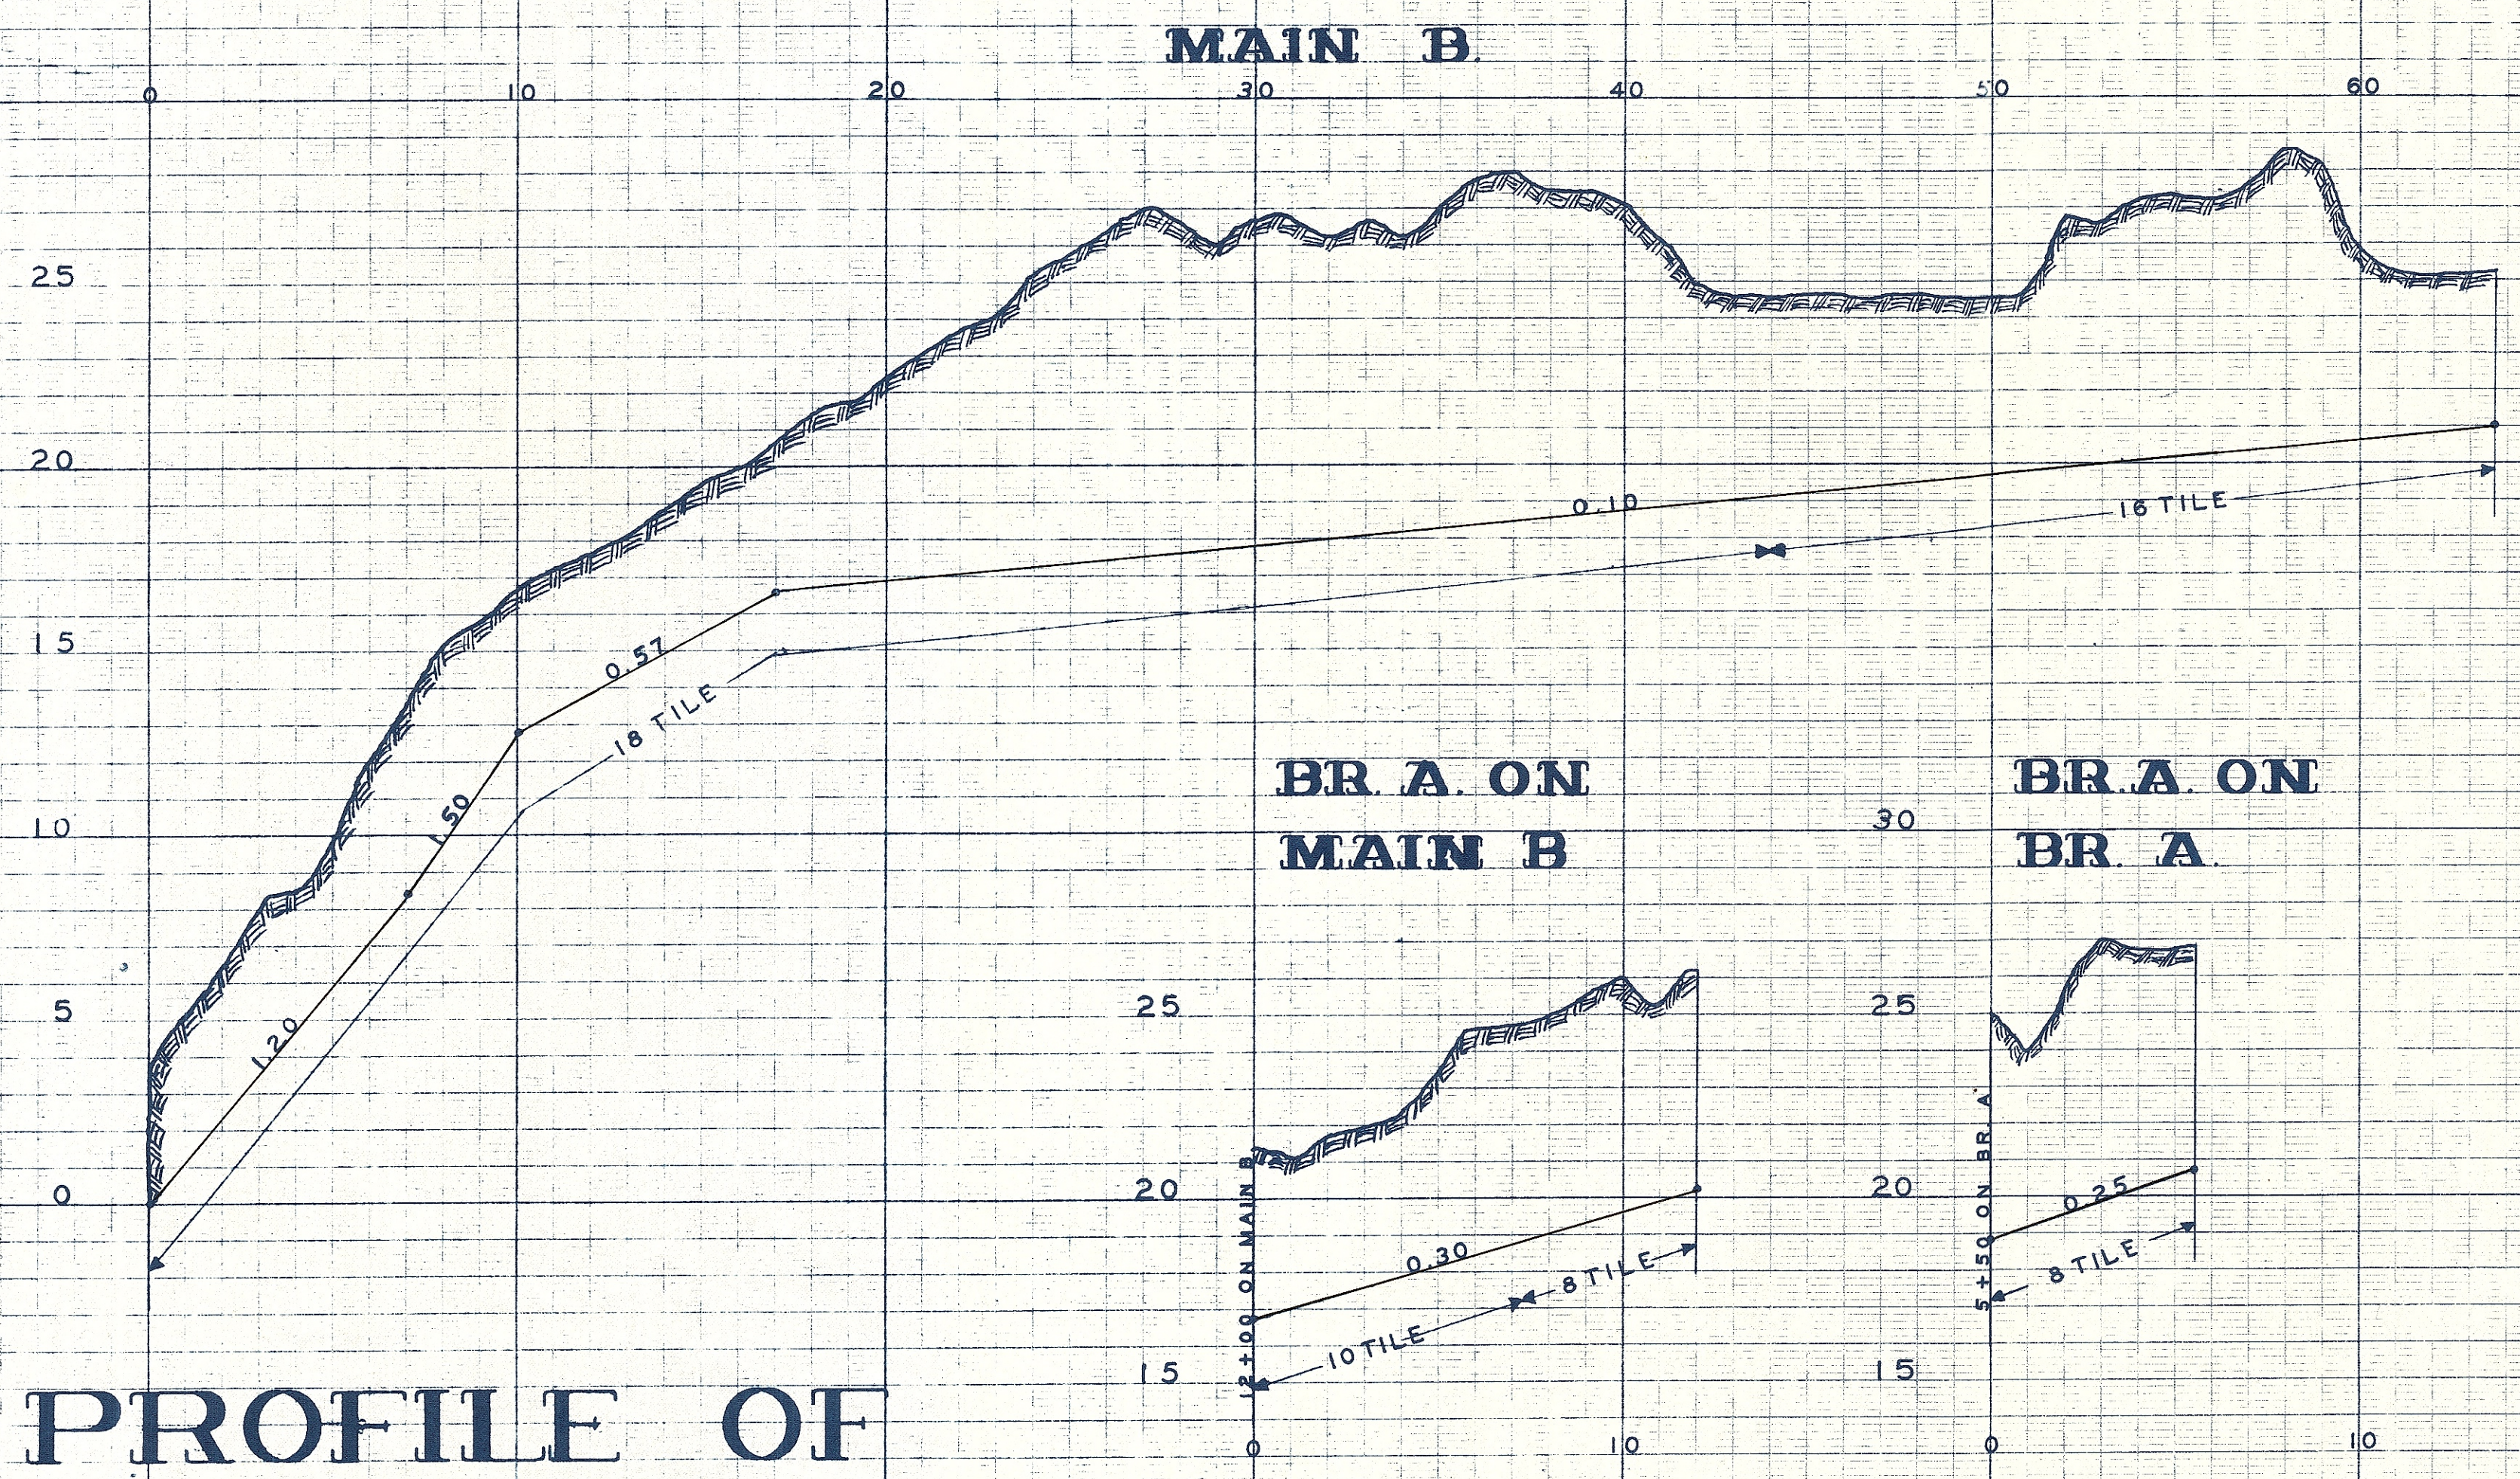
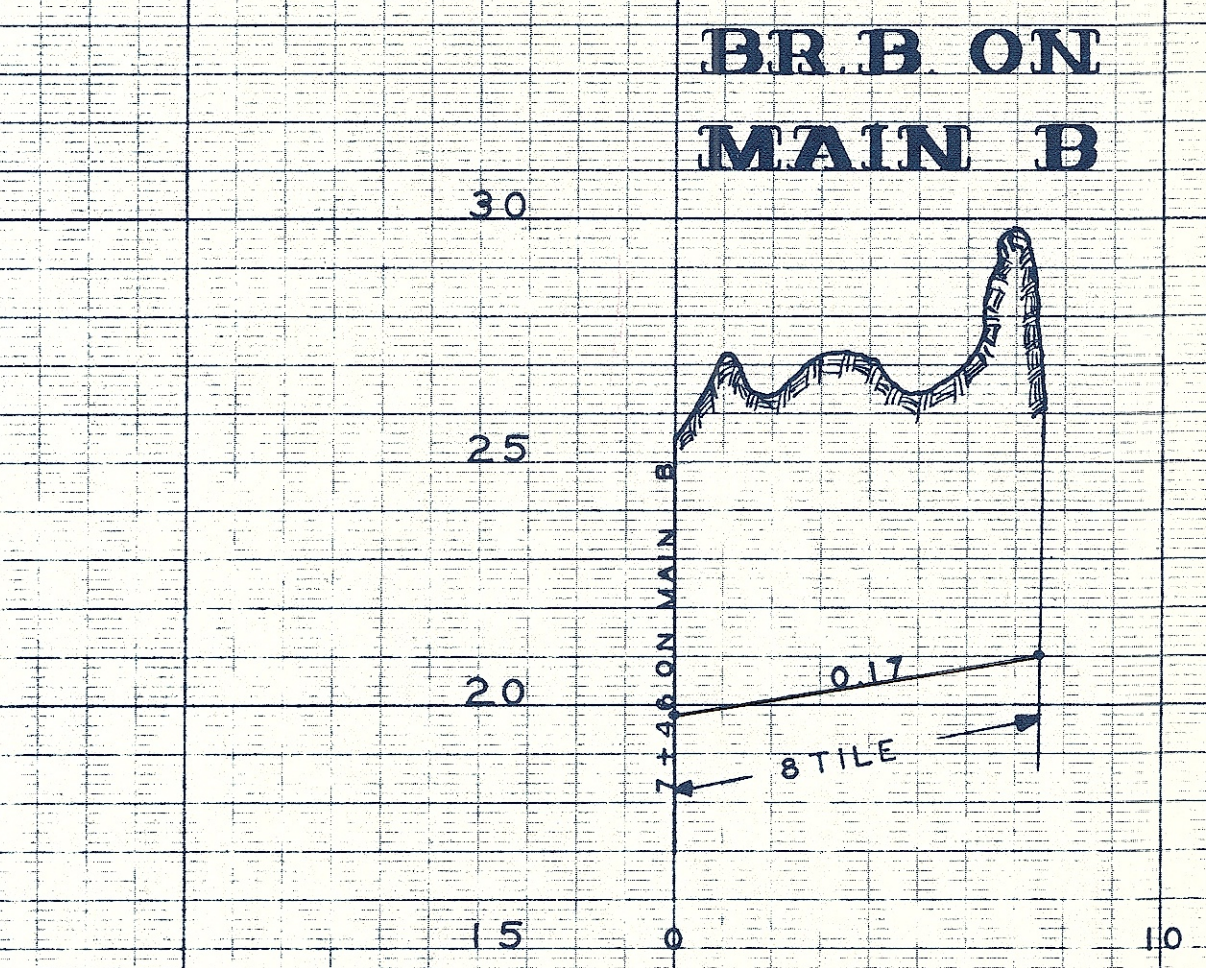


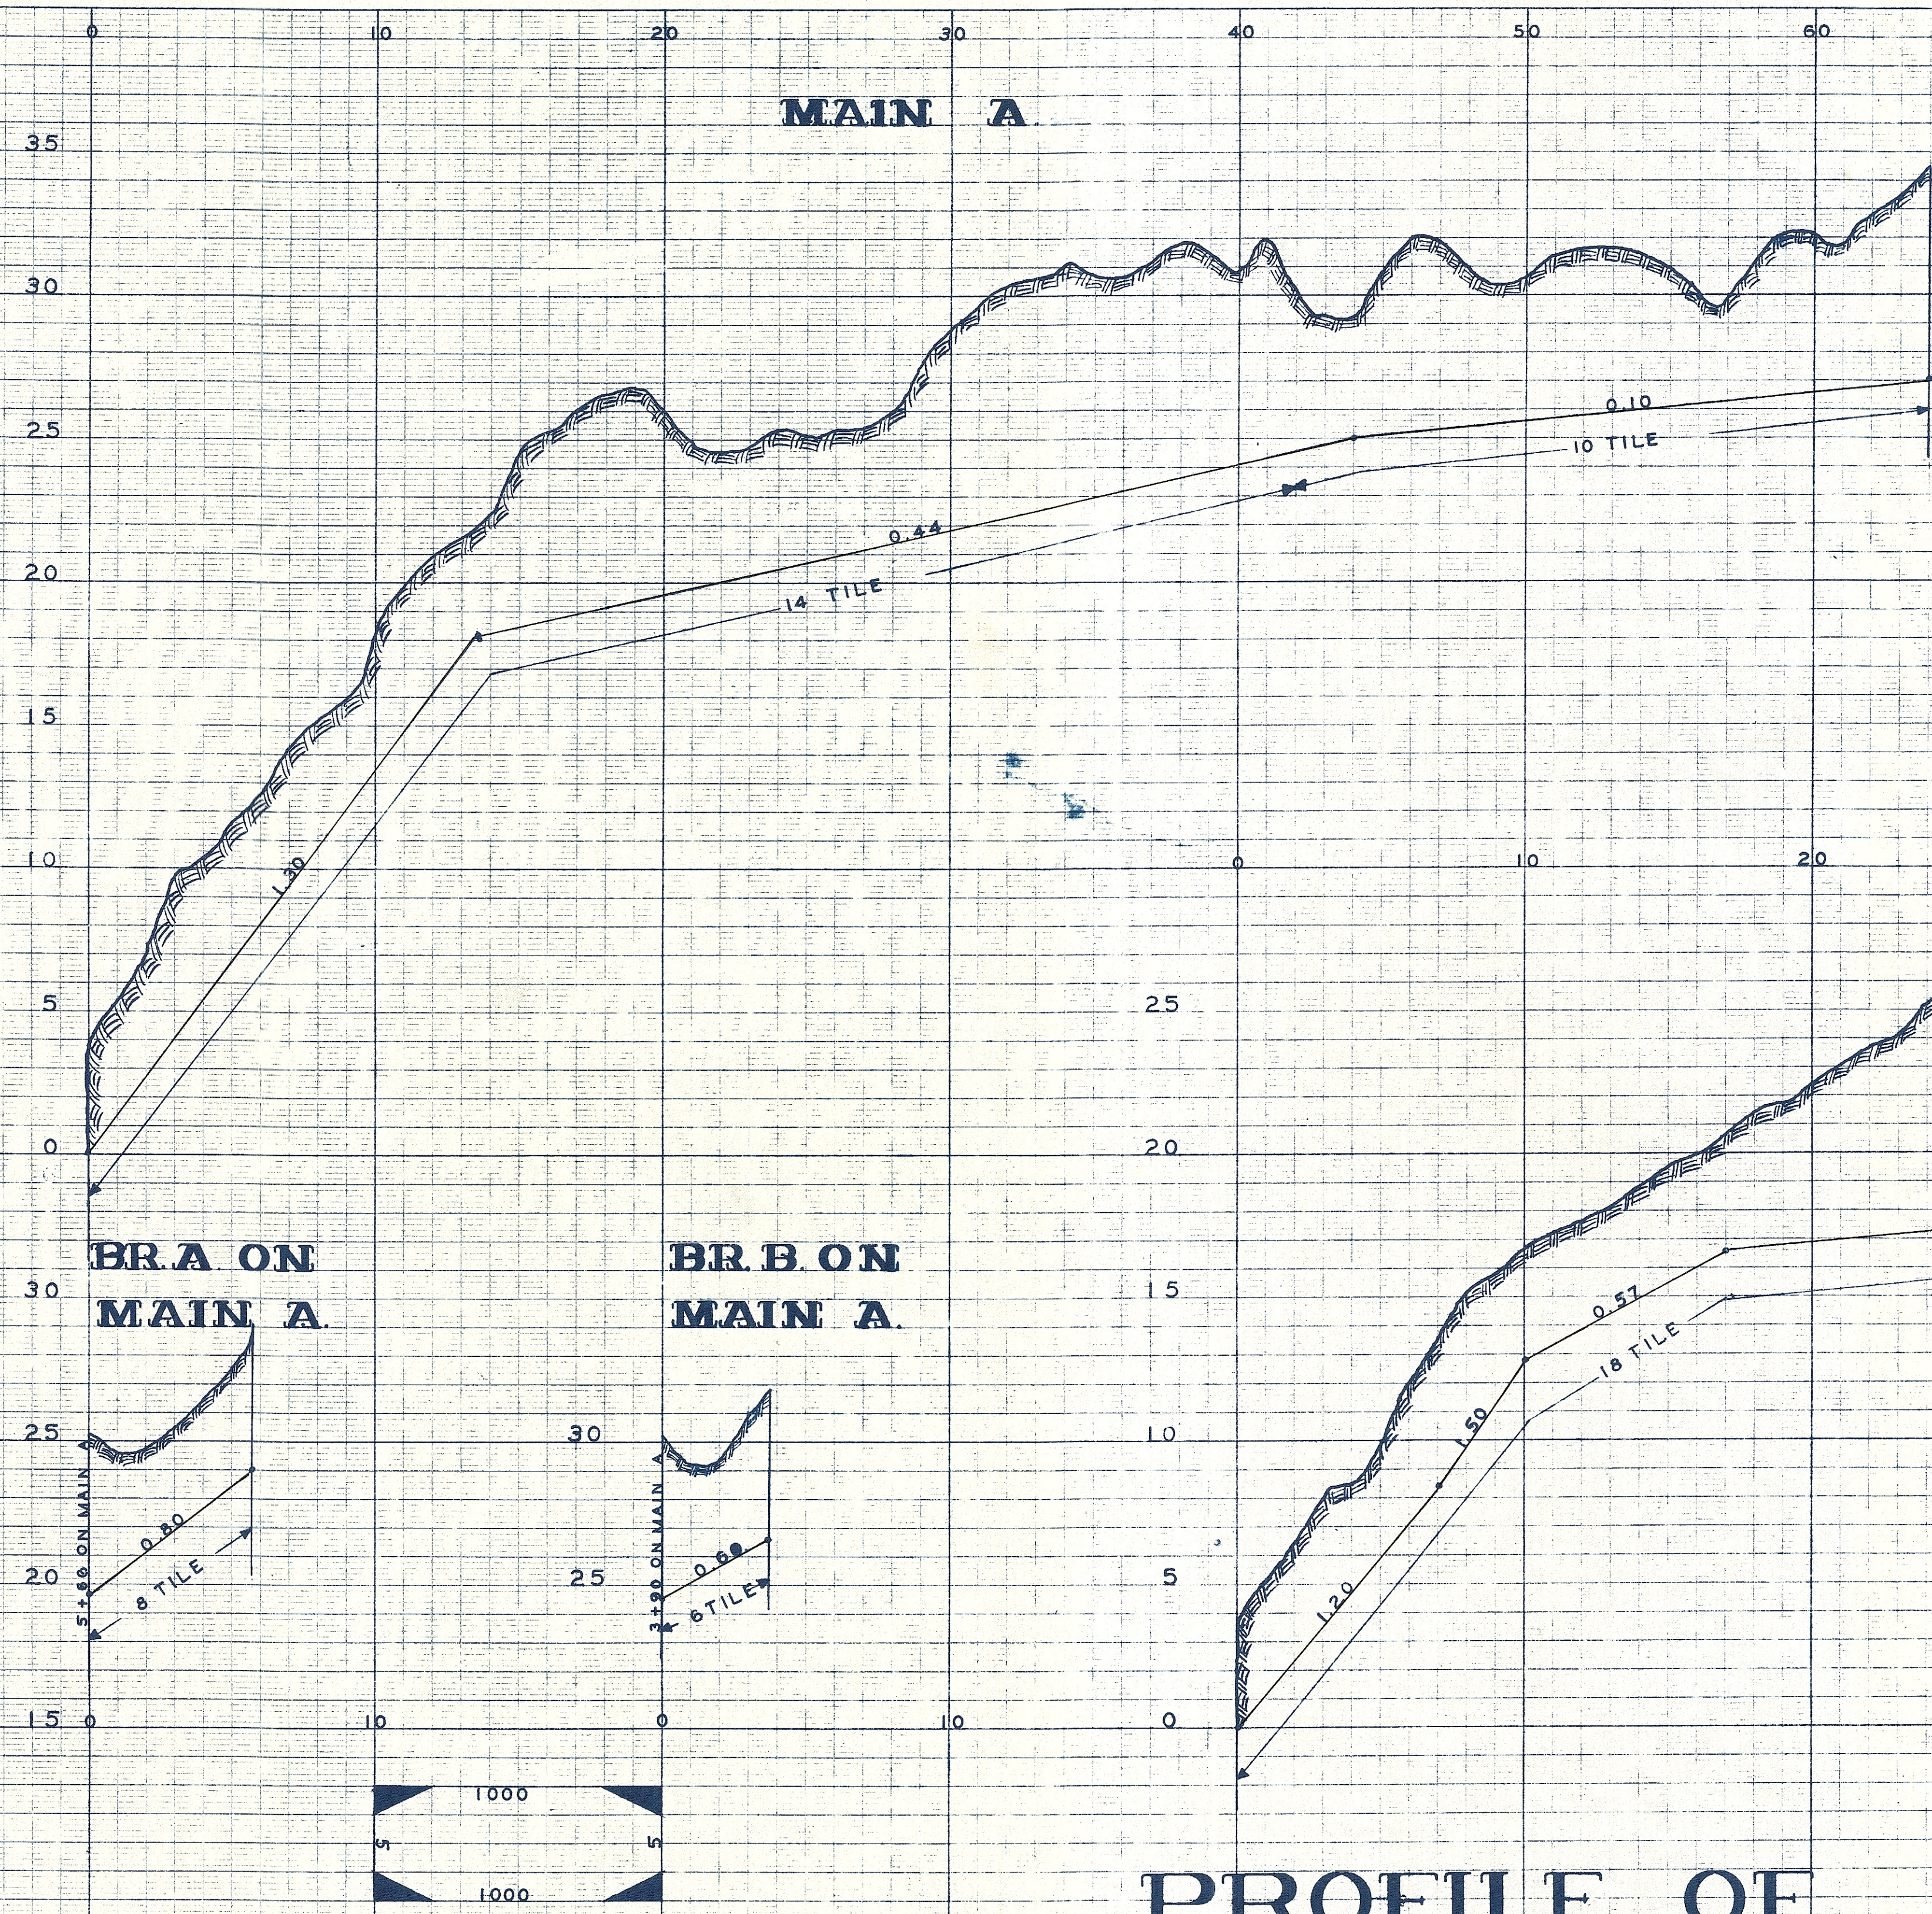

PROFILE OF

PROPOSED DRAINAGE IMPROVEMENT NO. 26

SAC COUNTY IOWA

JUNE 2 1909