



BRANCH A


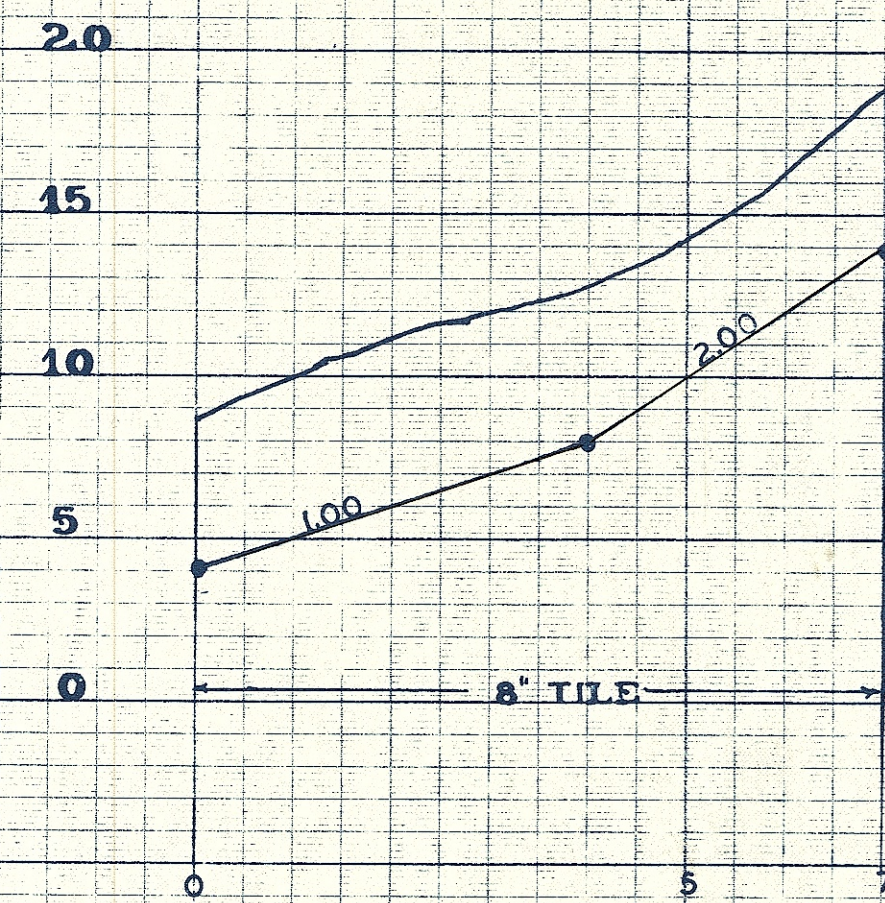


BRANCH B

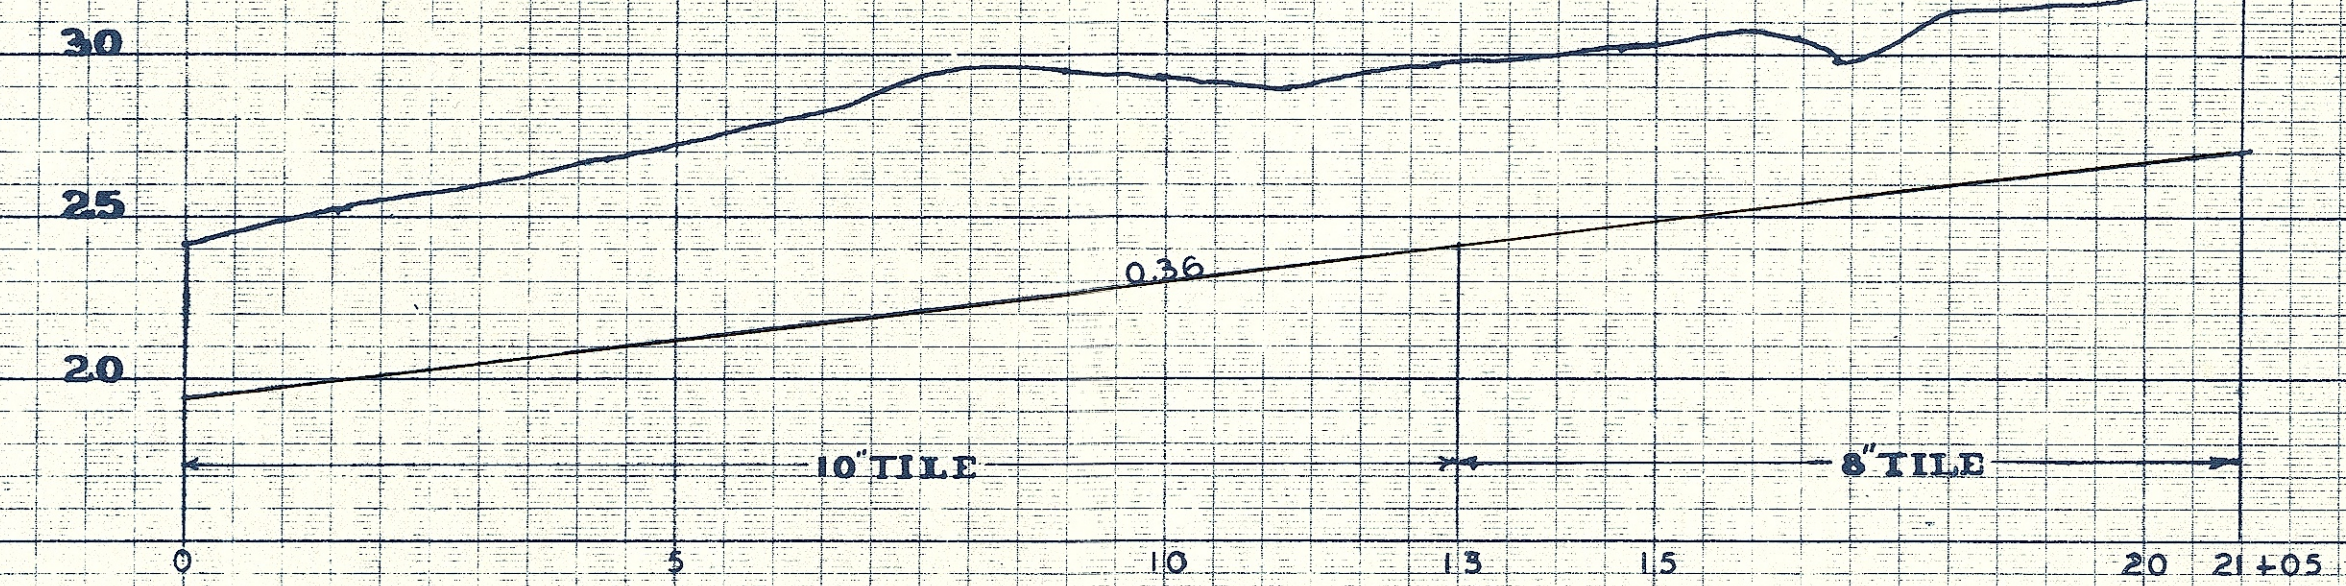

DRAINAGE-DISTRICT NO. 27 SAC COUNTY, IOWA CEDAR TWP. T88N-R35W JUNE 25, 1909

MAIN

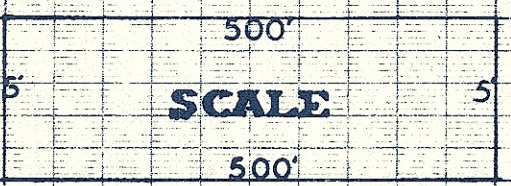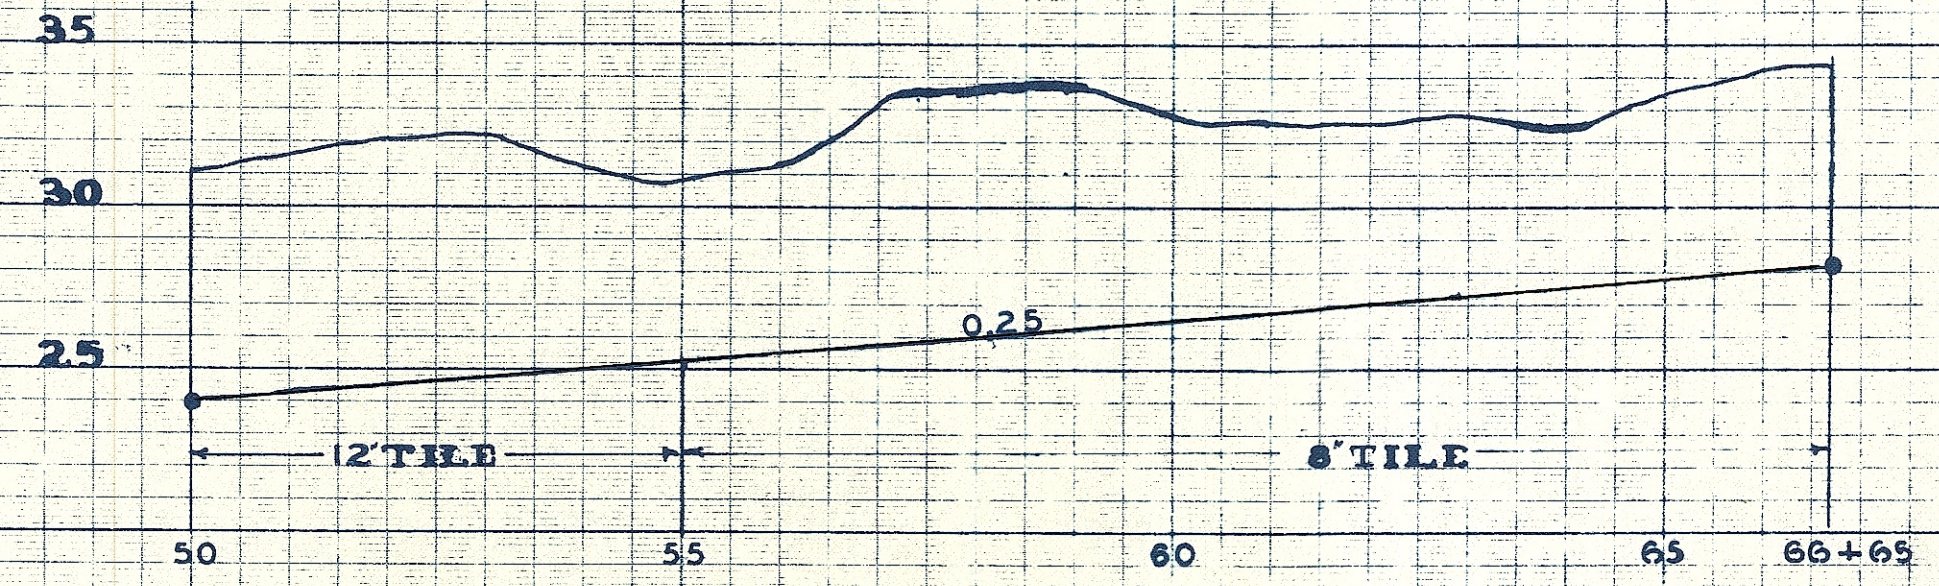

MAIN

