


D. D. NO. 48
SAC COUNTY, IOWA

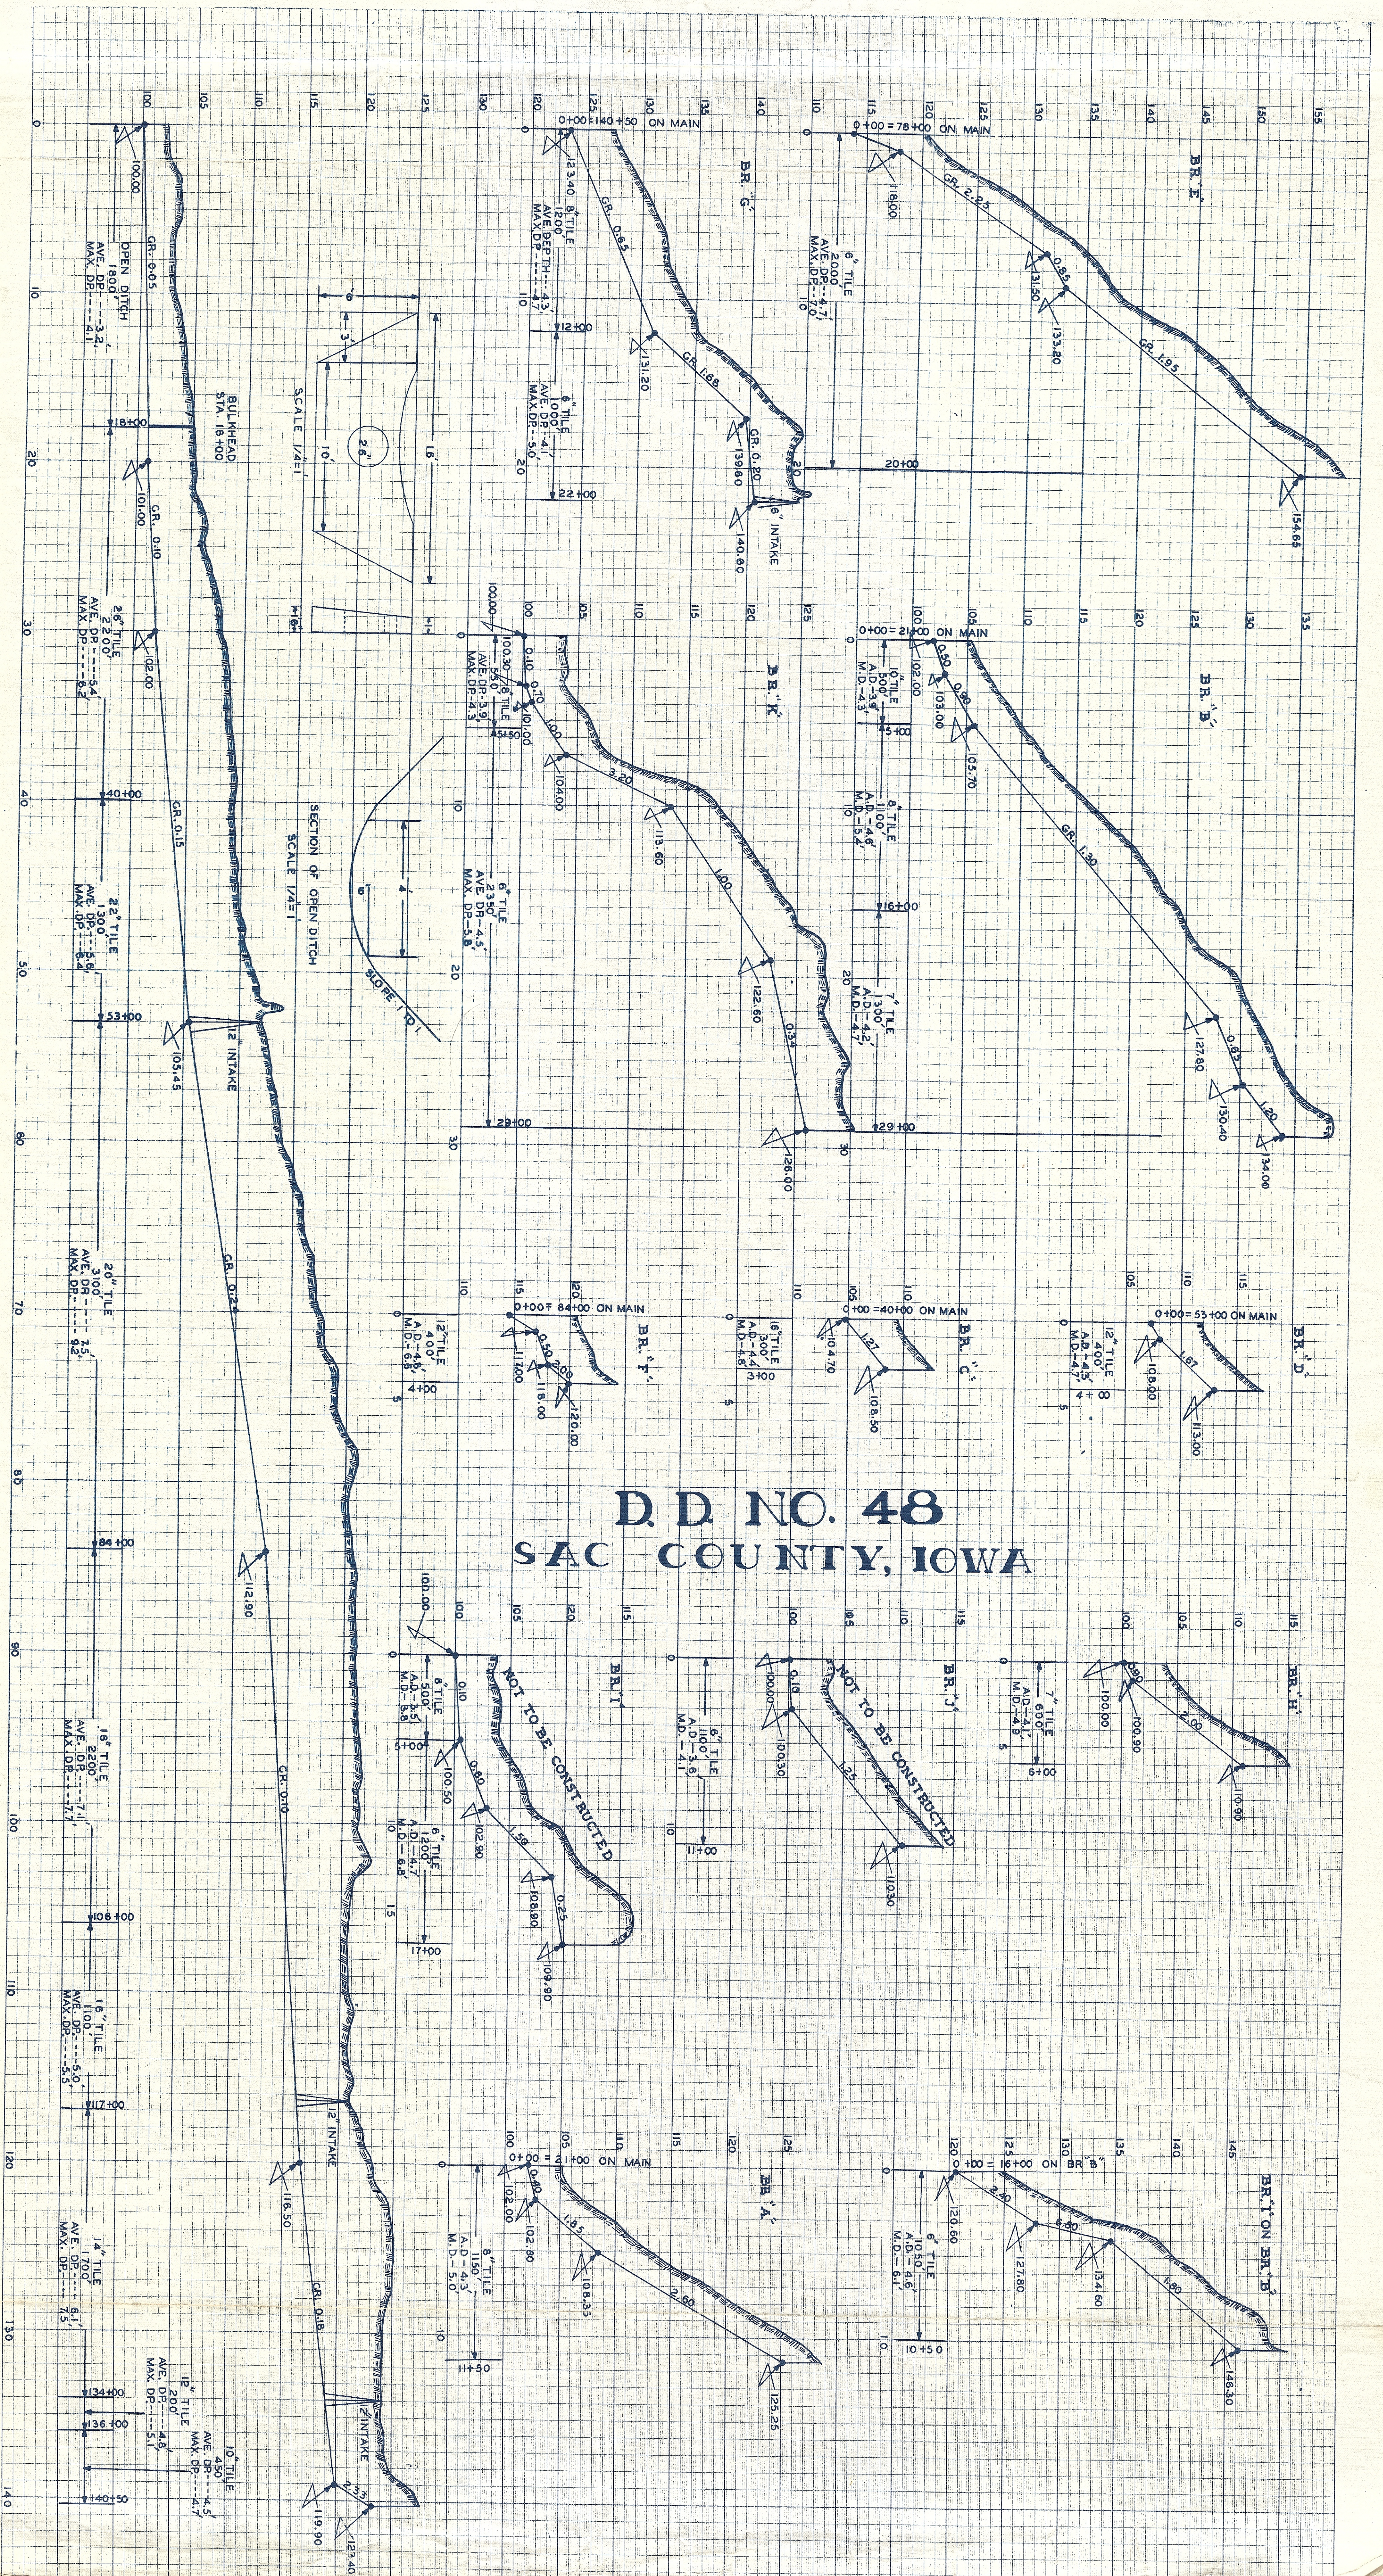

Scale: 1" = 100' (Horizontal)
1" = 10' (Vertical)

4-11-1911
NEW YORK