


DETAIL OF BULKHEAD
ALL REINFORCING BARS TO BE 1/2" SQUARE
SCALE 1/2" = 1'

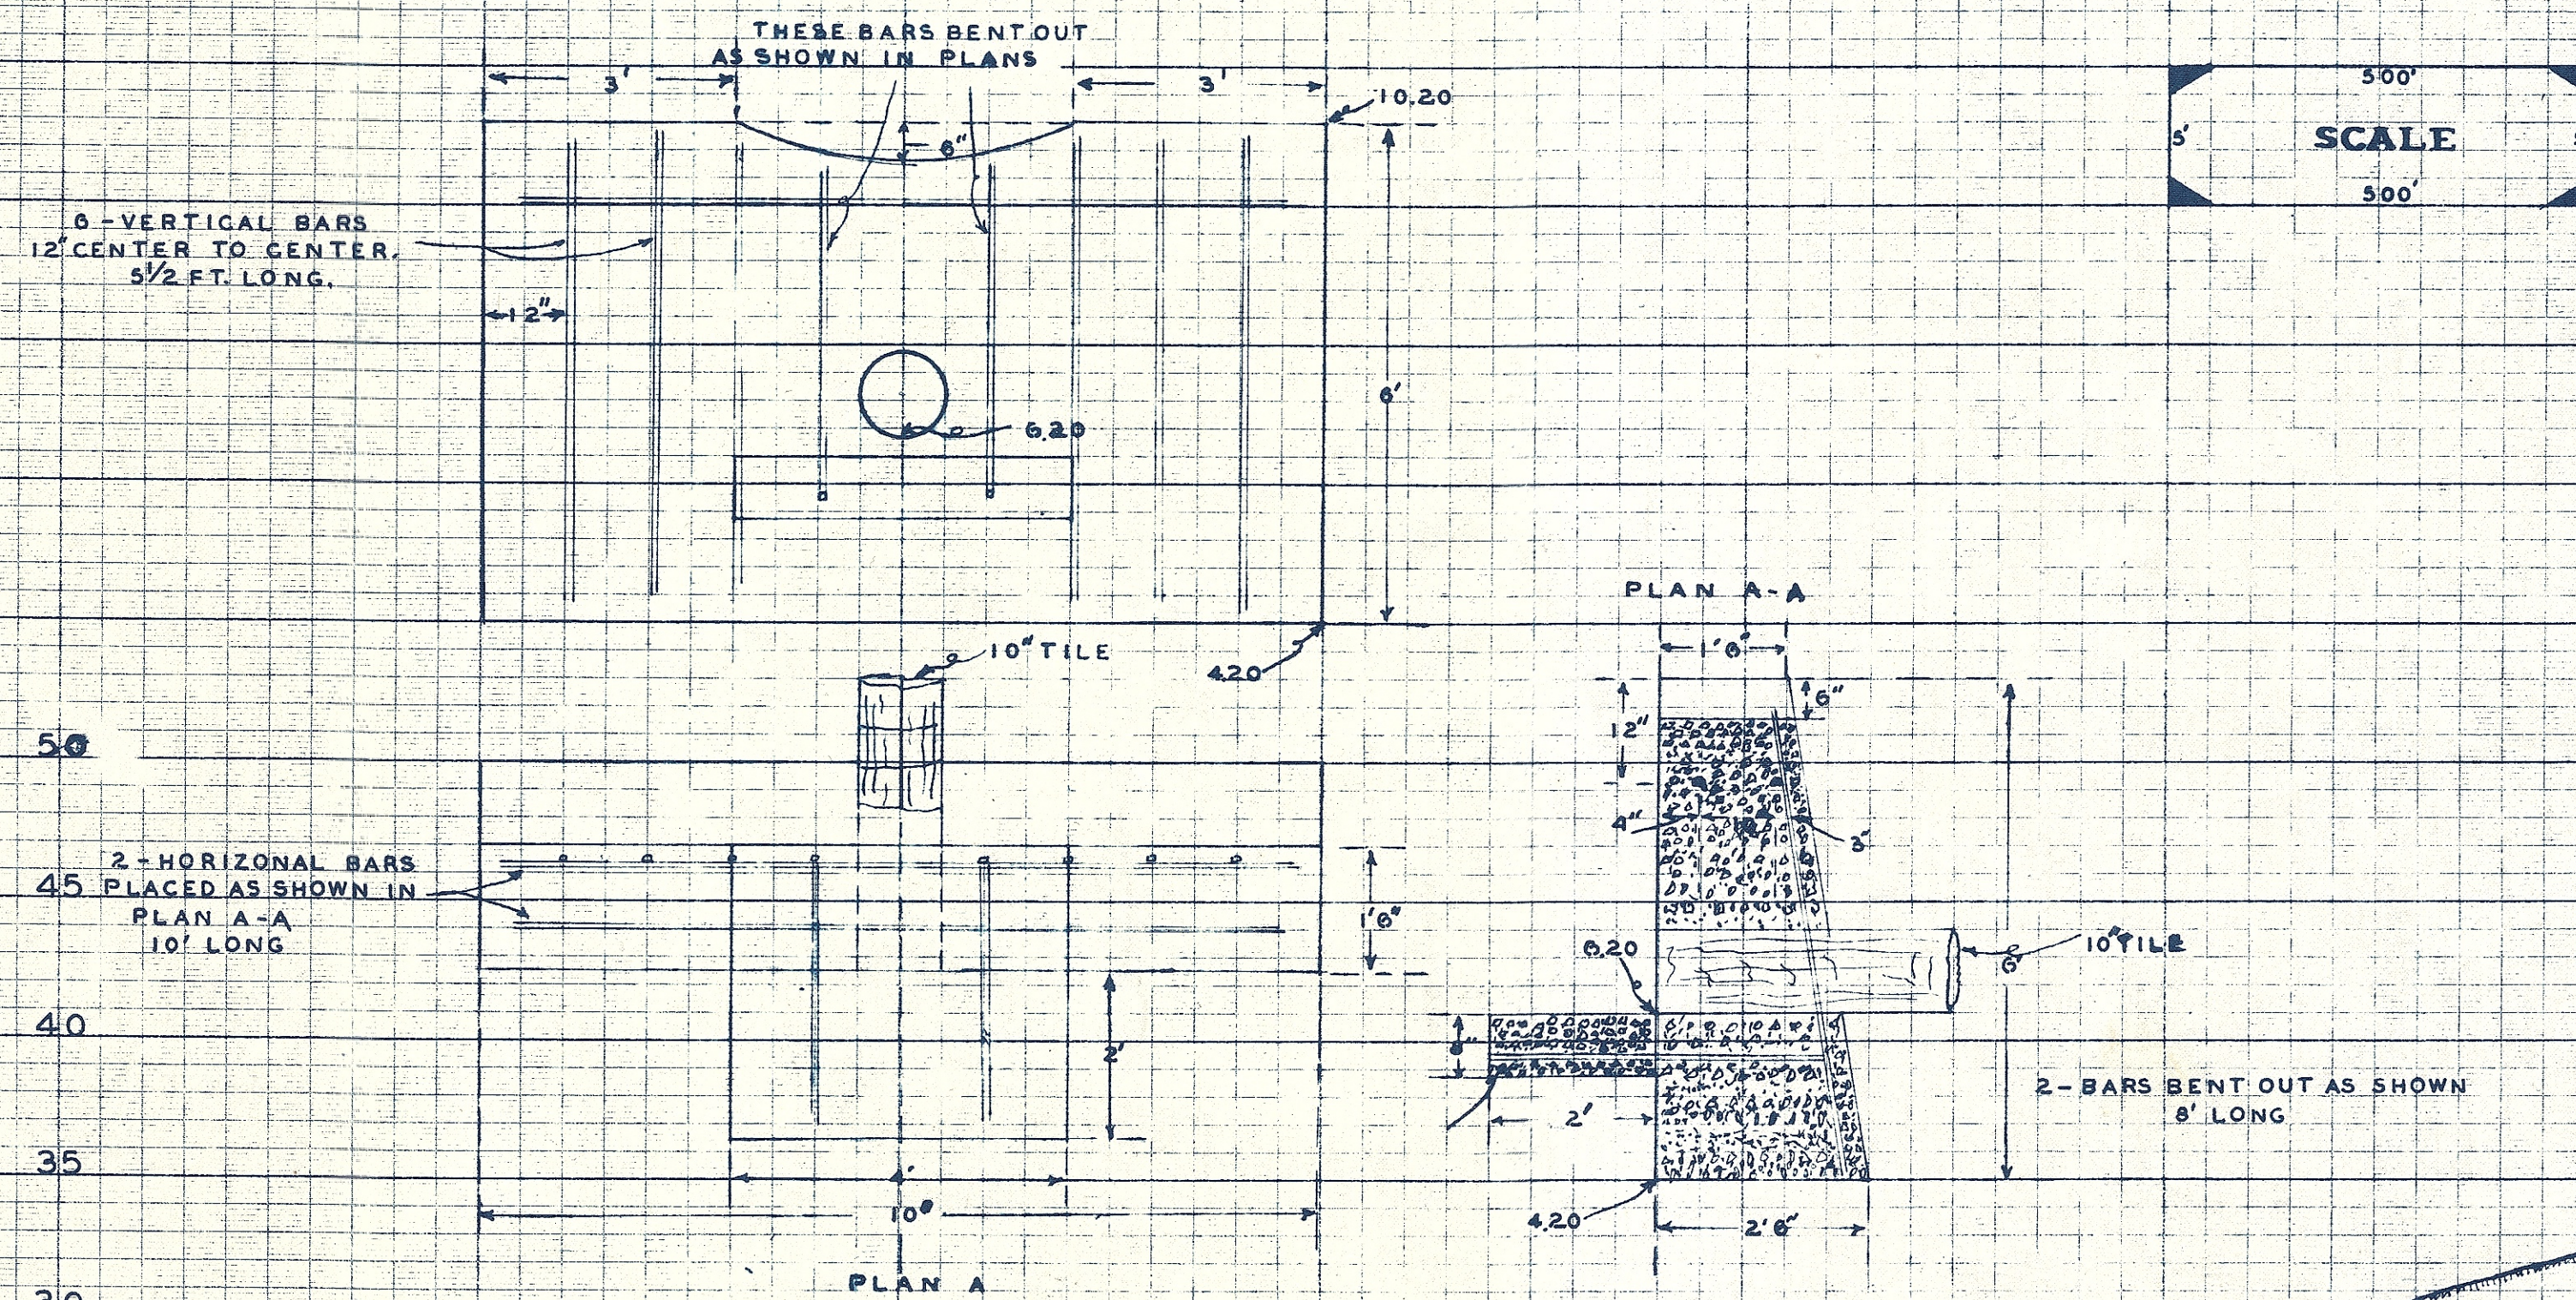

DRAINAGE-DISTRICT
NO. 54
VIOLA TWP.
SEC. 34, 35
T 86 N - R 36 W
SAC COUNTY
OCTOBER, 1915

