



DRAINAGE DISTRICT NO. 63 **SAC COUNTY, IOWA**

SEC. 26-27-34-35 T-89-N R-36-W

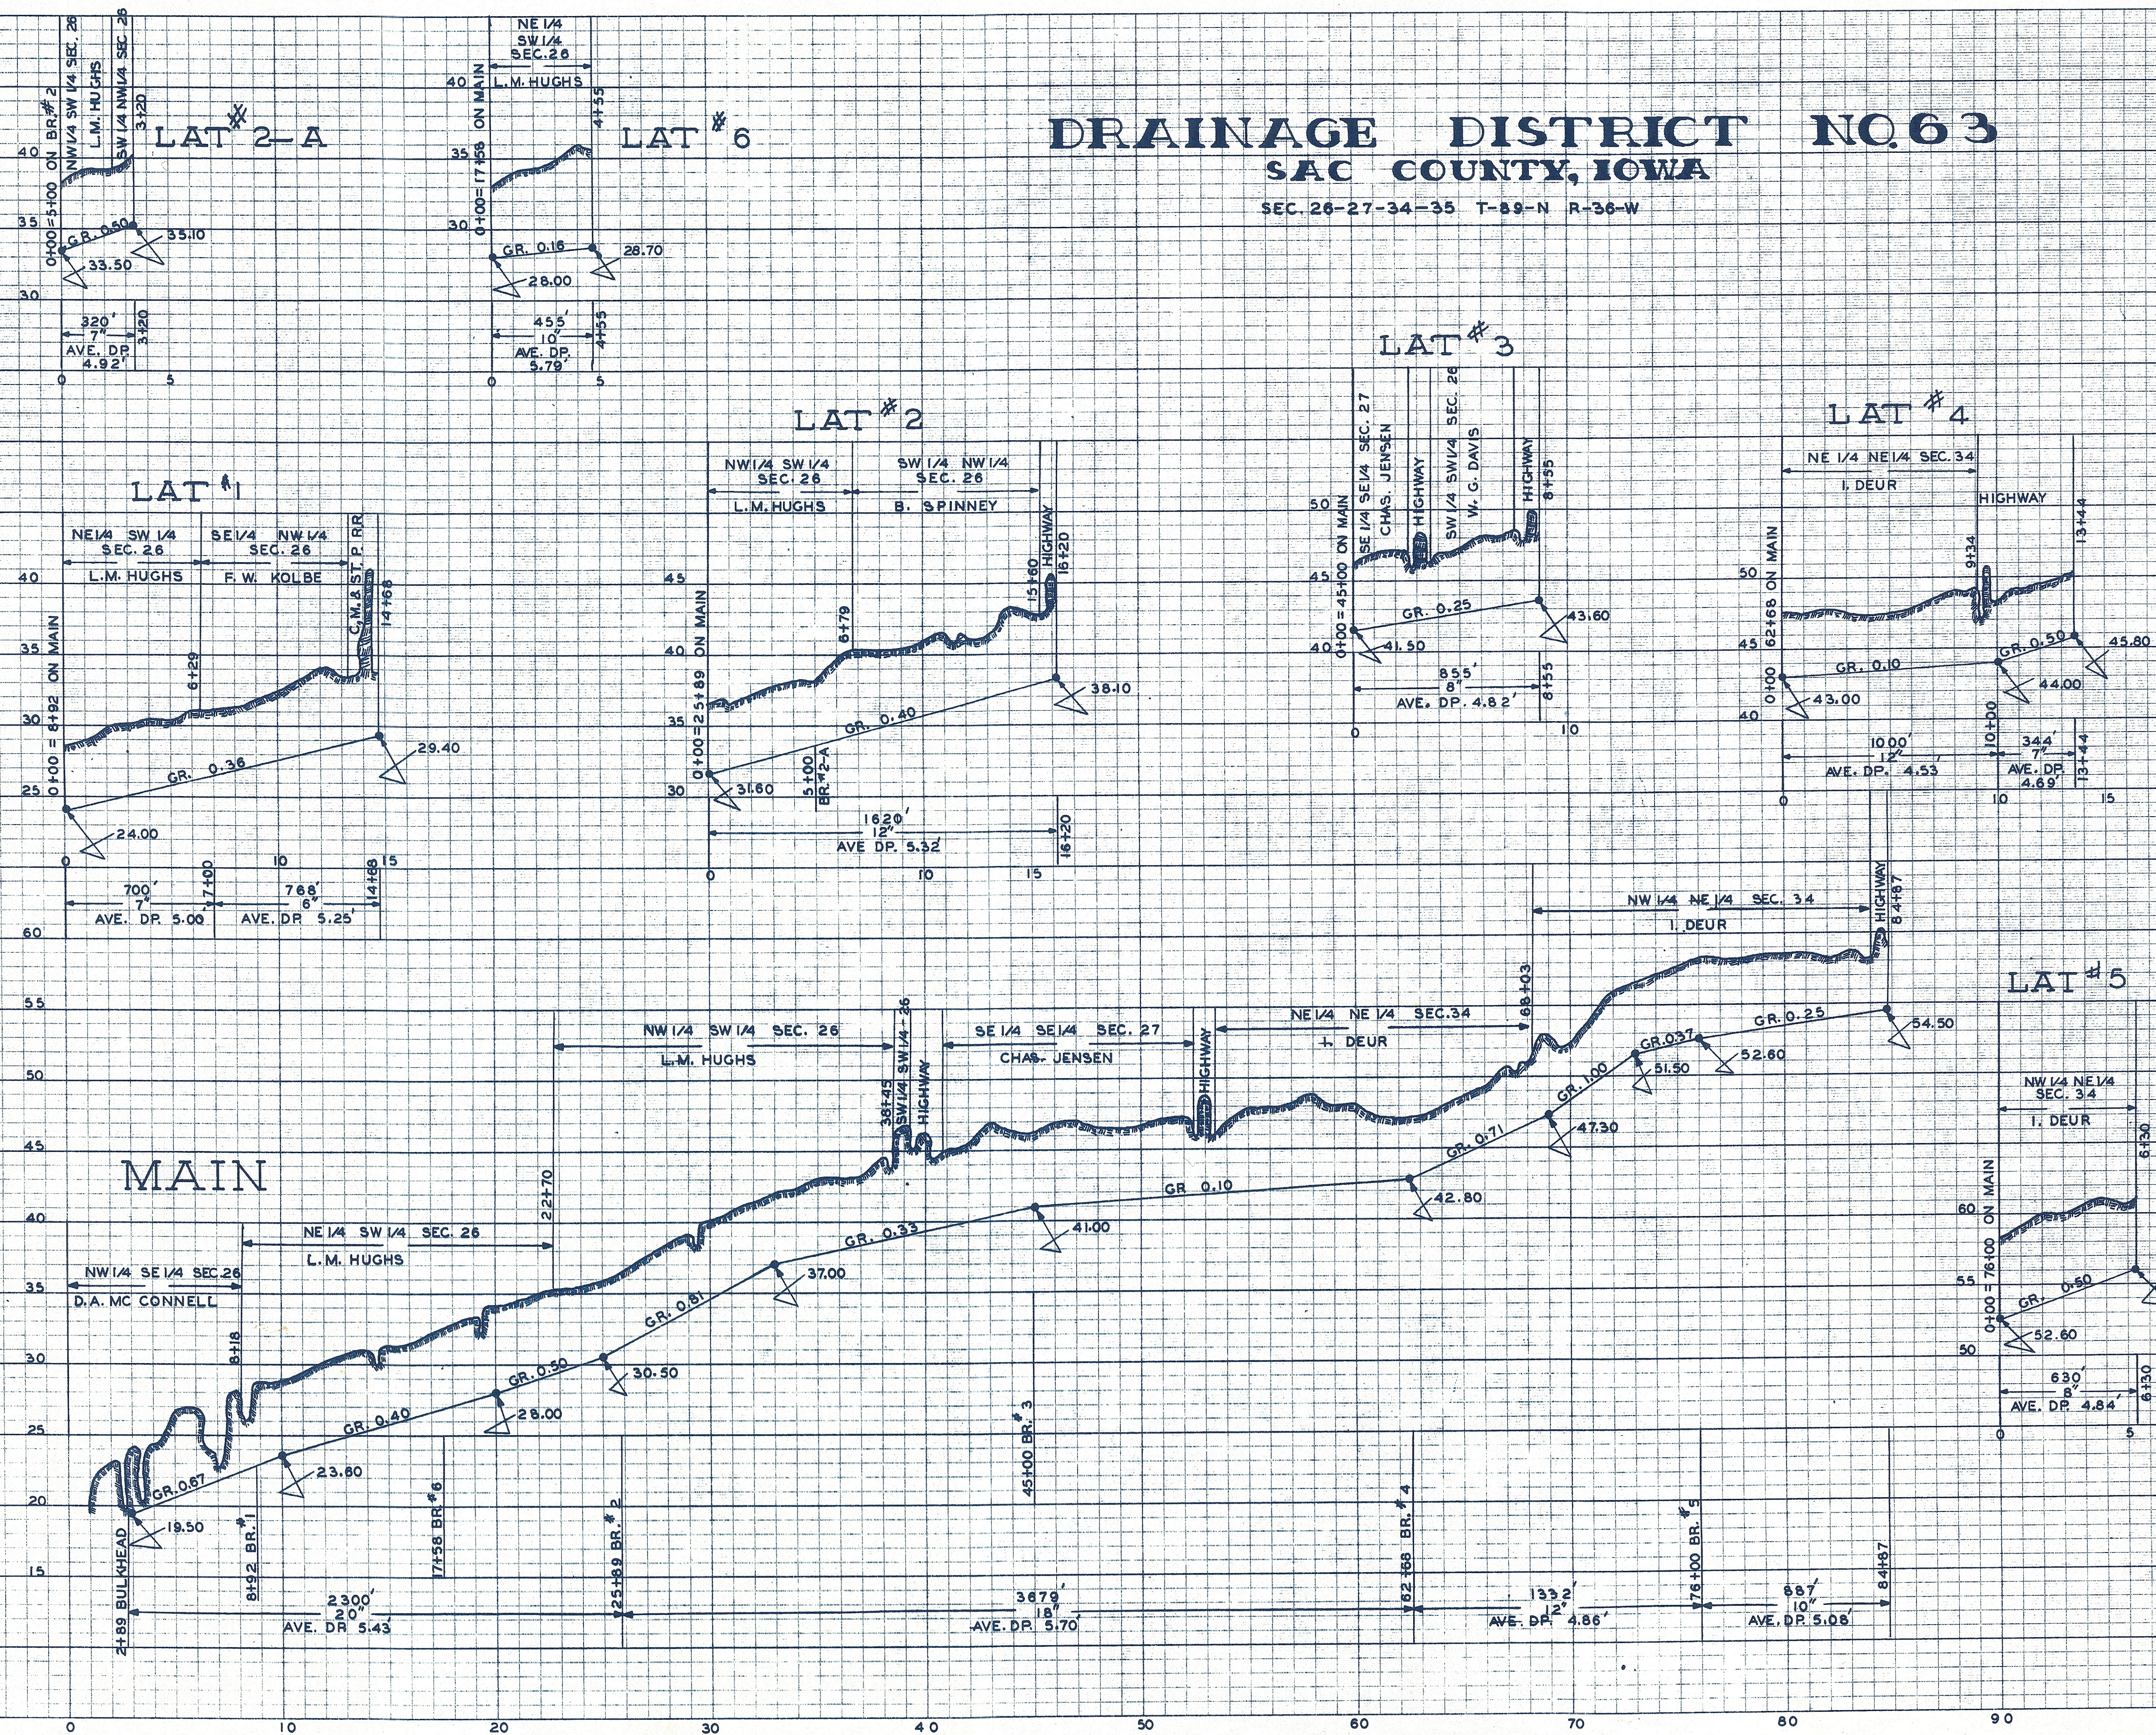

TILE SUMMARY

LINE	SIZE	STA.	STA.	LENGTH	AVE. DP.
MAIN	20	21+89	25+89	2300	5.43
MAIN	18	25+89	62+68	3679	5.70
MAIN	12	62+68	76+00	1332	4.86
MAIN	10	76+00	84+87	887	5.08
LAT #1	7	0+00	7+00	700	5.00
LAT #2	6	7+00	14+88	788	5.25
LAT #2-A	12	0+00	16+20	1620	5.32
LAT #3	7	0+00	8+55	855	4.82
LAT #4	12	0+00	10+00	1000	4.53
LAT #5	7	10+00	13+44	344	4.69
LAT #6	8	0+00	6+30	630	4.84
LAT #6	10	0+00	4+55	455	5.79
BULKHEAD 5 CU. YD.					
2 CATCH BASINS					

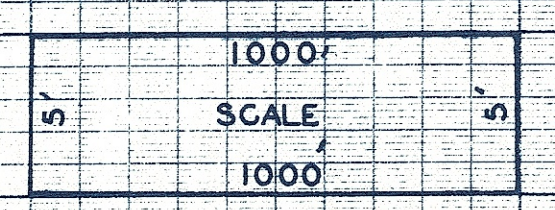

UNDER STANDARD MAP
 FROM U.S. GEO. SURV.
 PROFILE PLATE, 14 X 30
 1905, 1910, 1915, 1920
 1925, 1930, 1935, 1940

KEUFFEL & ESSER CO.
 NEW YORK

TRADE STANDARD MARK
 NEW U.S. GEO. SURV.
 PROFILE PLATE, 14 X 30
 1905, 1910, 1915, 1920
 1925, 1930, 1935, 1940

KEUFFEL & ESSER CO.
 NEW YORK

DD 63 SAC