


DRAINAGE-DISTRICT-NO.67 **EDEN TWP. SEC. 23,24,25,26** **DELAWARE TWP. SEC. 19** **SAC---COUNTY** **OCTOBER, 1917**

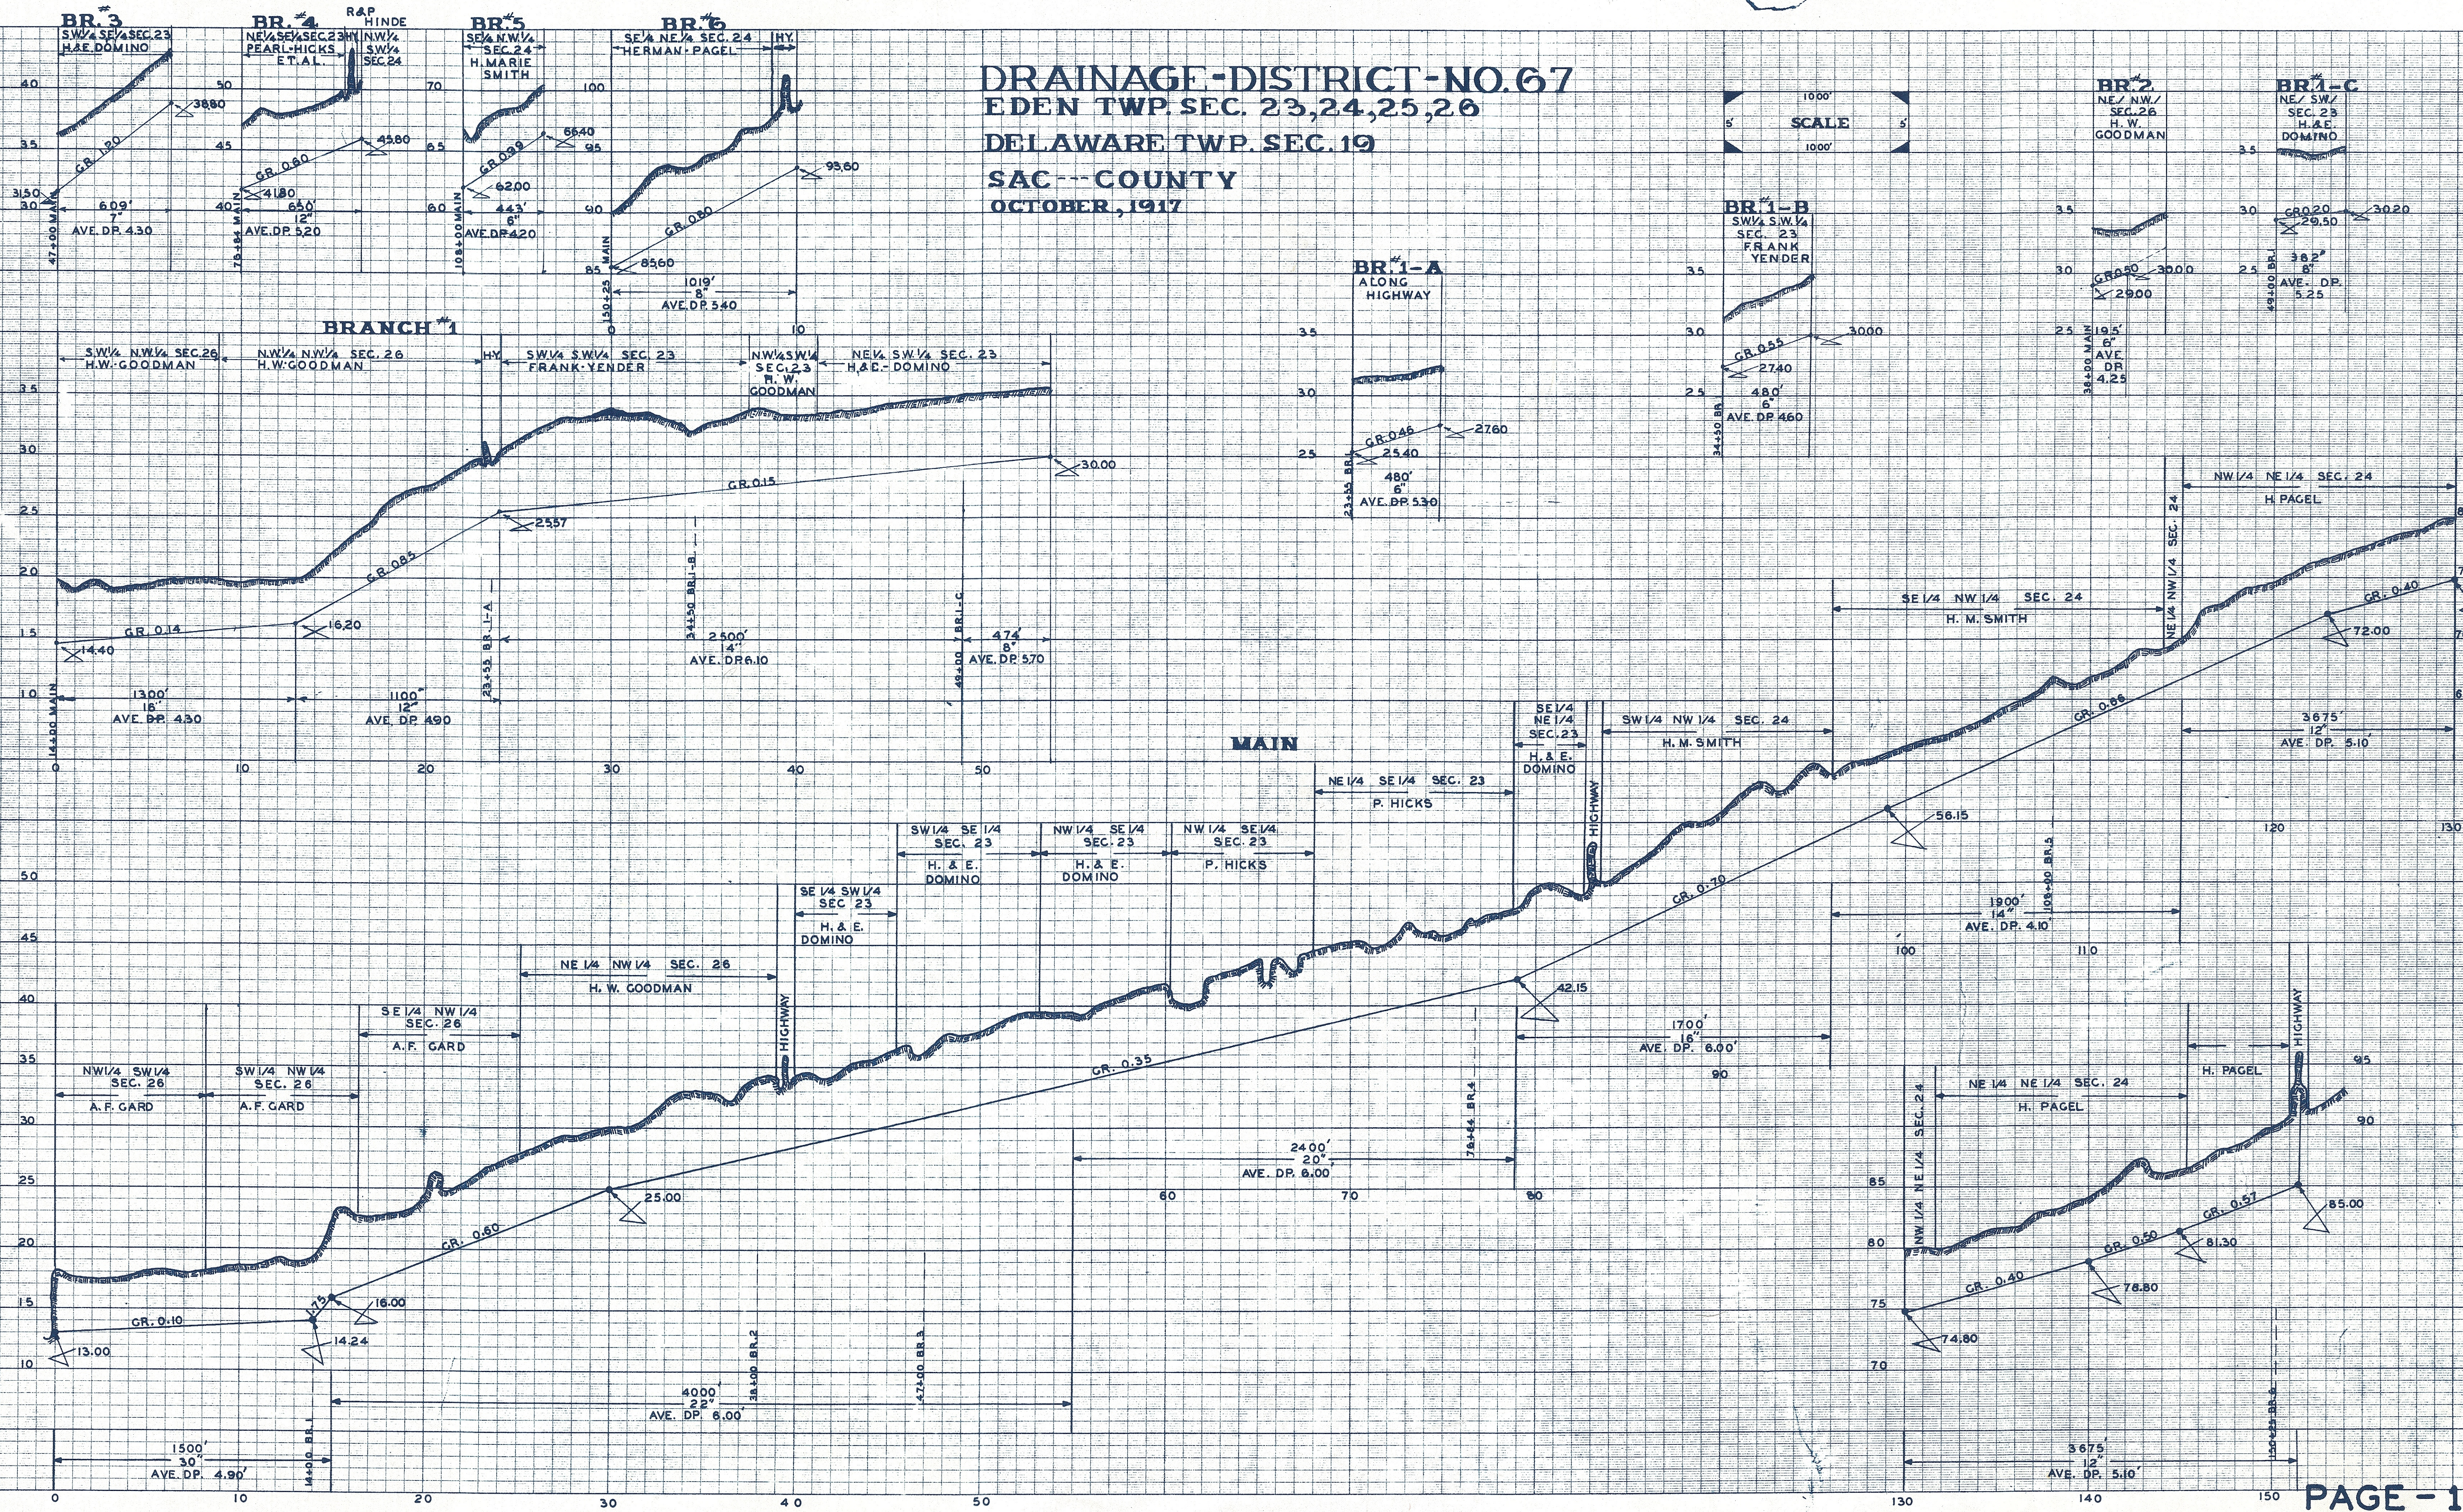

KEUFFEL & ESSER CO.
NEW YORK

TRADE STANDARD MARK
REG. U.S. PAT. OFF.
PROFILE PLATE B 4 X 30
100% RECYCLED PAPER
MADE IN U.S.A.

KEUFFEL & ESSER CO.
NEW YORK

TRADE STANDARD MARK
REG. U.S. PAT. OFF.
PROFILE PLATE B 4 X 30
100% RECYCLED PAPER
MADE IN U.S.A.