


DRAINAGE - DISTRICT - NO. 89
KREFT - HAMEISTER
 SEC.
 CEDAR TWP. 25, 26, 27, 34, 35, 36 - COON VALLEY TWP. SEC. 1, 2, 3
 JUNE, 1952 - W.C. OTTO ENGR. CO. - SACS CITY, IOWA

SECTION

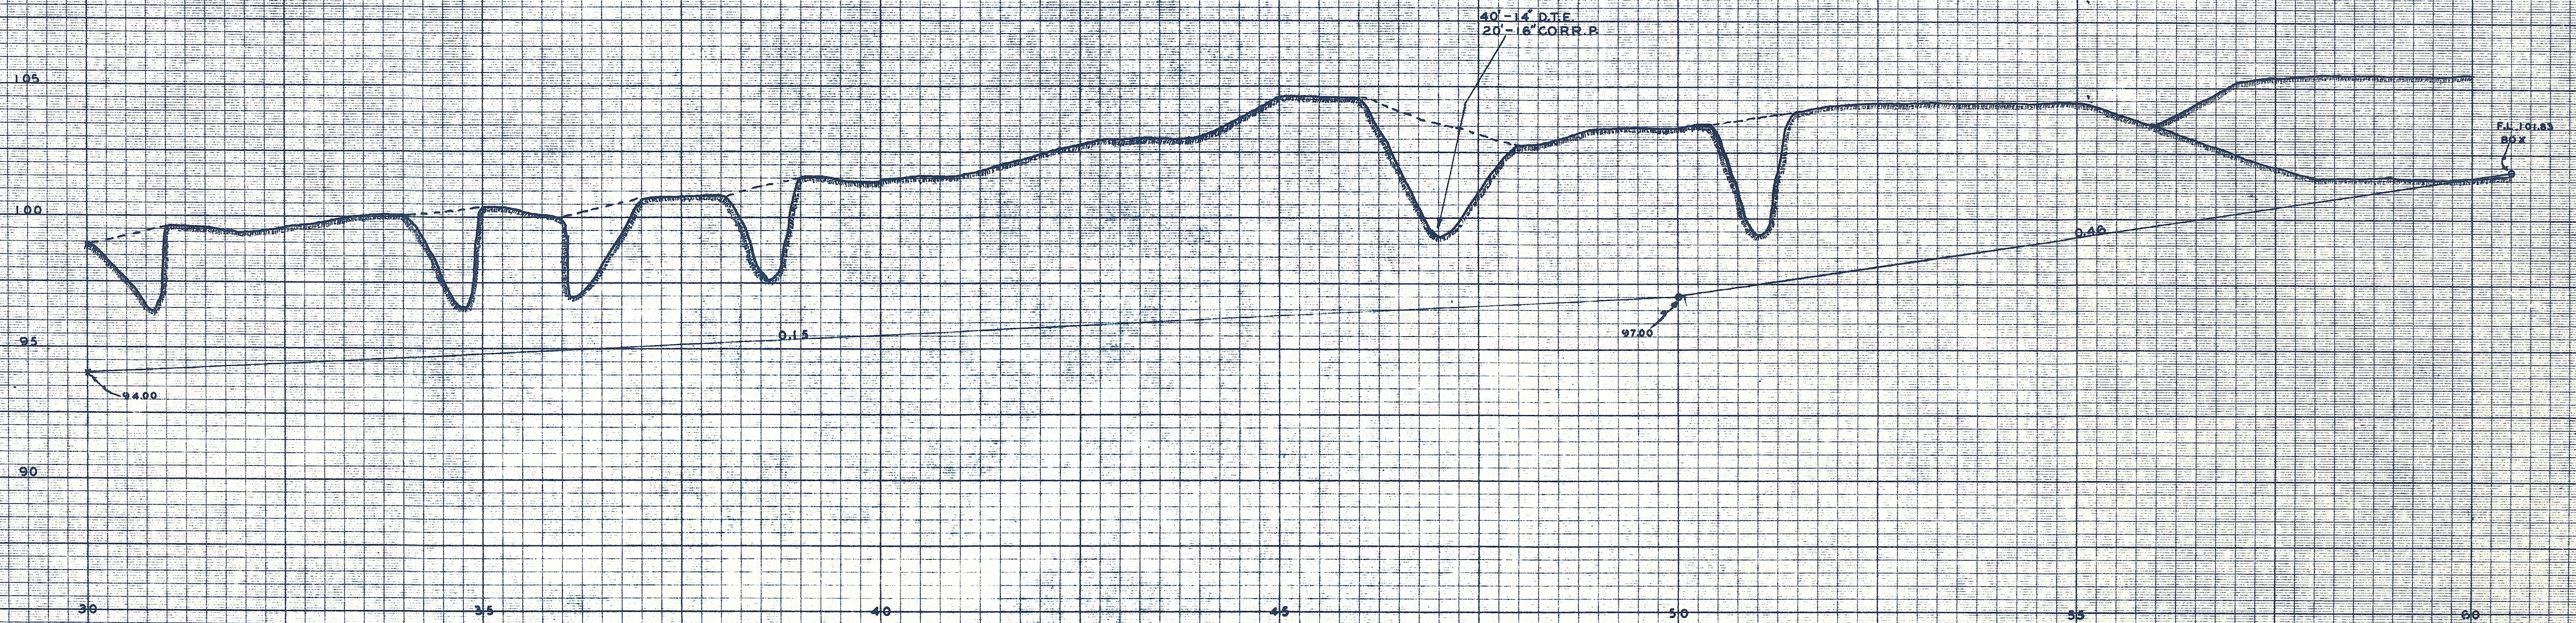