


B.M. 1+35 SPIKE IN COR.
POST 150 W. OF LINE
ELEV. 100.00

B.M. 15+25 SPIKE IN S.E.
COR. OF N.W. 1/4 OF N.E. 1/4
ELEV. 101.48

B.M. 29+98 SPIKE IN WING PILE
S.W. COR. RD. BR. E.W. ROAD
ELEV. 107.29

B.M. 40+07 X CHIPPED TOP
OF WING SLOPE N.W. COR. OF
BOX CULV. N.S. RD.
ELEV. 109.71

B.M. 56+84 SPIKE IN W. END
OF LOG PILING ON FARM
CROSSING TO N.
ELEV. 108.75

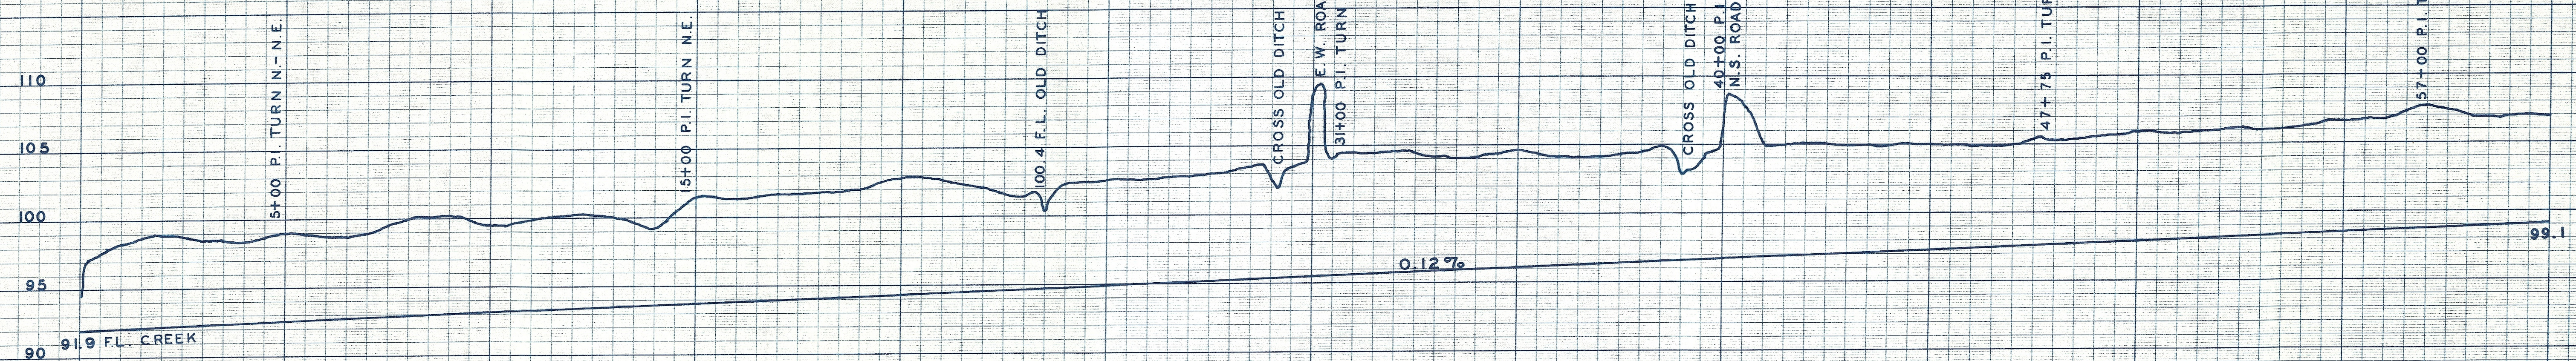

INA BELLE MAKER
N.W. 1/4 S.E. 1/4 SEC. 13
1+35 E.W. 1/4 FENCE


GENEVEVE & ROBERT HAYES
S.W. 1/4 N.E. 1/4 SEC. 13

JOHN T. MARY L. & NANCY P. HUSER
S.E. 1/4 N.E. 1/4 N.E. 1/4 N.E. 1/4 SEC. 13

WM. J. JOHN H. & KATE
MYRTLE BLOCK
S.E. 1/4 S.E. 1/4 SEC. 12

STALDMAN &
LIFE EST.
S.W. 1/4 S.W. 1/4 SEC. 7

WM. A. JARVIS
N.W. 1/4 S.W. 1/4 SEC. 7

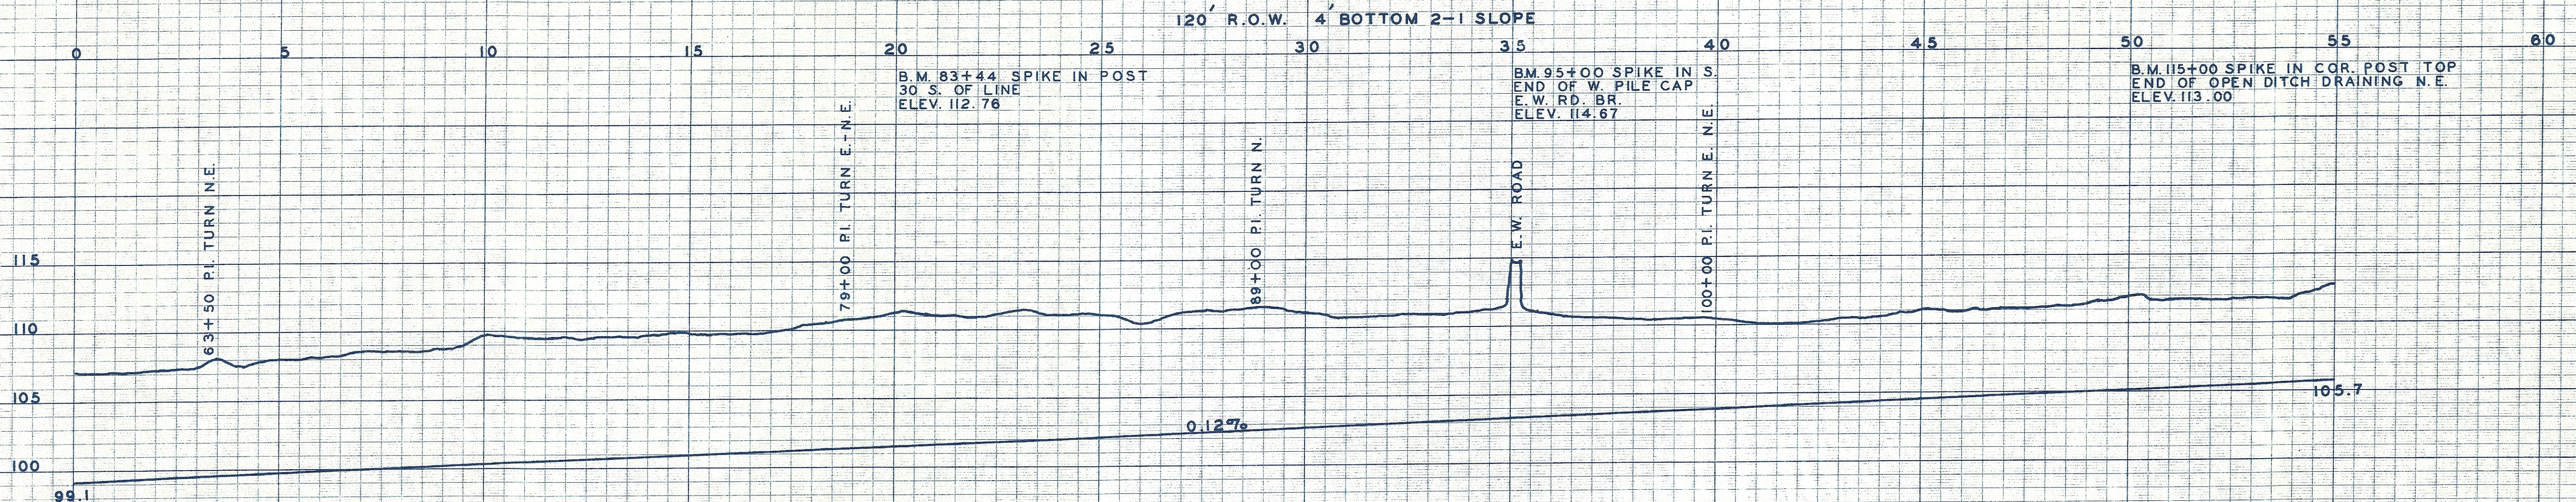

B.M. 83+44 SPIKE IN POST
30' S. OF LINE
ELEV. 112.76

B.M. 95+00 SPIKE IN S.
END OF W. PILE CAP
E.W. RD. BR.
ELEV. 114.67

B.M. 115+00 SPIKE IN COR. POST TOP
END OF OPEN DITCH DRAINING N.E.
ELEV. 113.00

W.C. OTTO ENGR. CO.
SAC CITY, IOWA
APRIL 27, 1956
REDRAWN JANUARY 1961

PETITIONED BY KREFT AND JARVIS

WM. A. JARVIS
S.W. 1/4 N.W. 1/4 S.E. 1/4 N.W. 1/4 SEC. 7

A.O. PEARSON
N.E. 1/4 N.W. 1/4
SEC. 7

OSCAR & CLARA KREFT
N.W. 1/4 N.E. 1/4 SEC. 7

CATHERINE EDNA WILSON
S.W. 1/4 S.E. 1/4 N.W. 1/4 S.E. 1/4 SEC. 6

PROFILE OF
OPEN DITCH
FOR
DRAINAGE DISTRICT NO. 92
SAC COUNTY, IOWA
SEC. 1-12 -13 T.88N. R.36 W.
SEC. 5-6-7-8-10 T.88N. R.35 W.