


PROFILE - JOINT DRAIN NO. 10 & 69 SAC & CALHOUN COUNTIES, IOWA

MAY, 1907

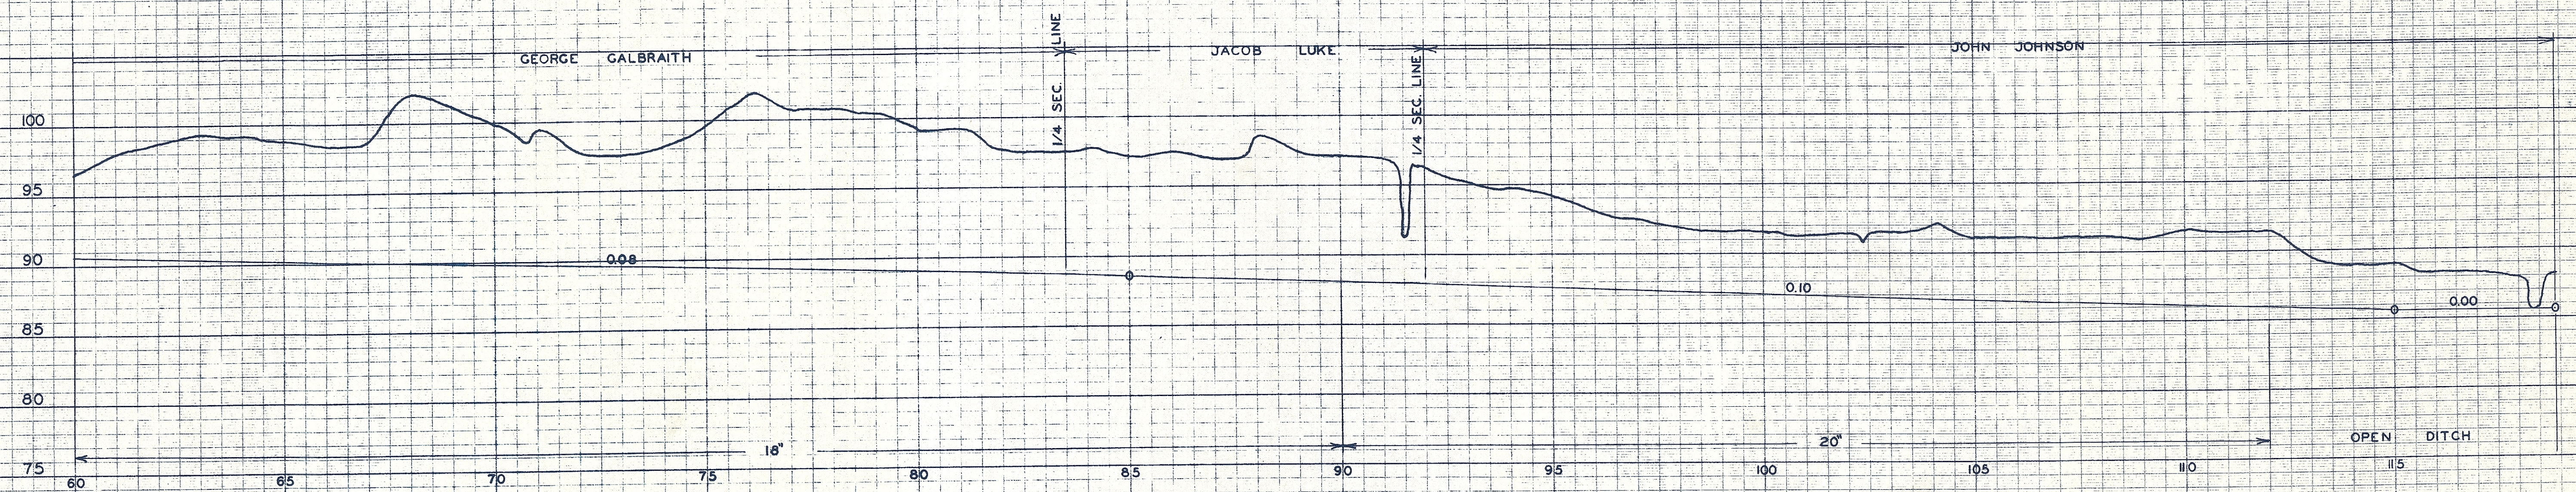

12' OF BELL & SPIGOT JOINT
SEWER PIPE WITH CEMENTED JOINTS
TO BE PLACED ABOVE BULKHEAD.

