



JOINT-DRAINAGE-DISTRICT
SAC - COUNTY-NO. 44
COON-VALLEY-TWP. - SEC. 25, 36
SAC - TWP. - SEC. 1
CALHOUN - COUNTY - NO. 182
ELM-GROVE-TWP. - SEC. 30, 31
JACKSON - TWP. - SEC. 6
JULY 2, 1913


BRANCH "E"

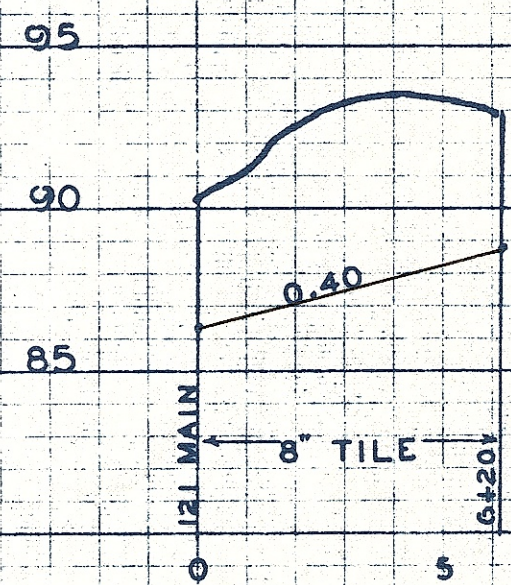


MAIN

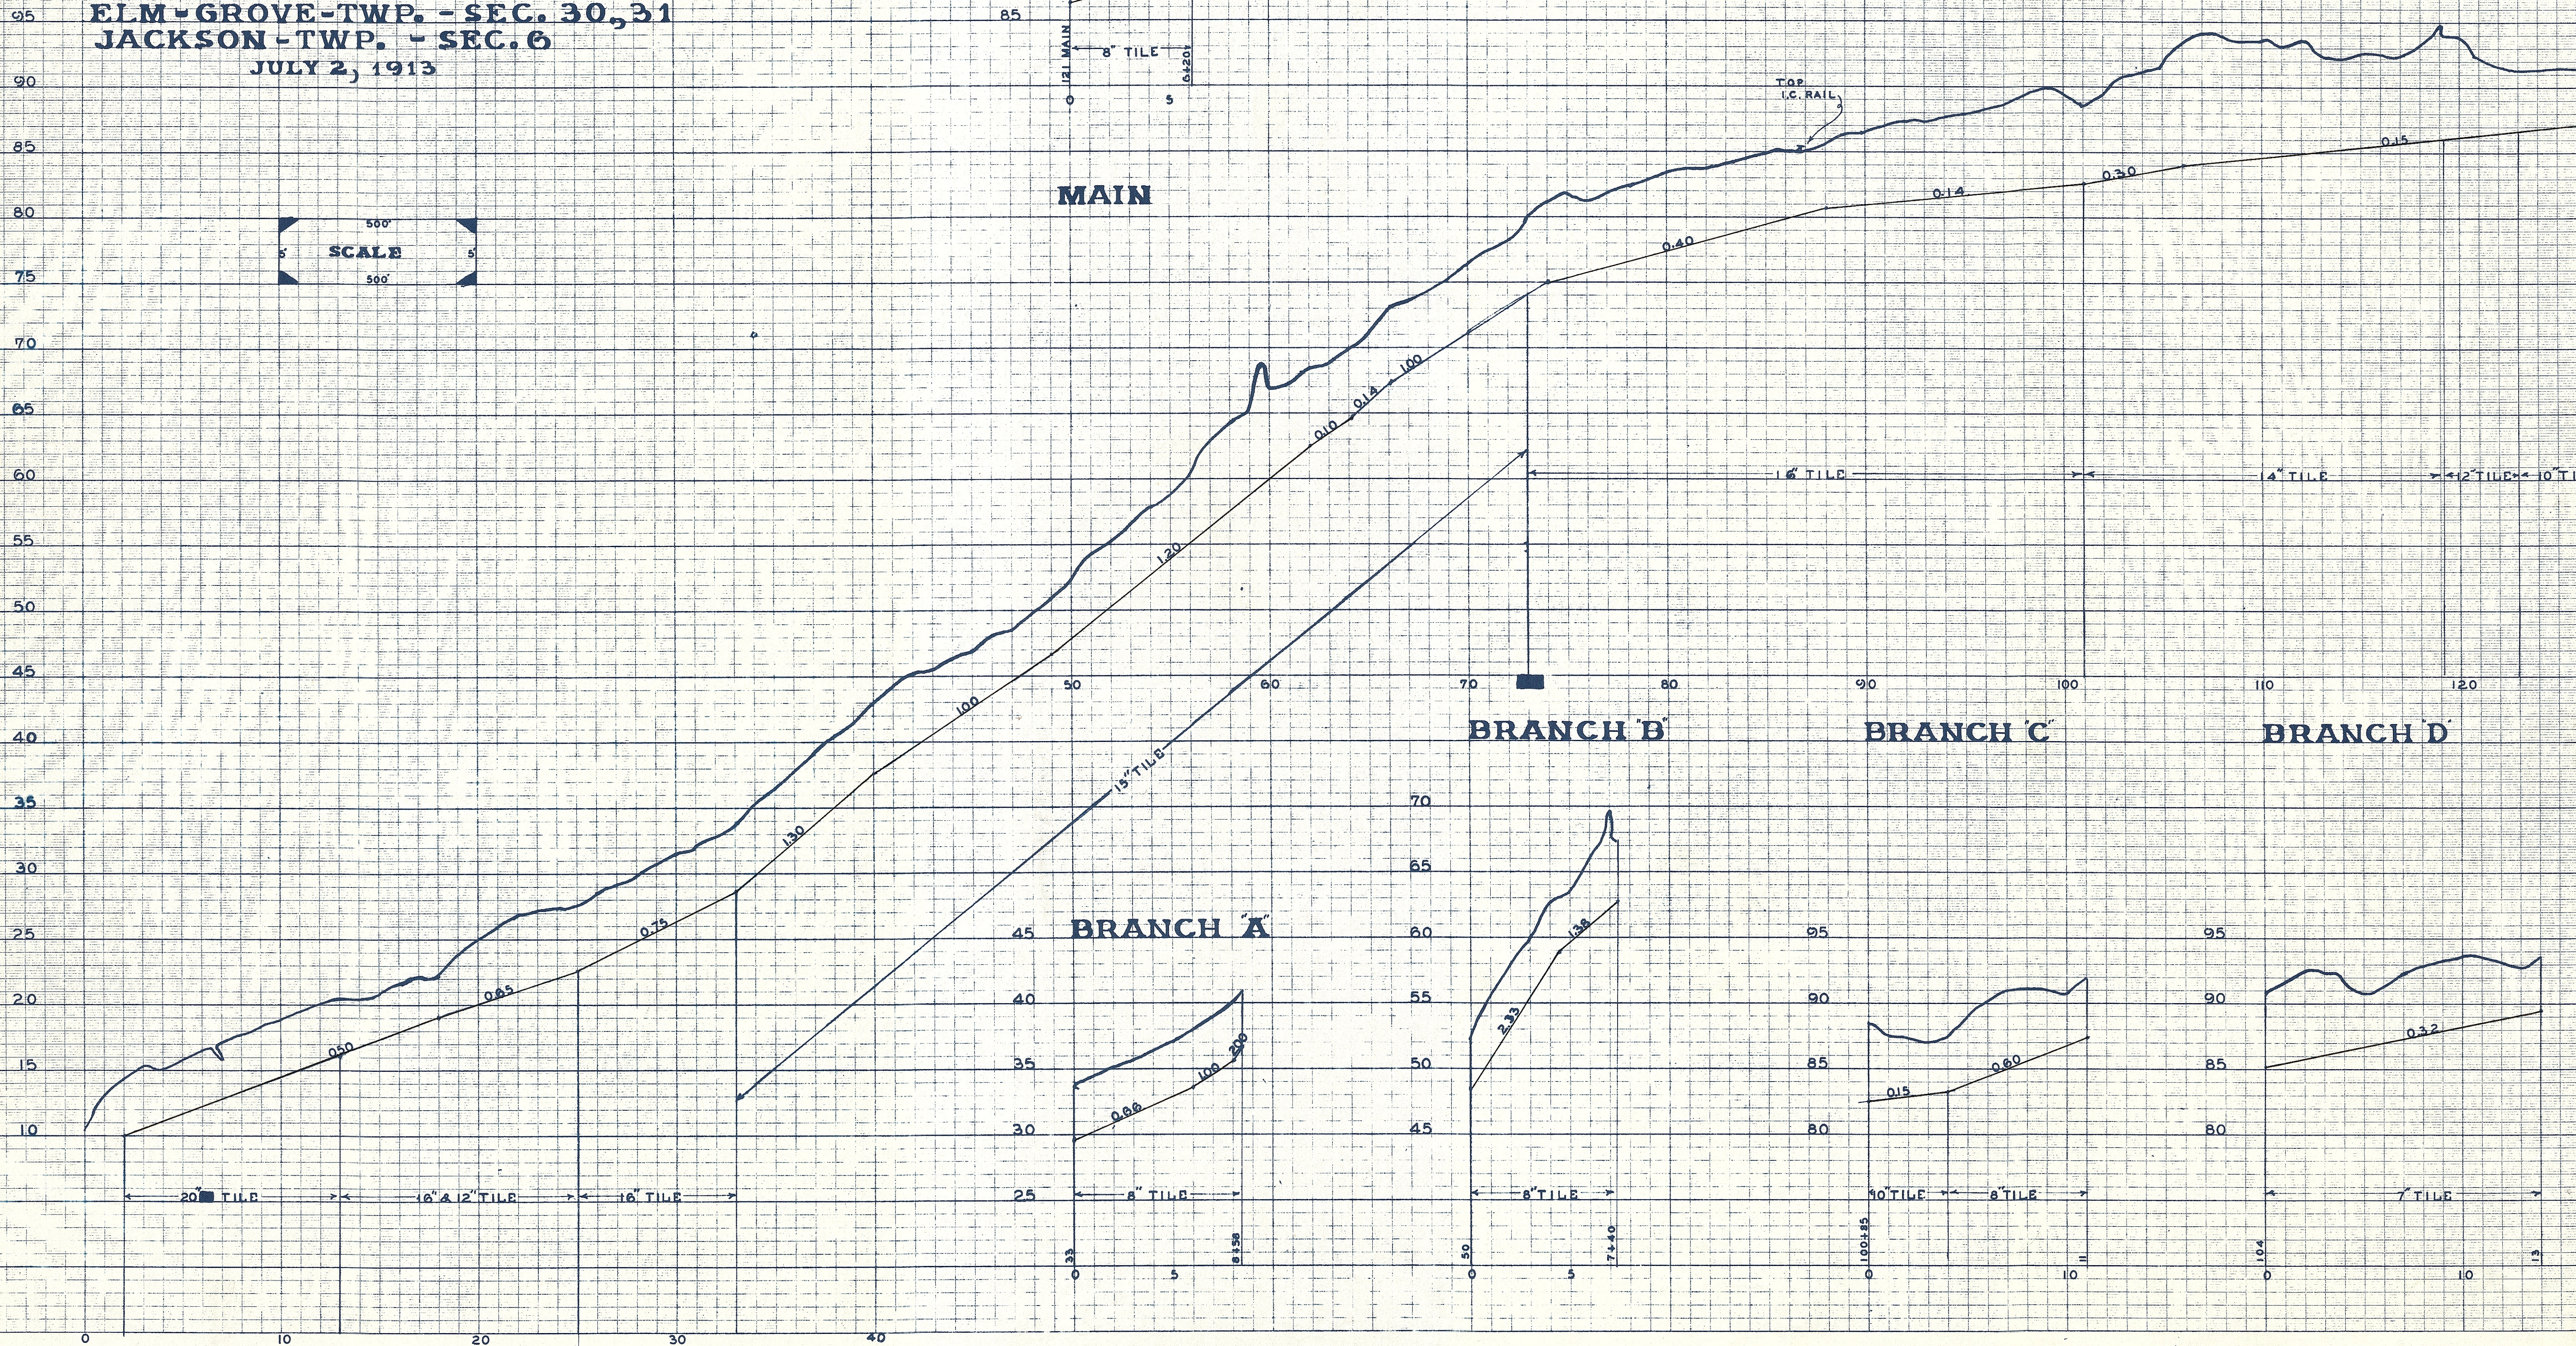


BRANCH "A"

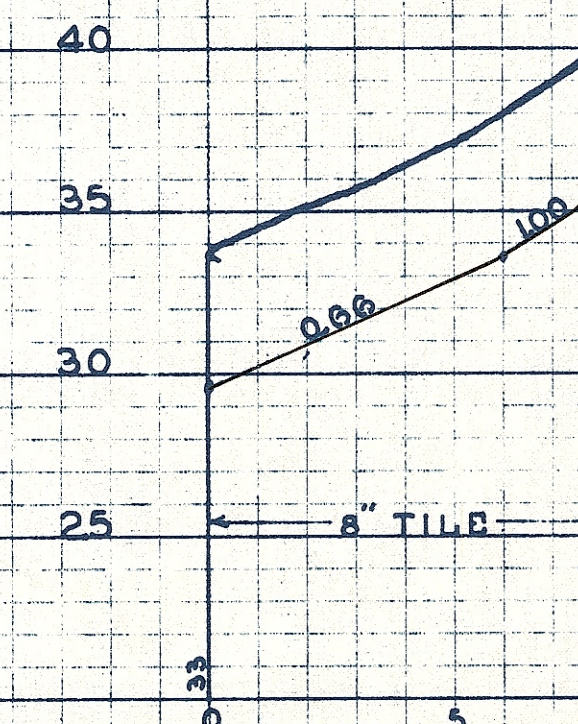

BRANCH "B"

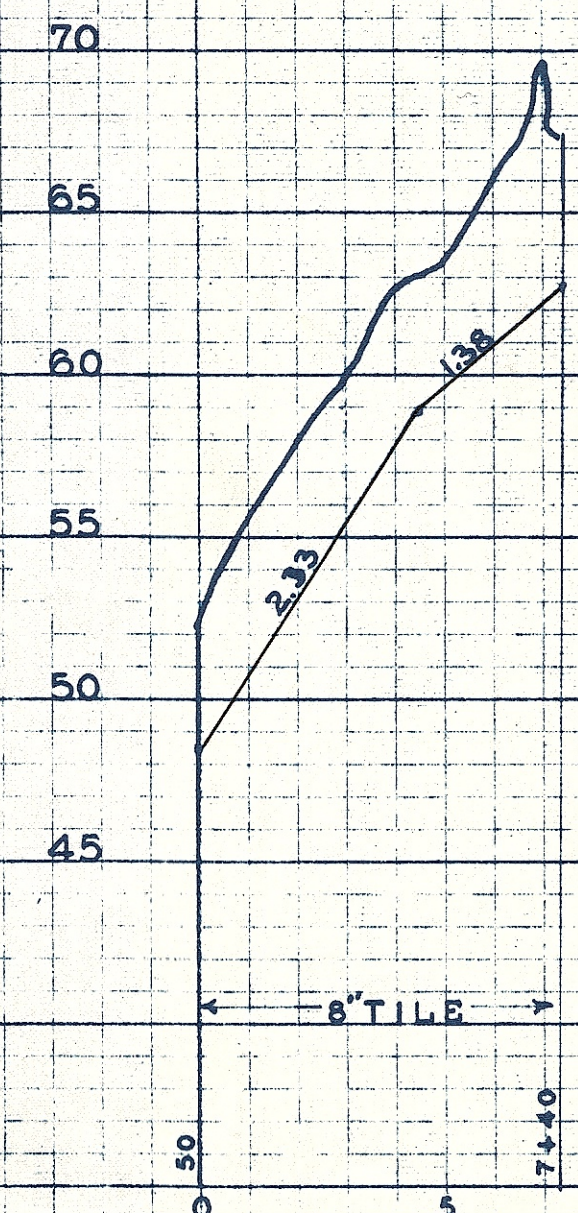

BRANCH "C"

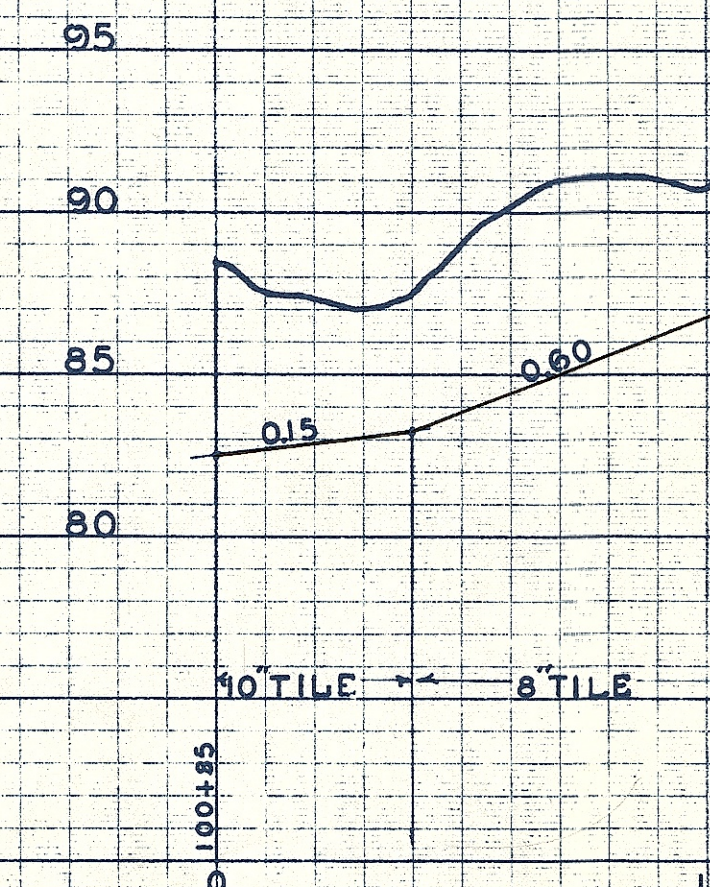

BRANCH "D"

