


SAC COUNTY IOWA OCT. 11 1909

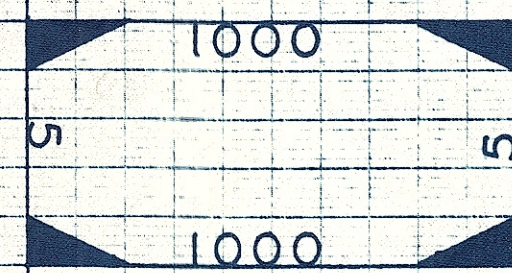

MAIN

BR A


BR A ON MAIN

BR E


SHEET NO. I

DD 31


BR C

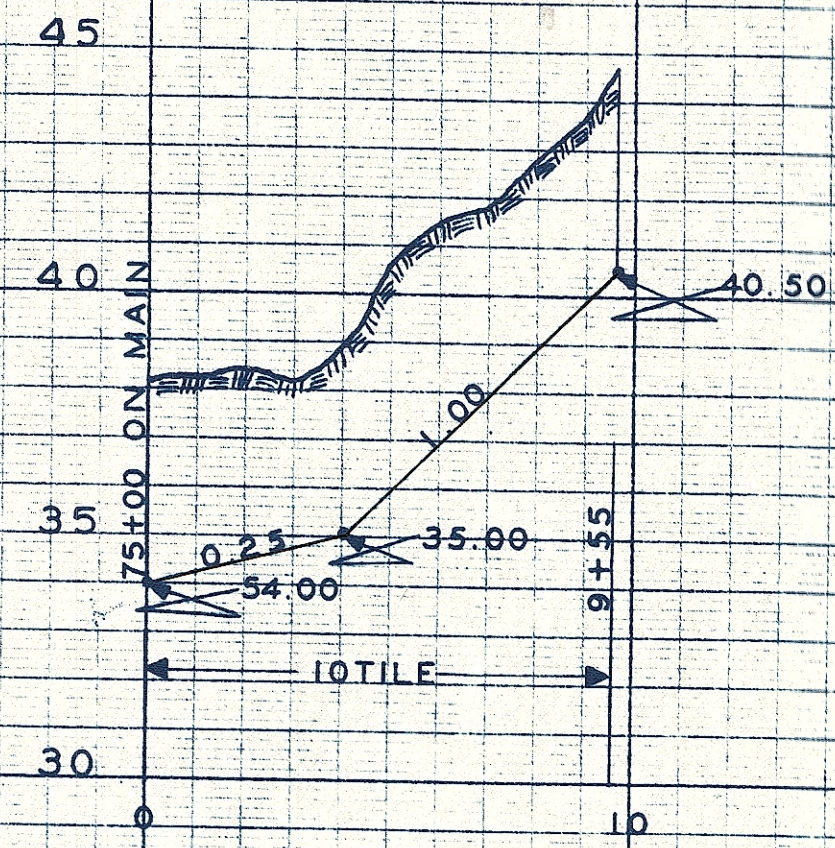


BR A OFF C

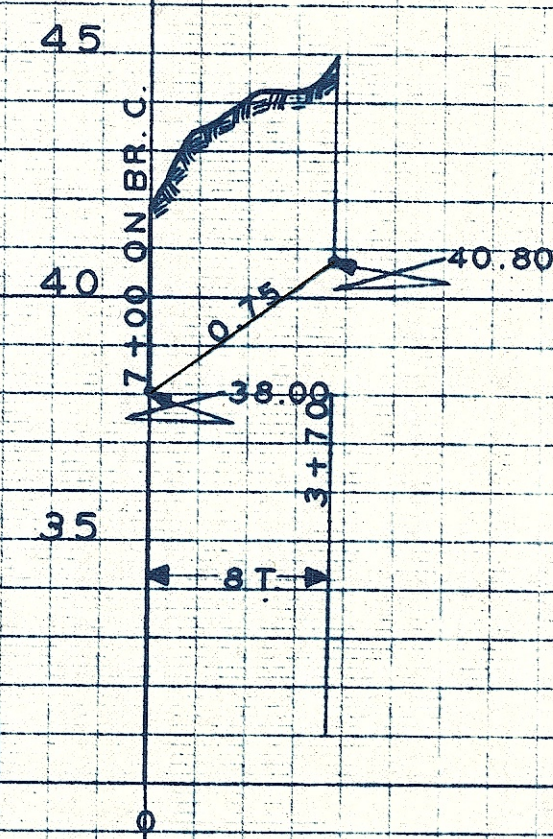


BR D

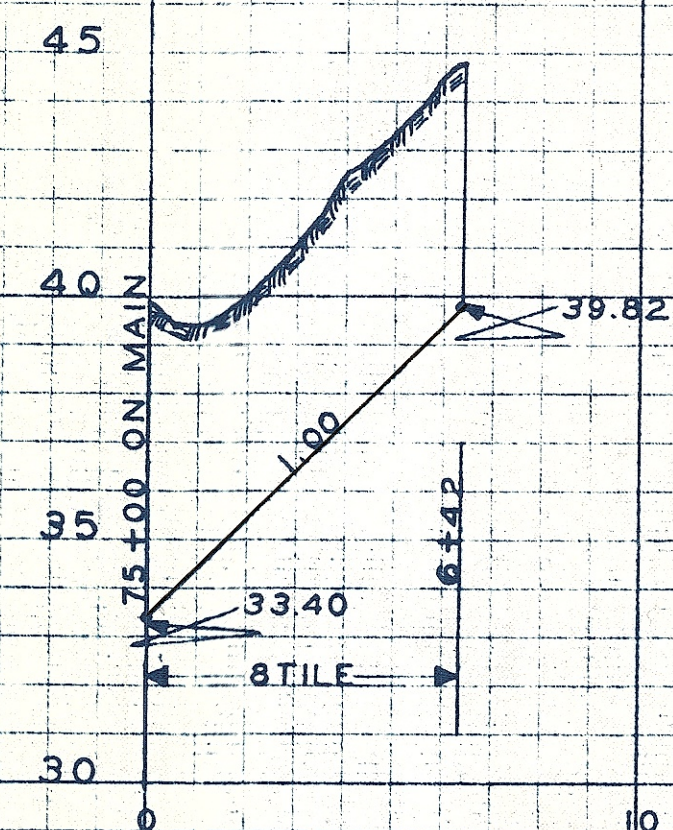


BR E

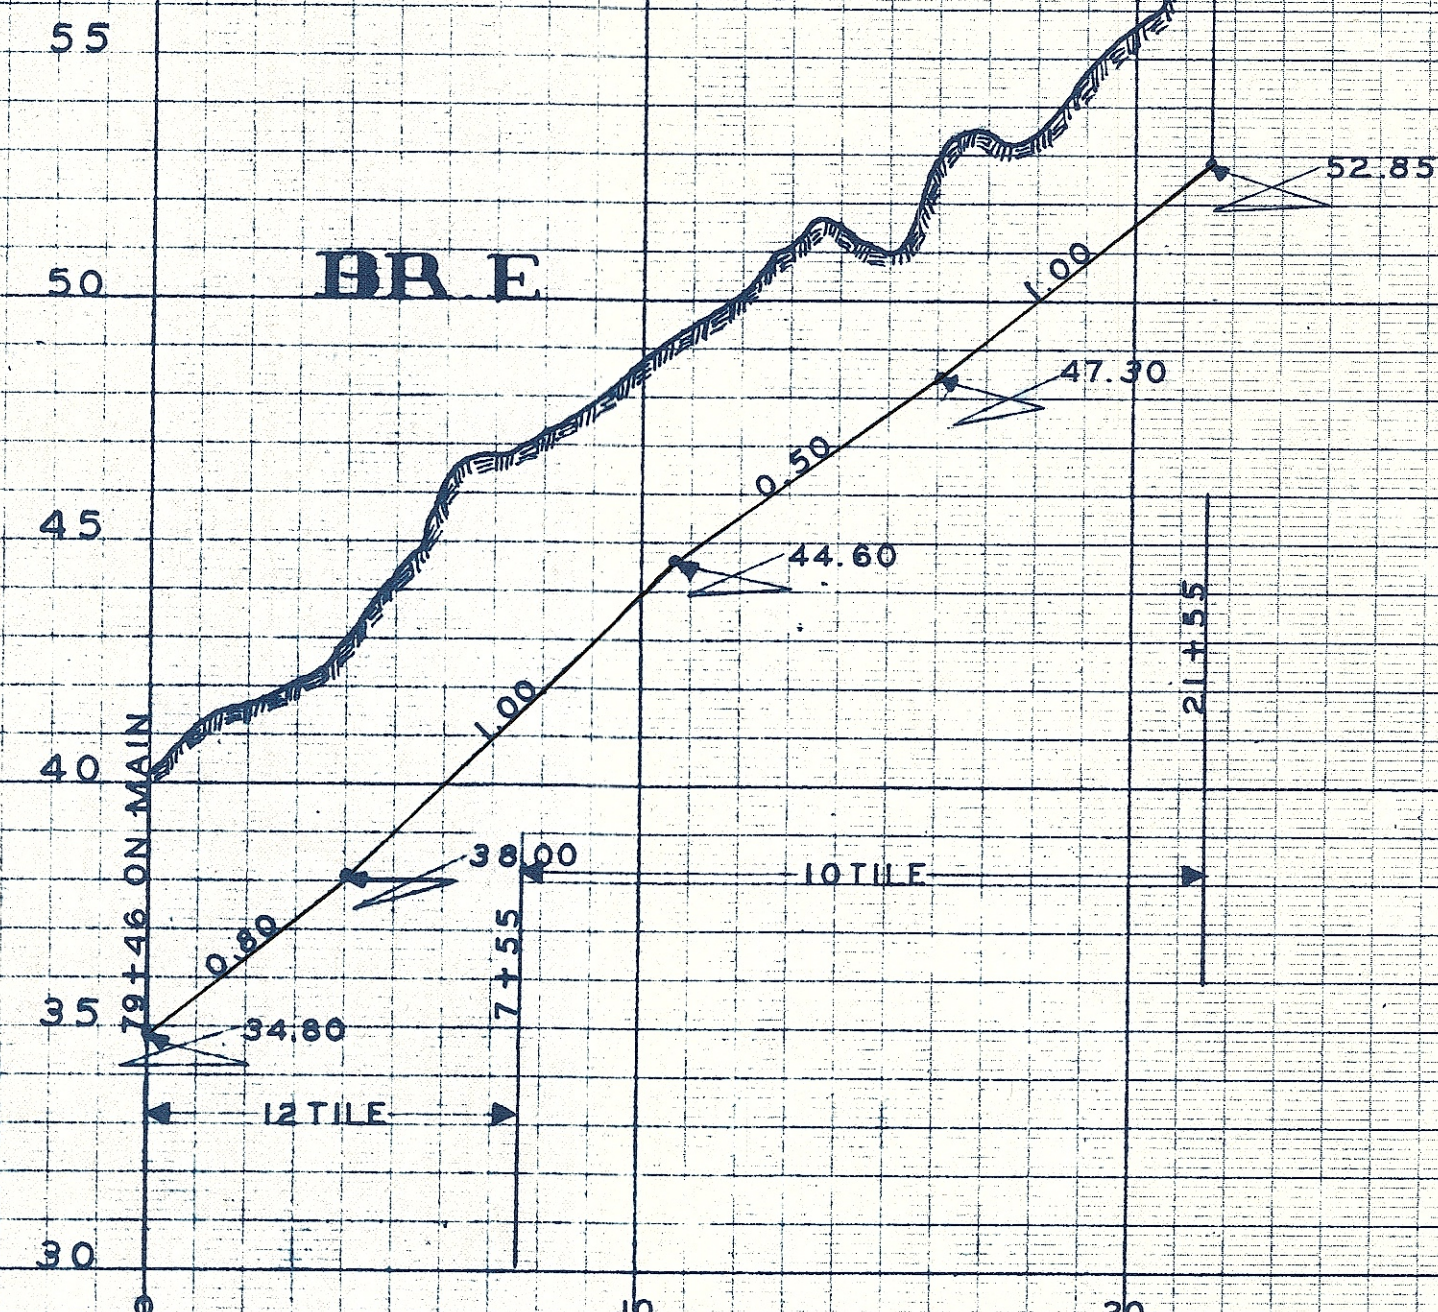


BR A OFF E

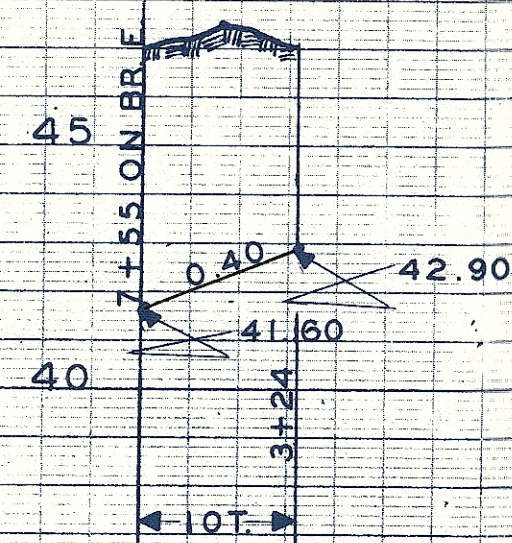


BR F

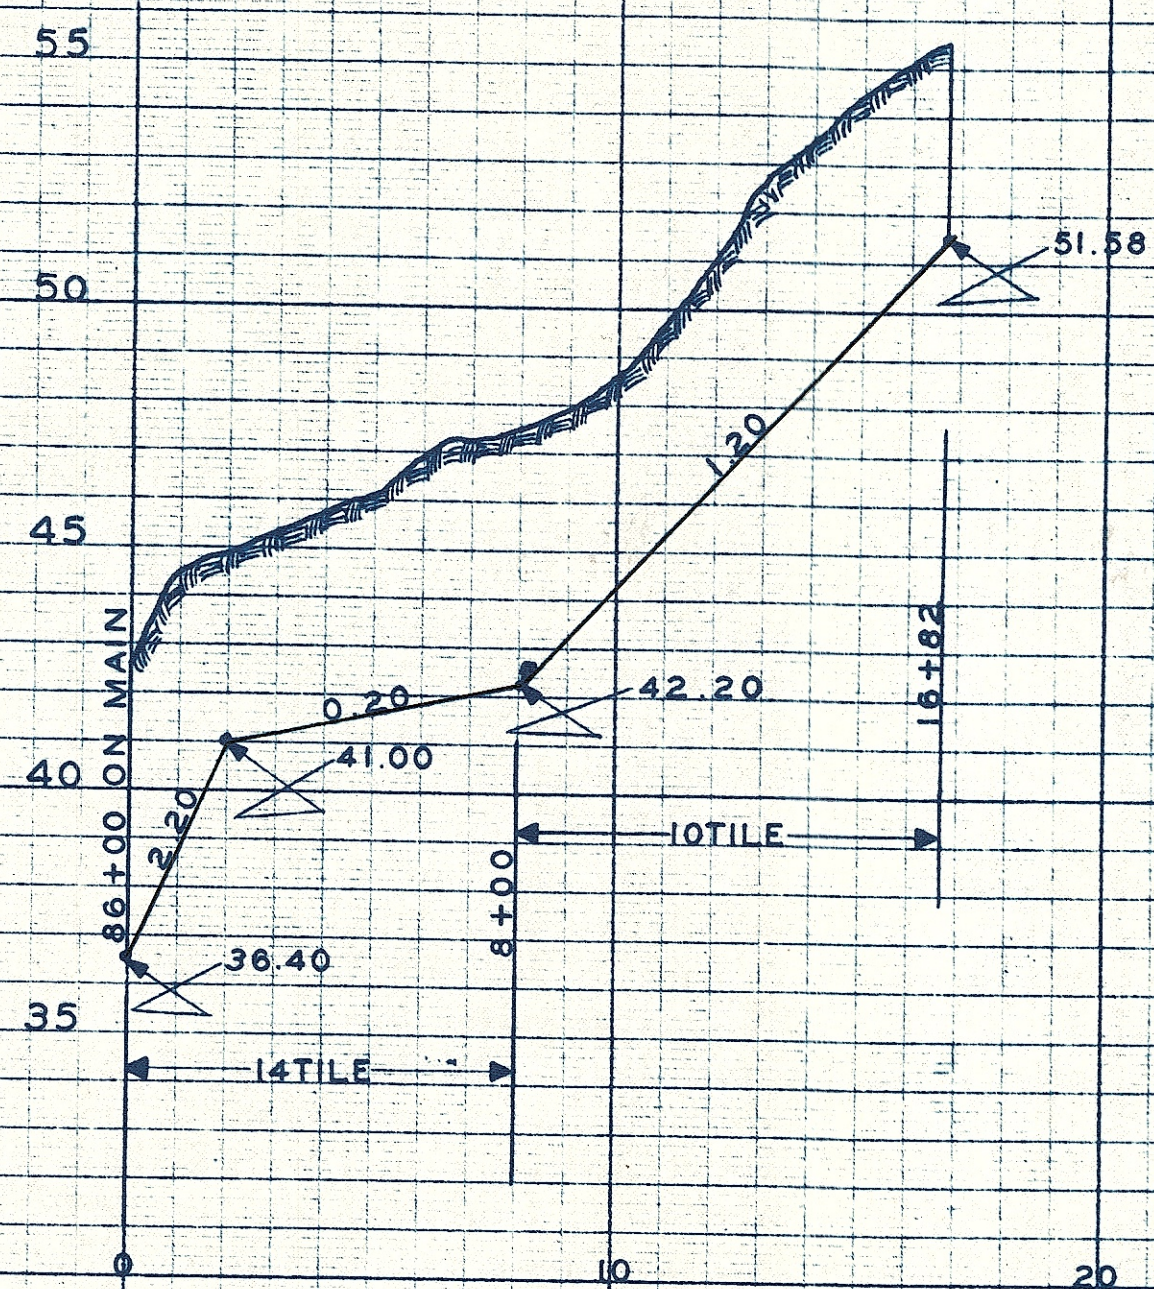


BR G

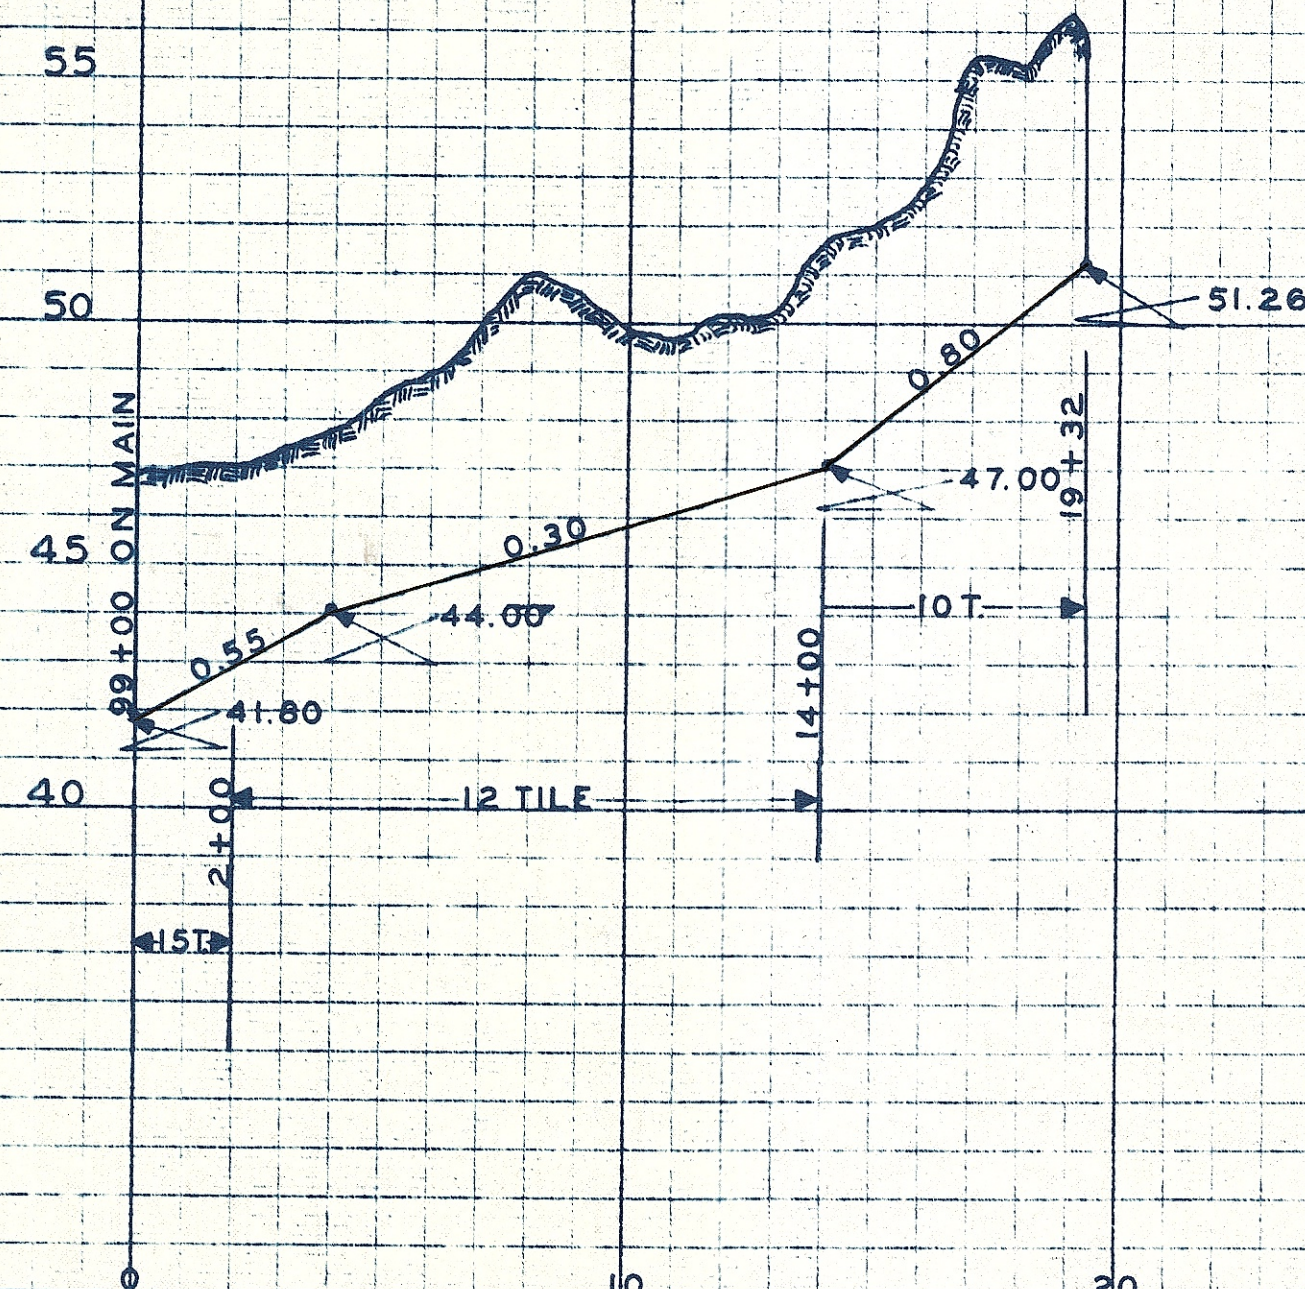


BR A OFF G

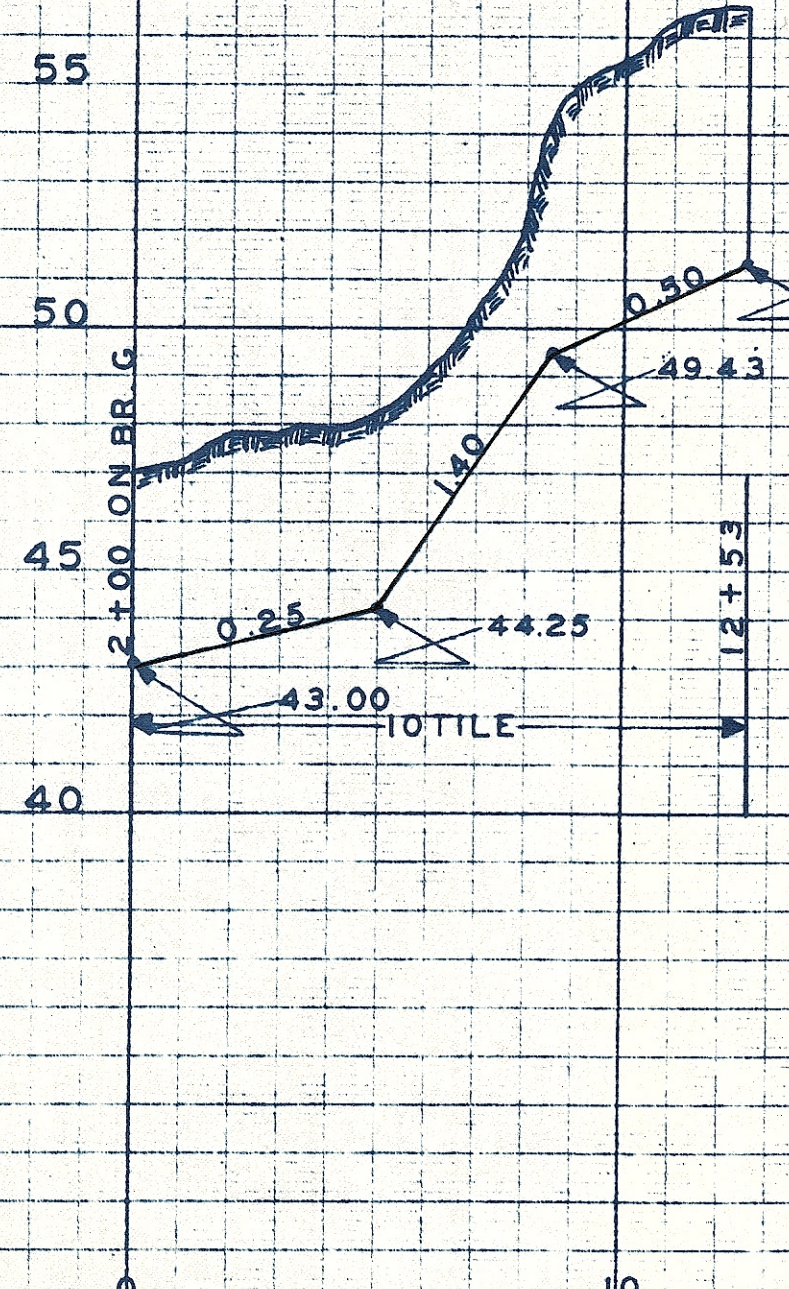

BR H

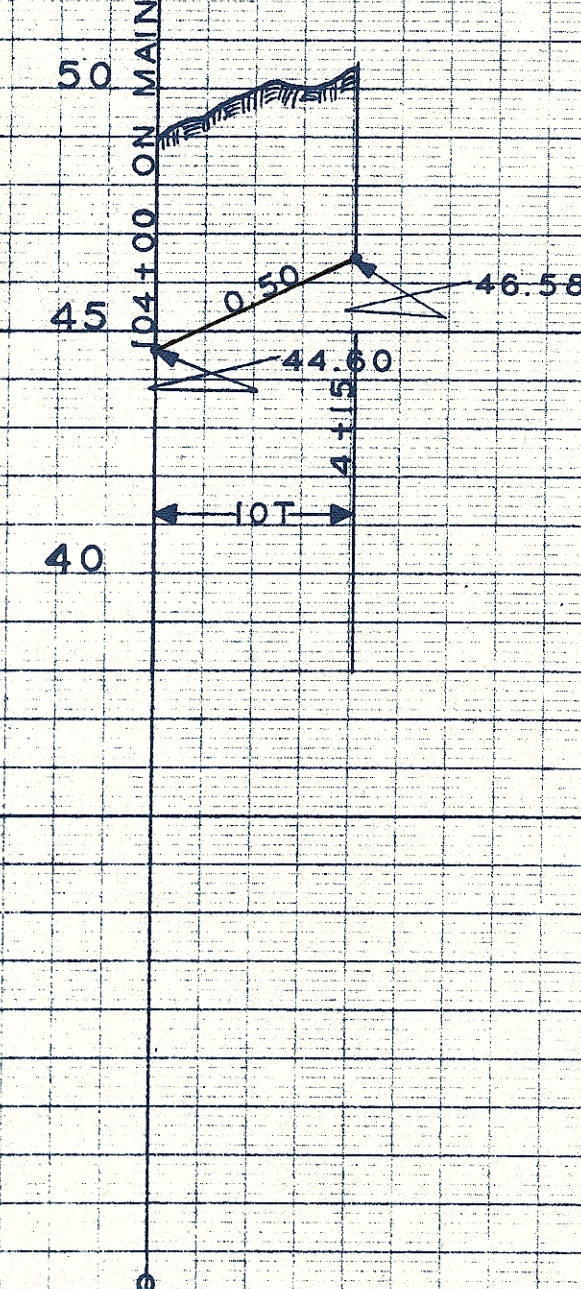

BR I

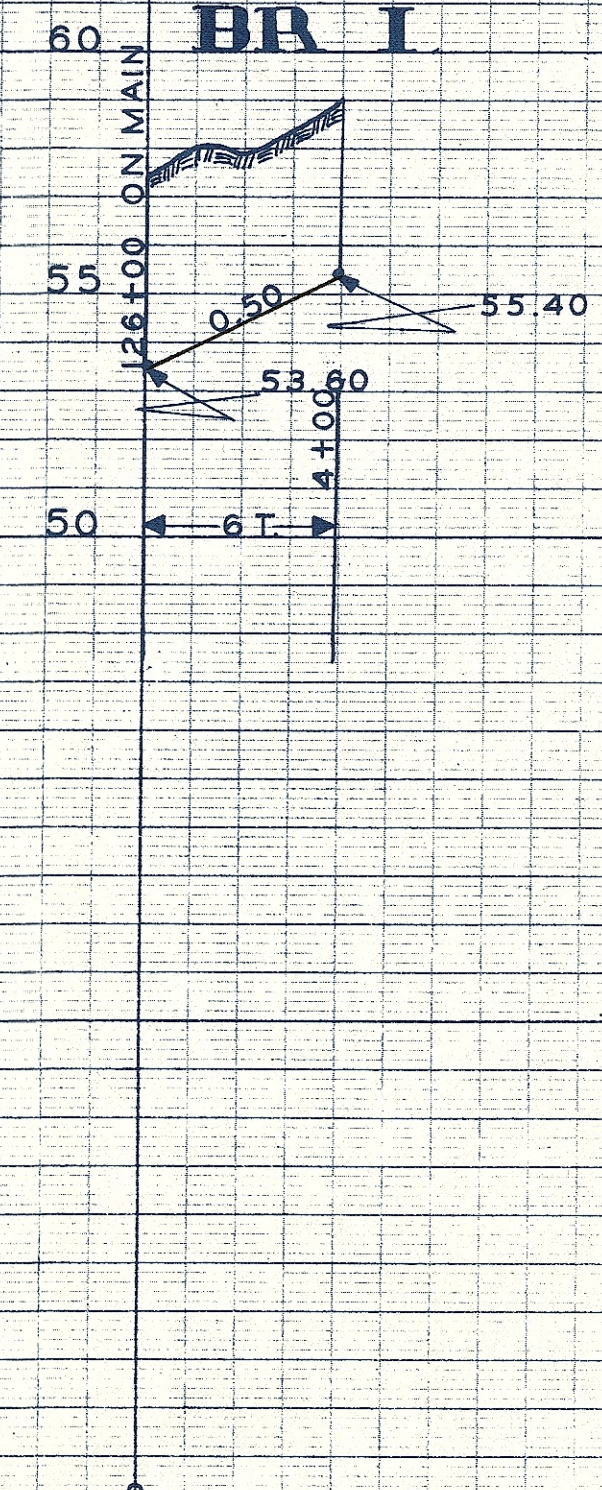

SHEET NO. 2