

110

105

100

95

90

85

DD # 33 Smeaton Land

JUNE 13-1959

W.C.G.

R.W.

Ground

Top 18" Tile

Flow Line 18" Tile

0

1

2

3

4

5

6

7

8

9

10

11







12

13

14

+50


DD. 33 SAC

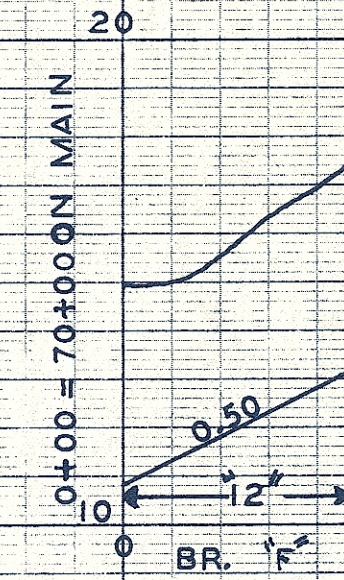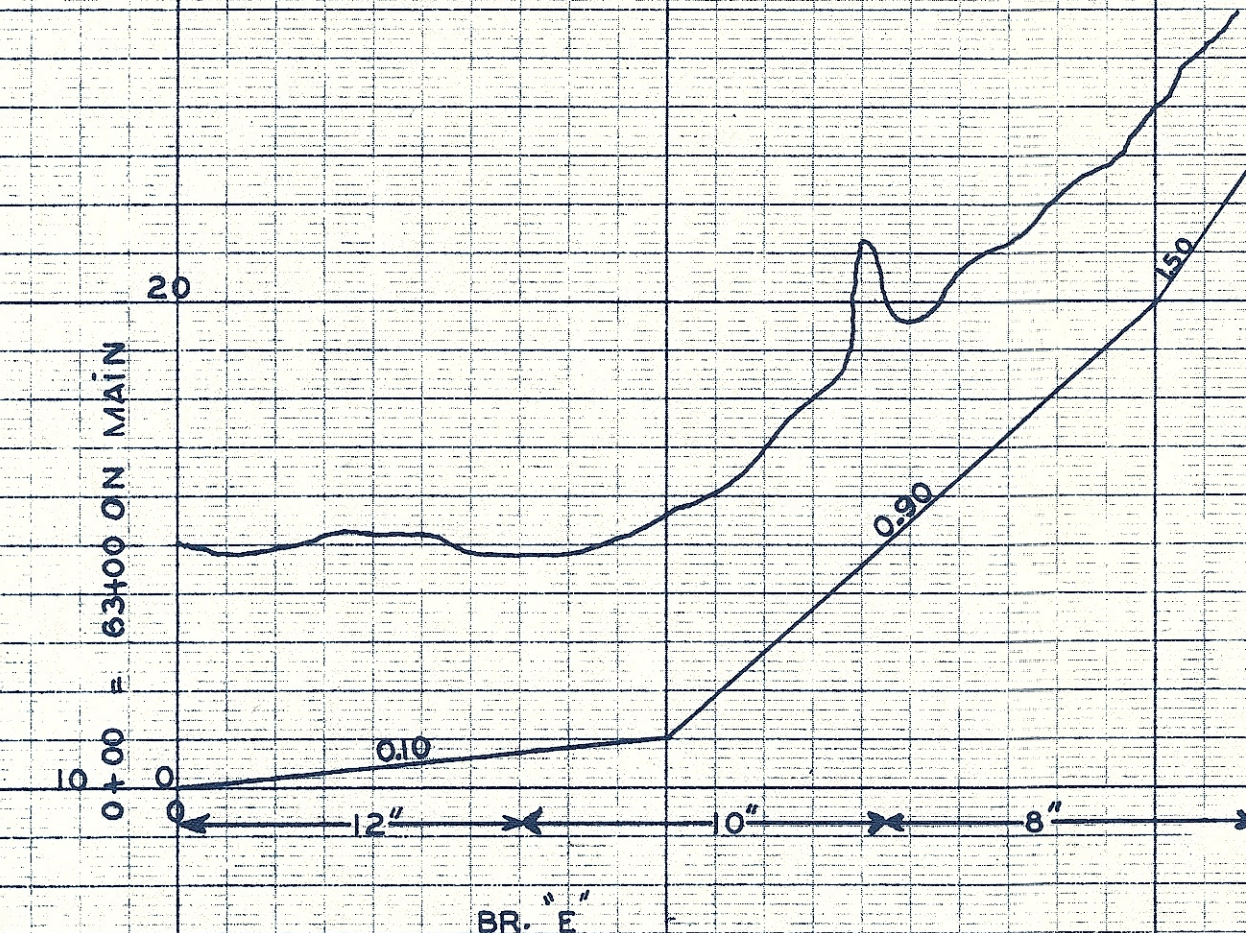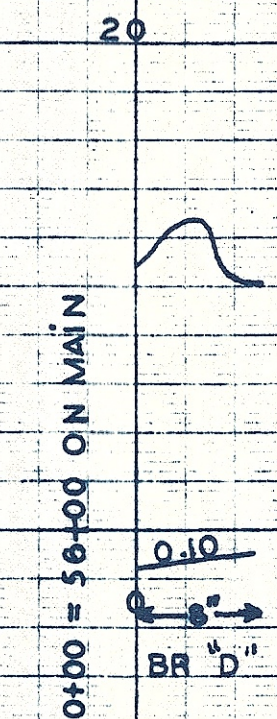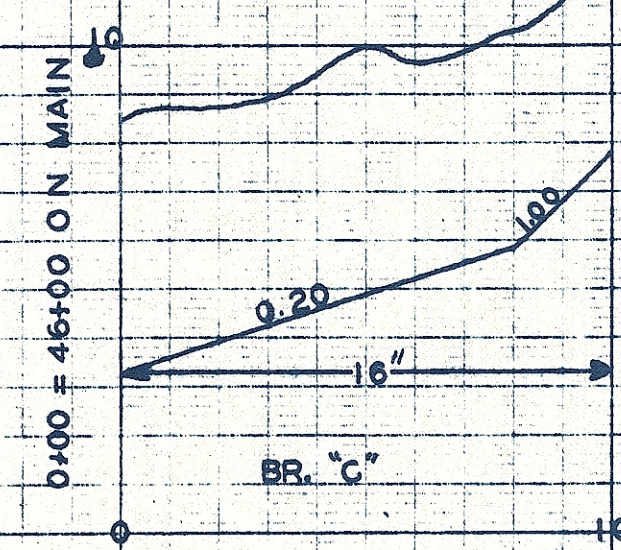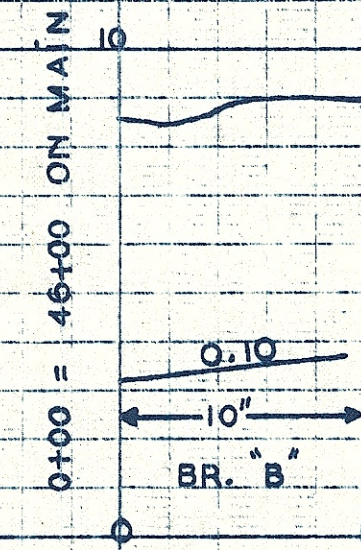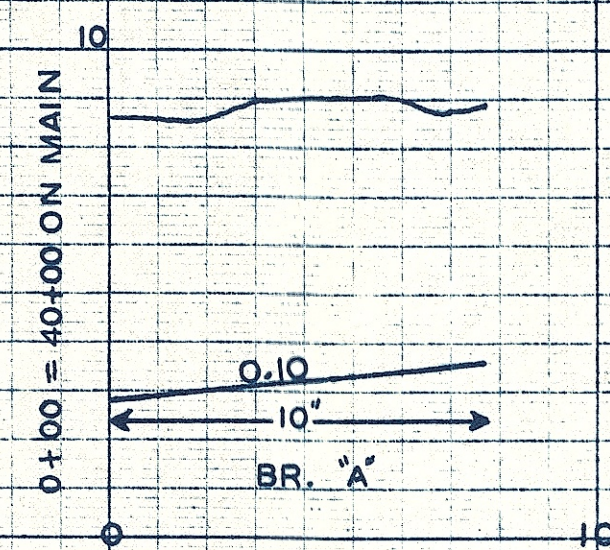


DRAINAGE DISTRICT NO. 33

SAC CITY SEPT. 22, 1909

NOTE
16" TILE TO BE CONNECTED TO THE OLD TILE.
THE TILE ALREADY IN TO BE ABOUT
EVENLY DIVIDED BETWEEN THE TWO
16" TILE


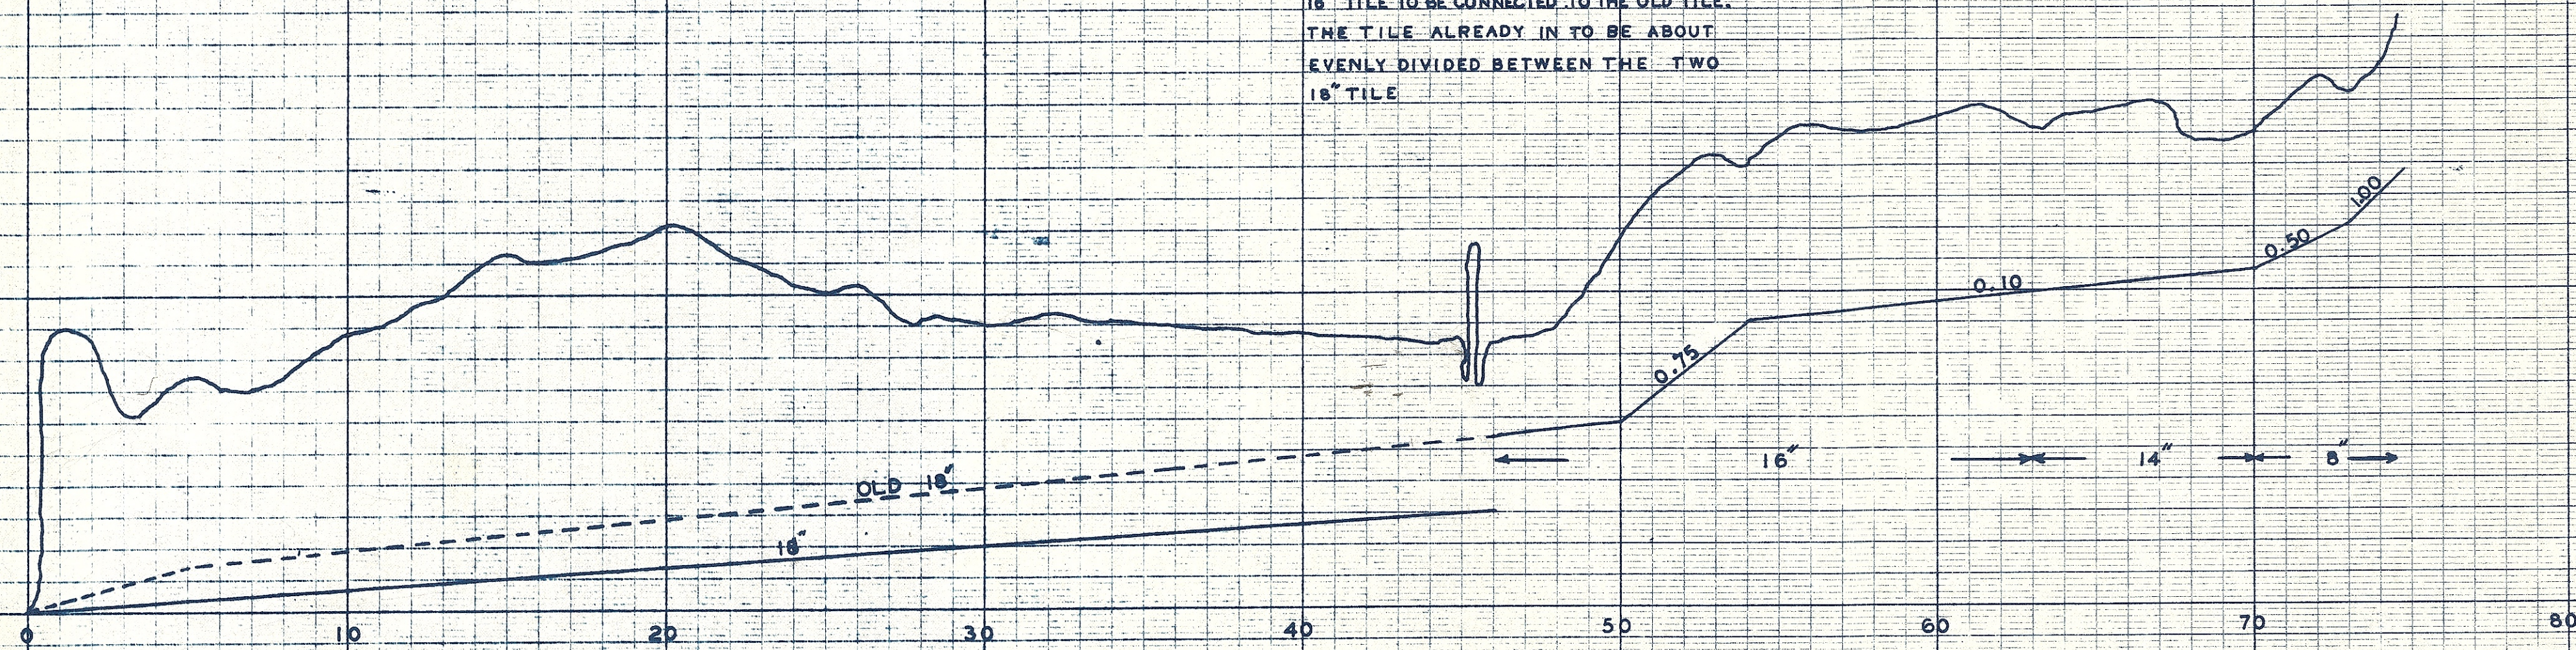


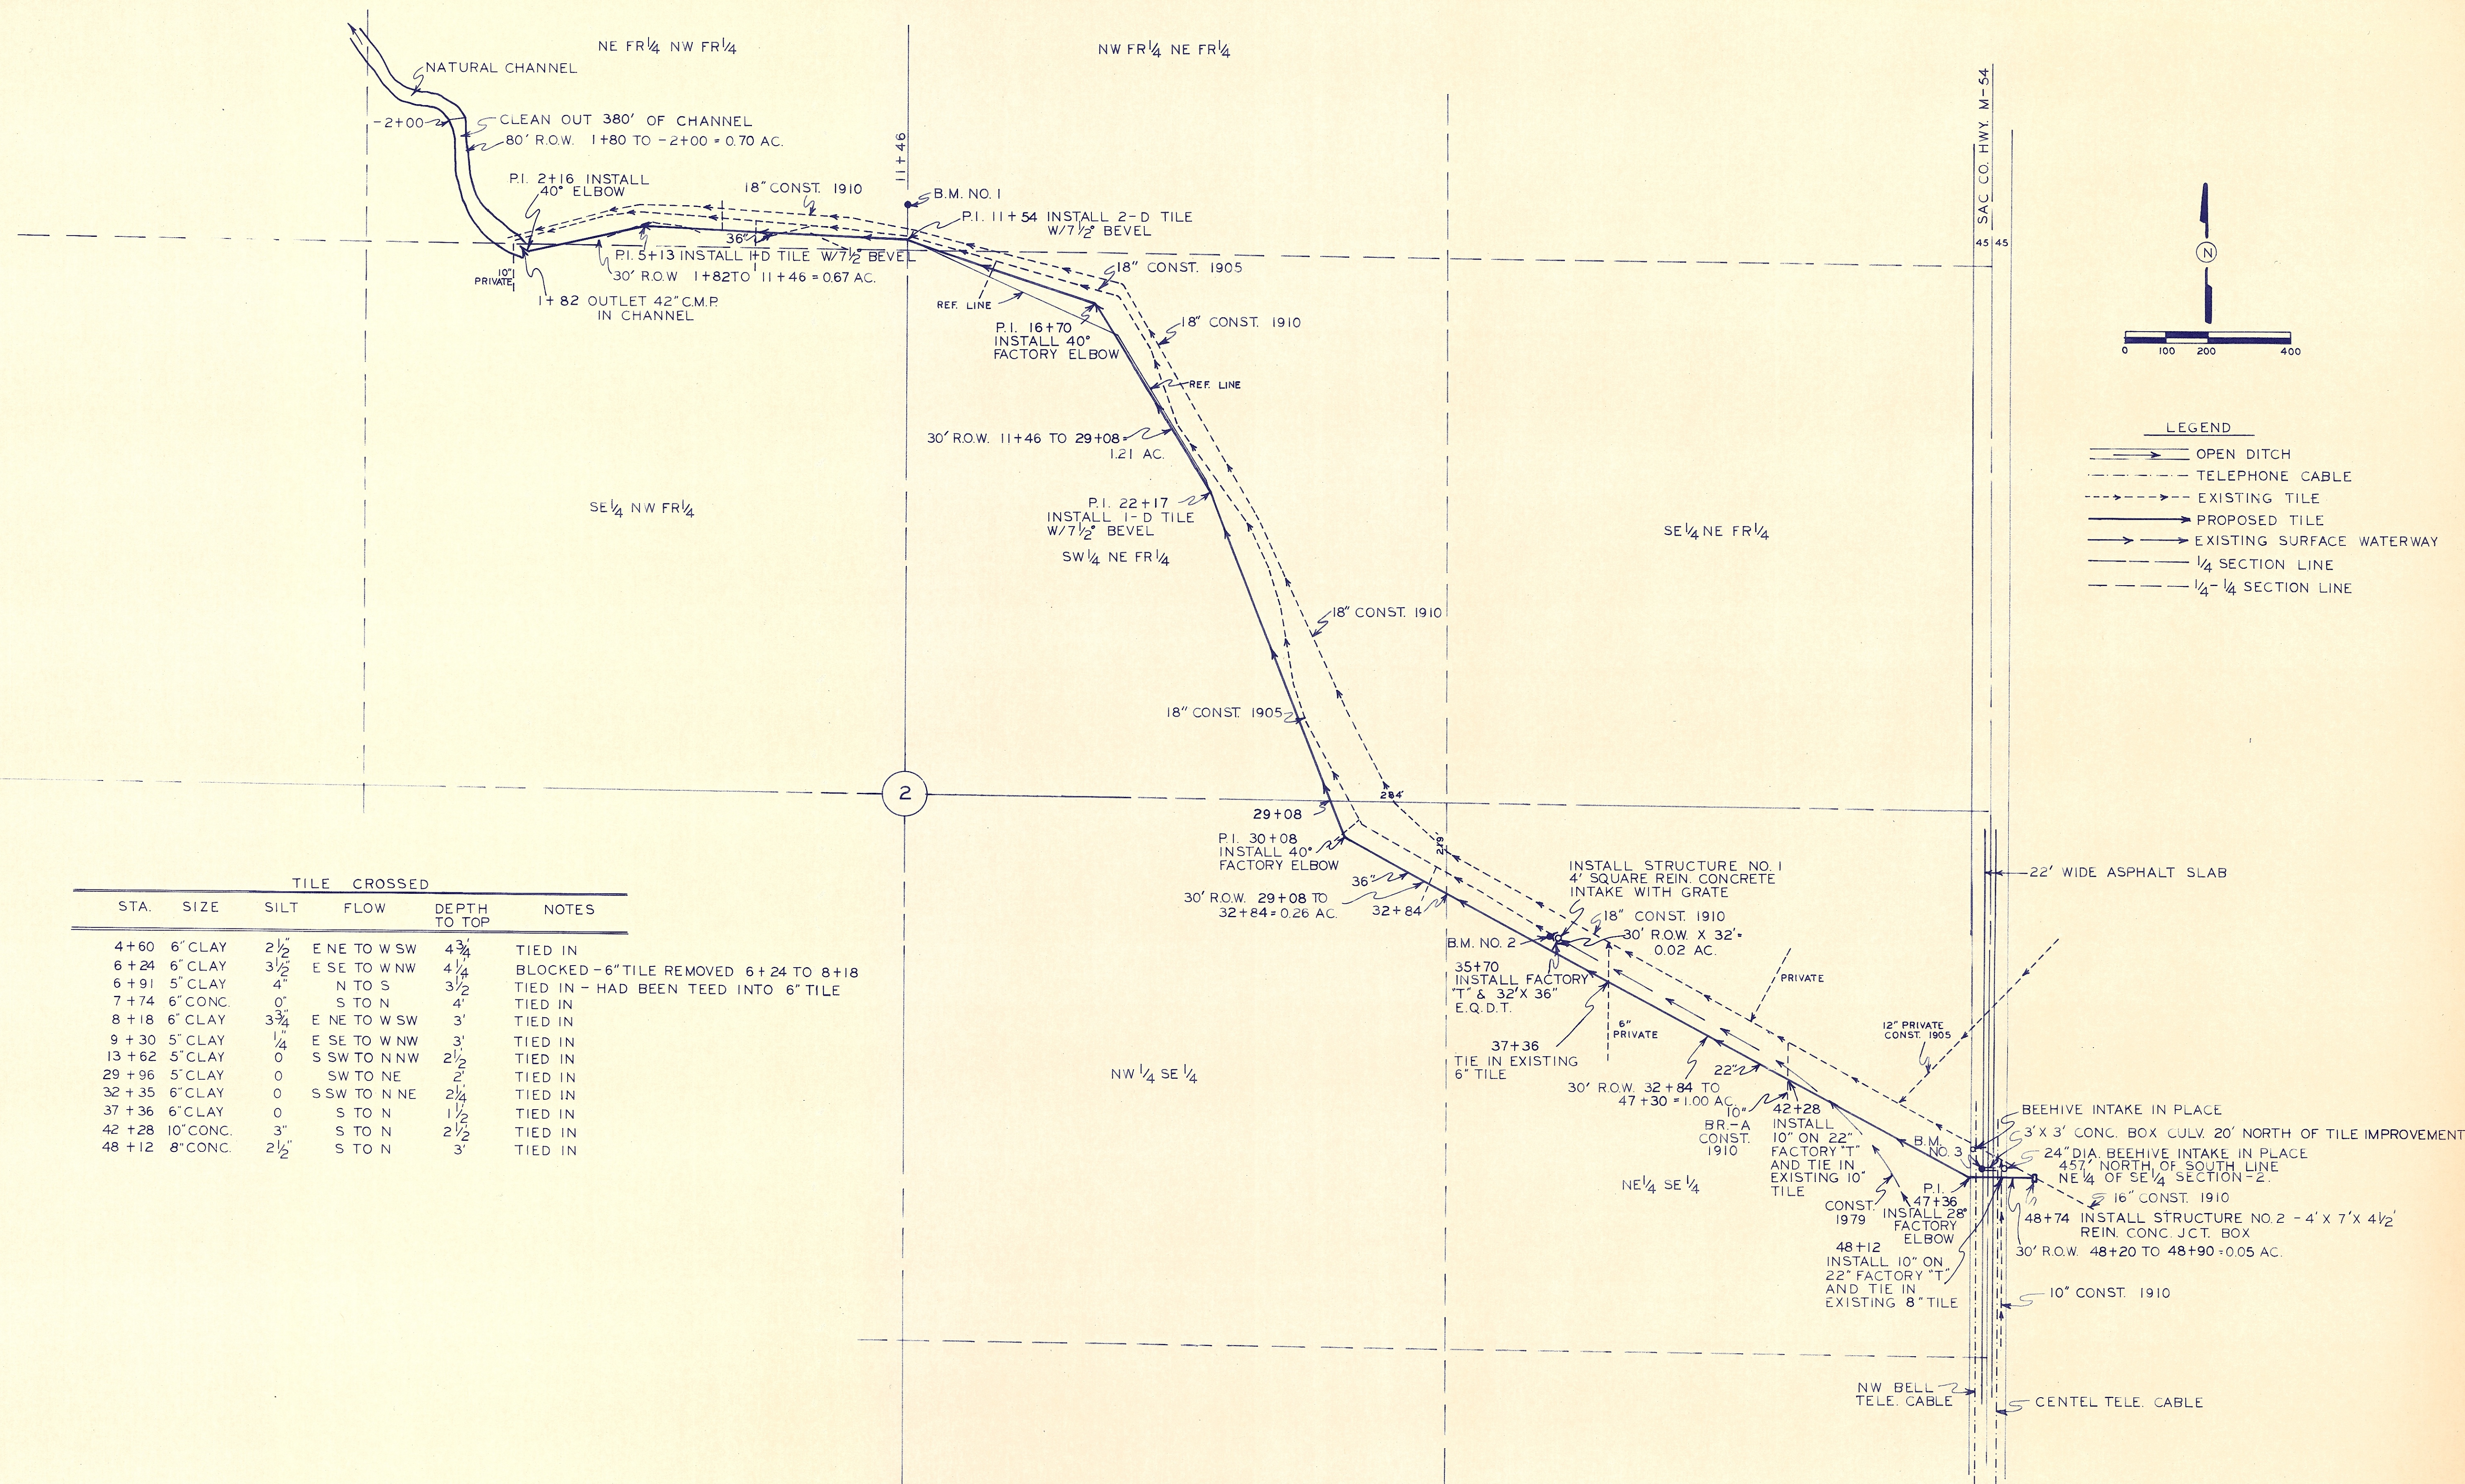

SAC COUNTY, IOWA
COUNTY AUDITORS OFFICE
FILED

1986 JUL 28 PM 12:05

James W. Doherty

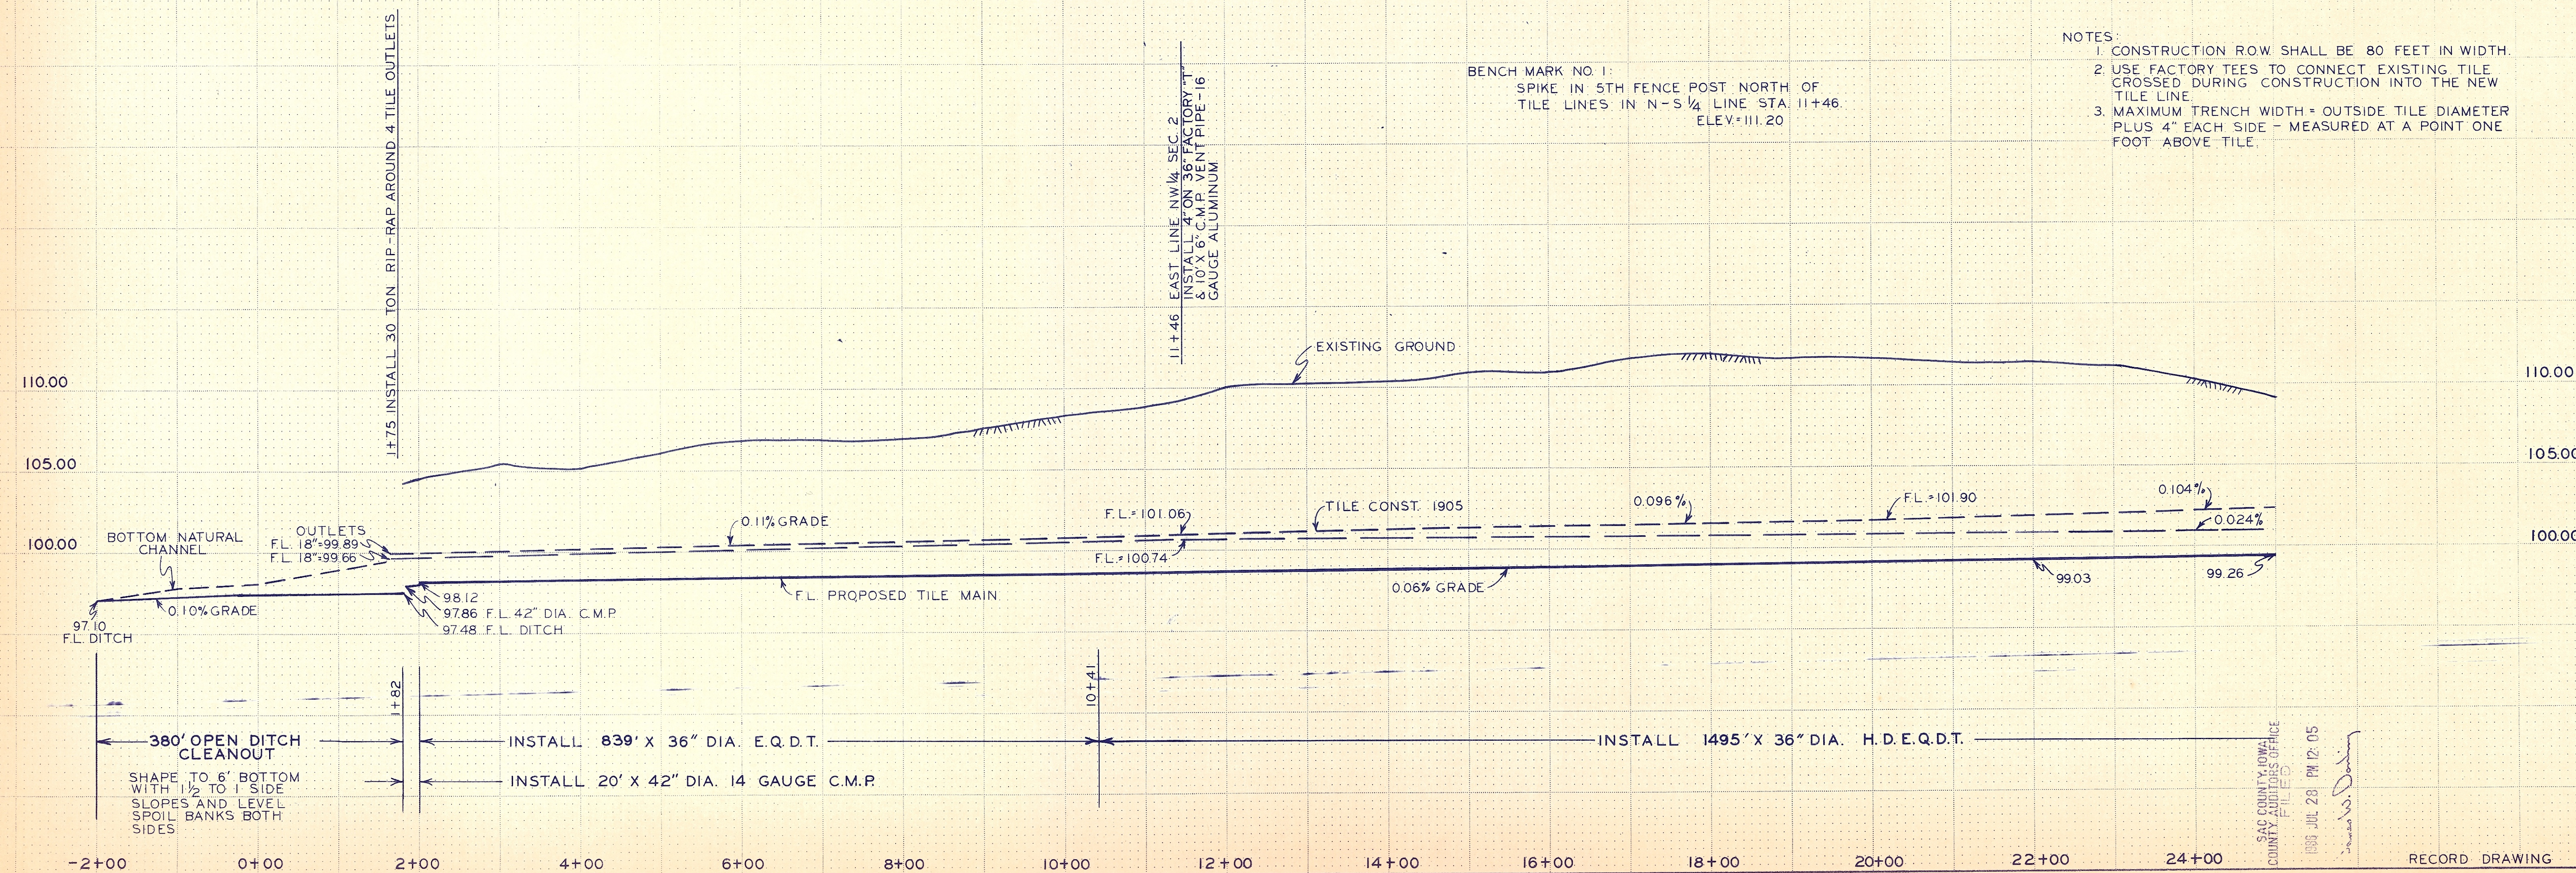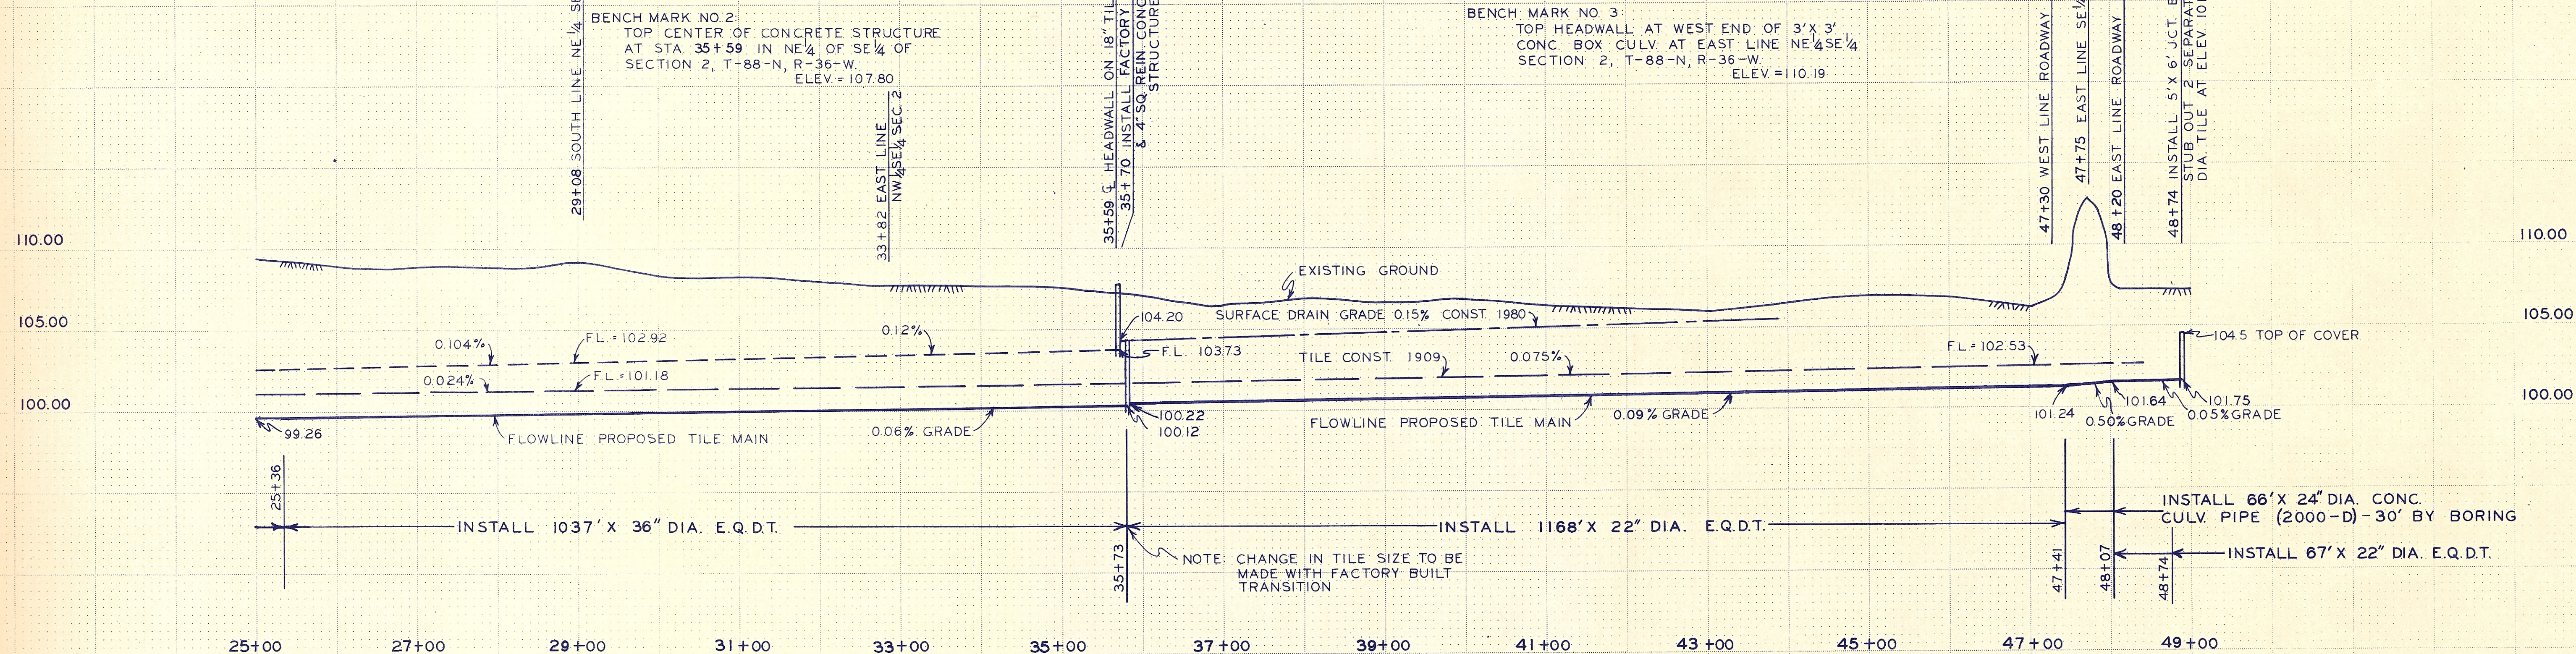

- NOTES:
1. CONSTRUCTION ROW SHALL BE 80 FEET IN WIDTH.
 2. USE FACTORY TEES TO CONNECT EXISTING TILE CROSSED DURING CONSTRUCTION INTO THE NEW TILE LINE.
 3. MAXIMUM TRENCH WIDTH = OUTSIDE TILE DIAMETER PLUS 4" EACH SIDE - MEASURED AT A POINT ONE FOOT ABOVE TILE.