



D.D. #55
SHEET NO. 4

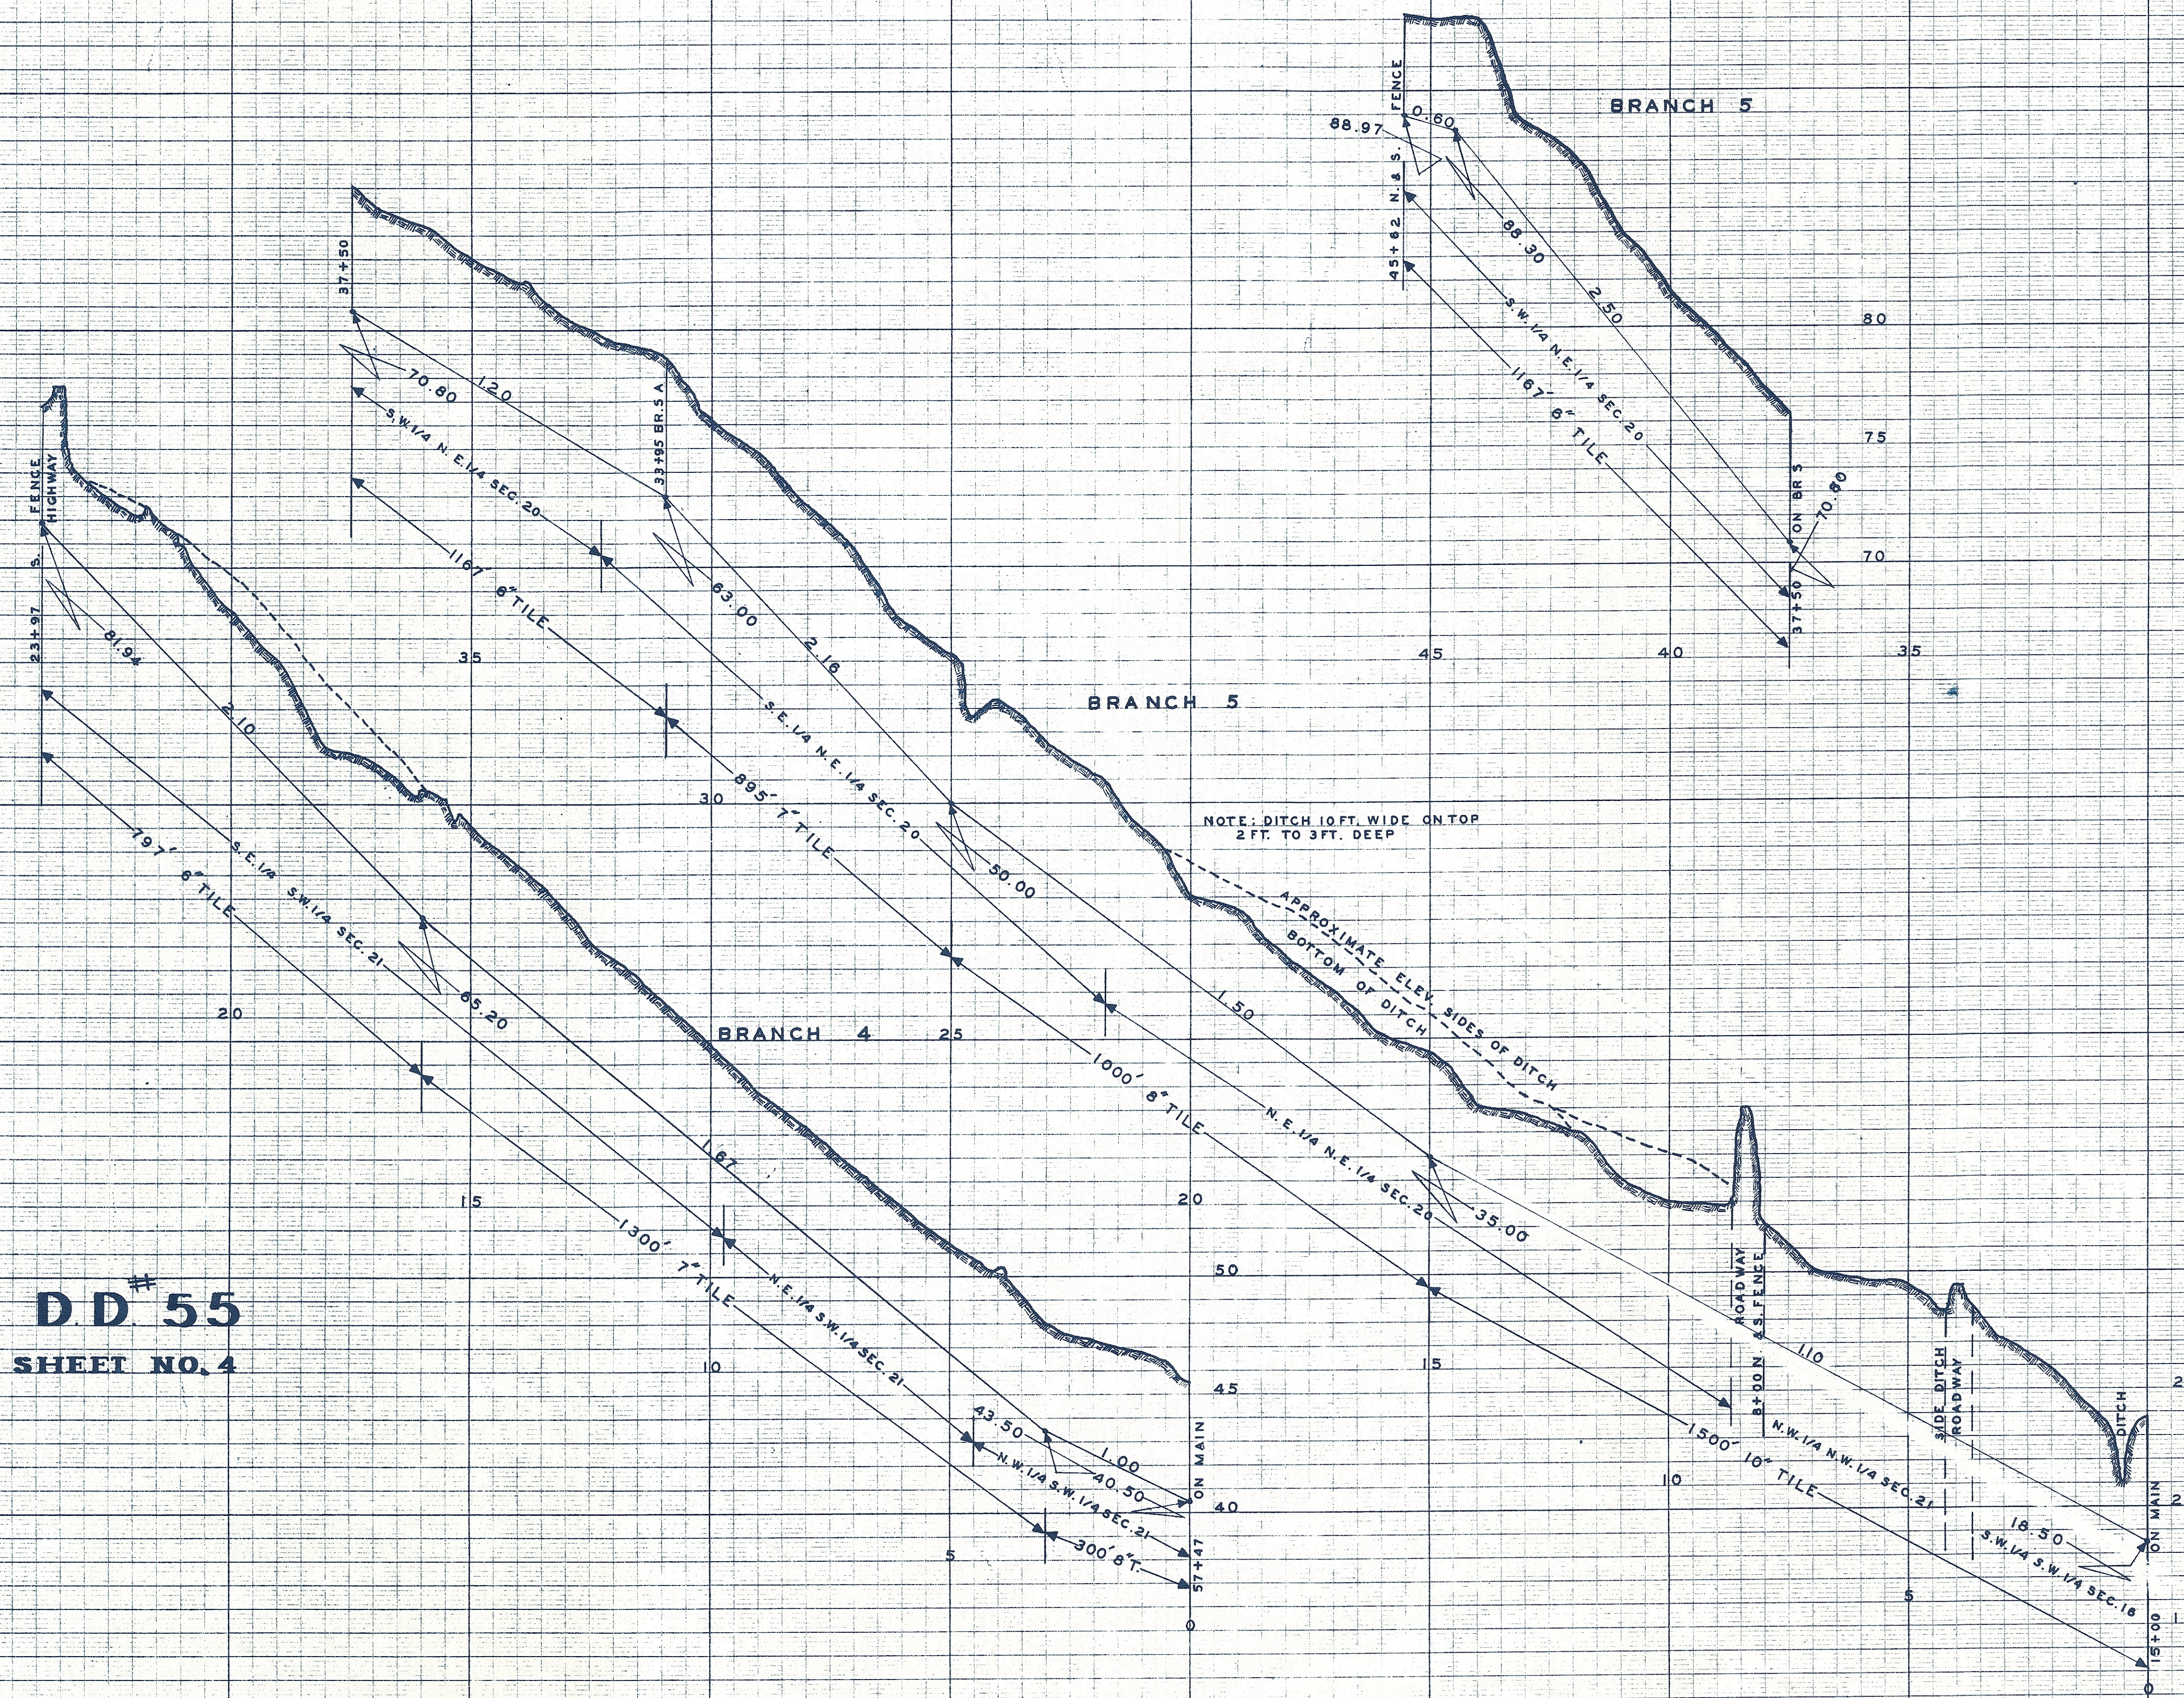


NOTE: DITCH 10 FT. WIDE ON TOP
2 FT. TO 3 FT. DEEP

APPROXIMATE ELEV. SIDES OF DITCH
BOTTOM OF DITCH

D.D. 55 SHEET NO. 3

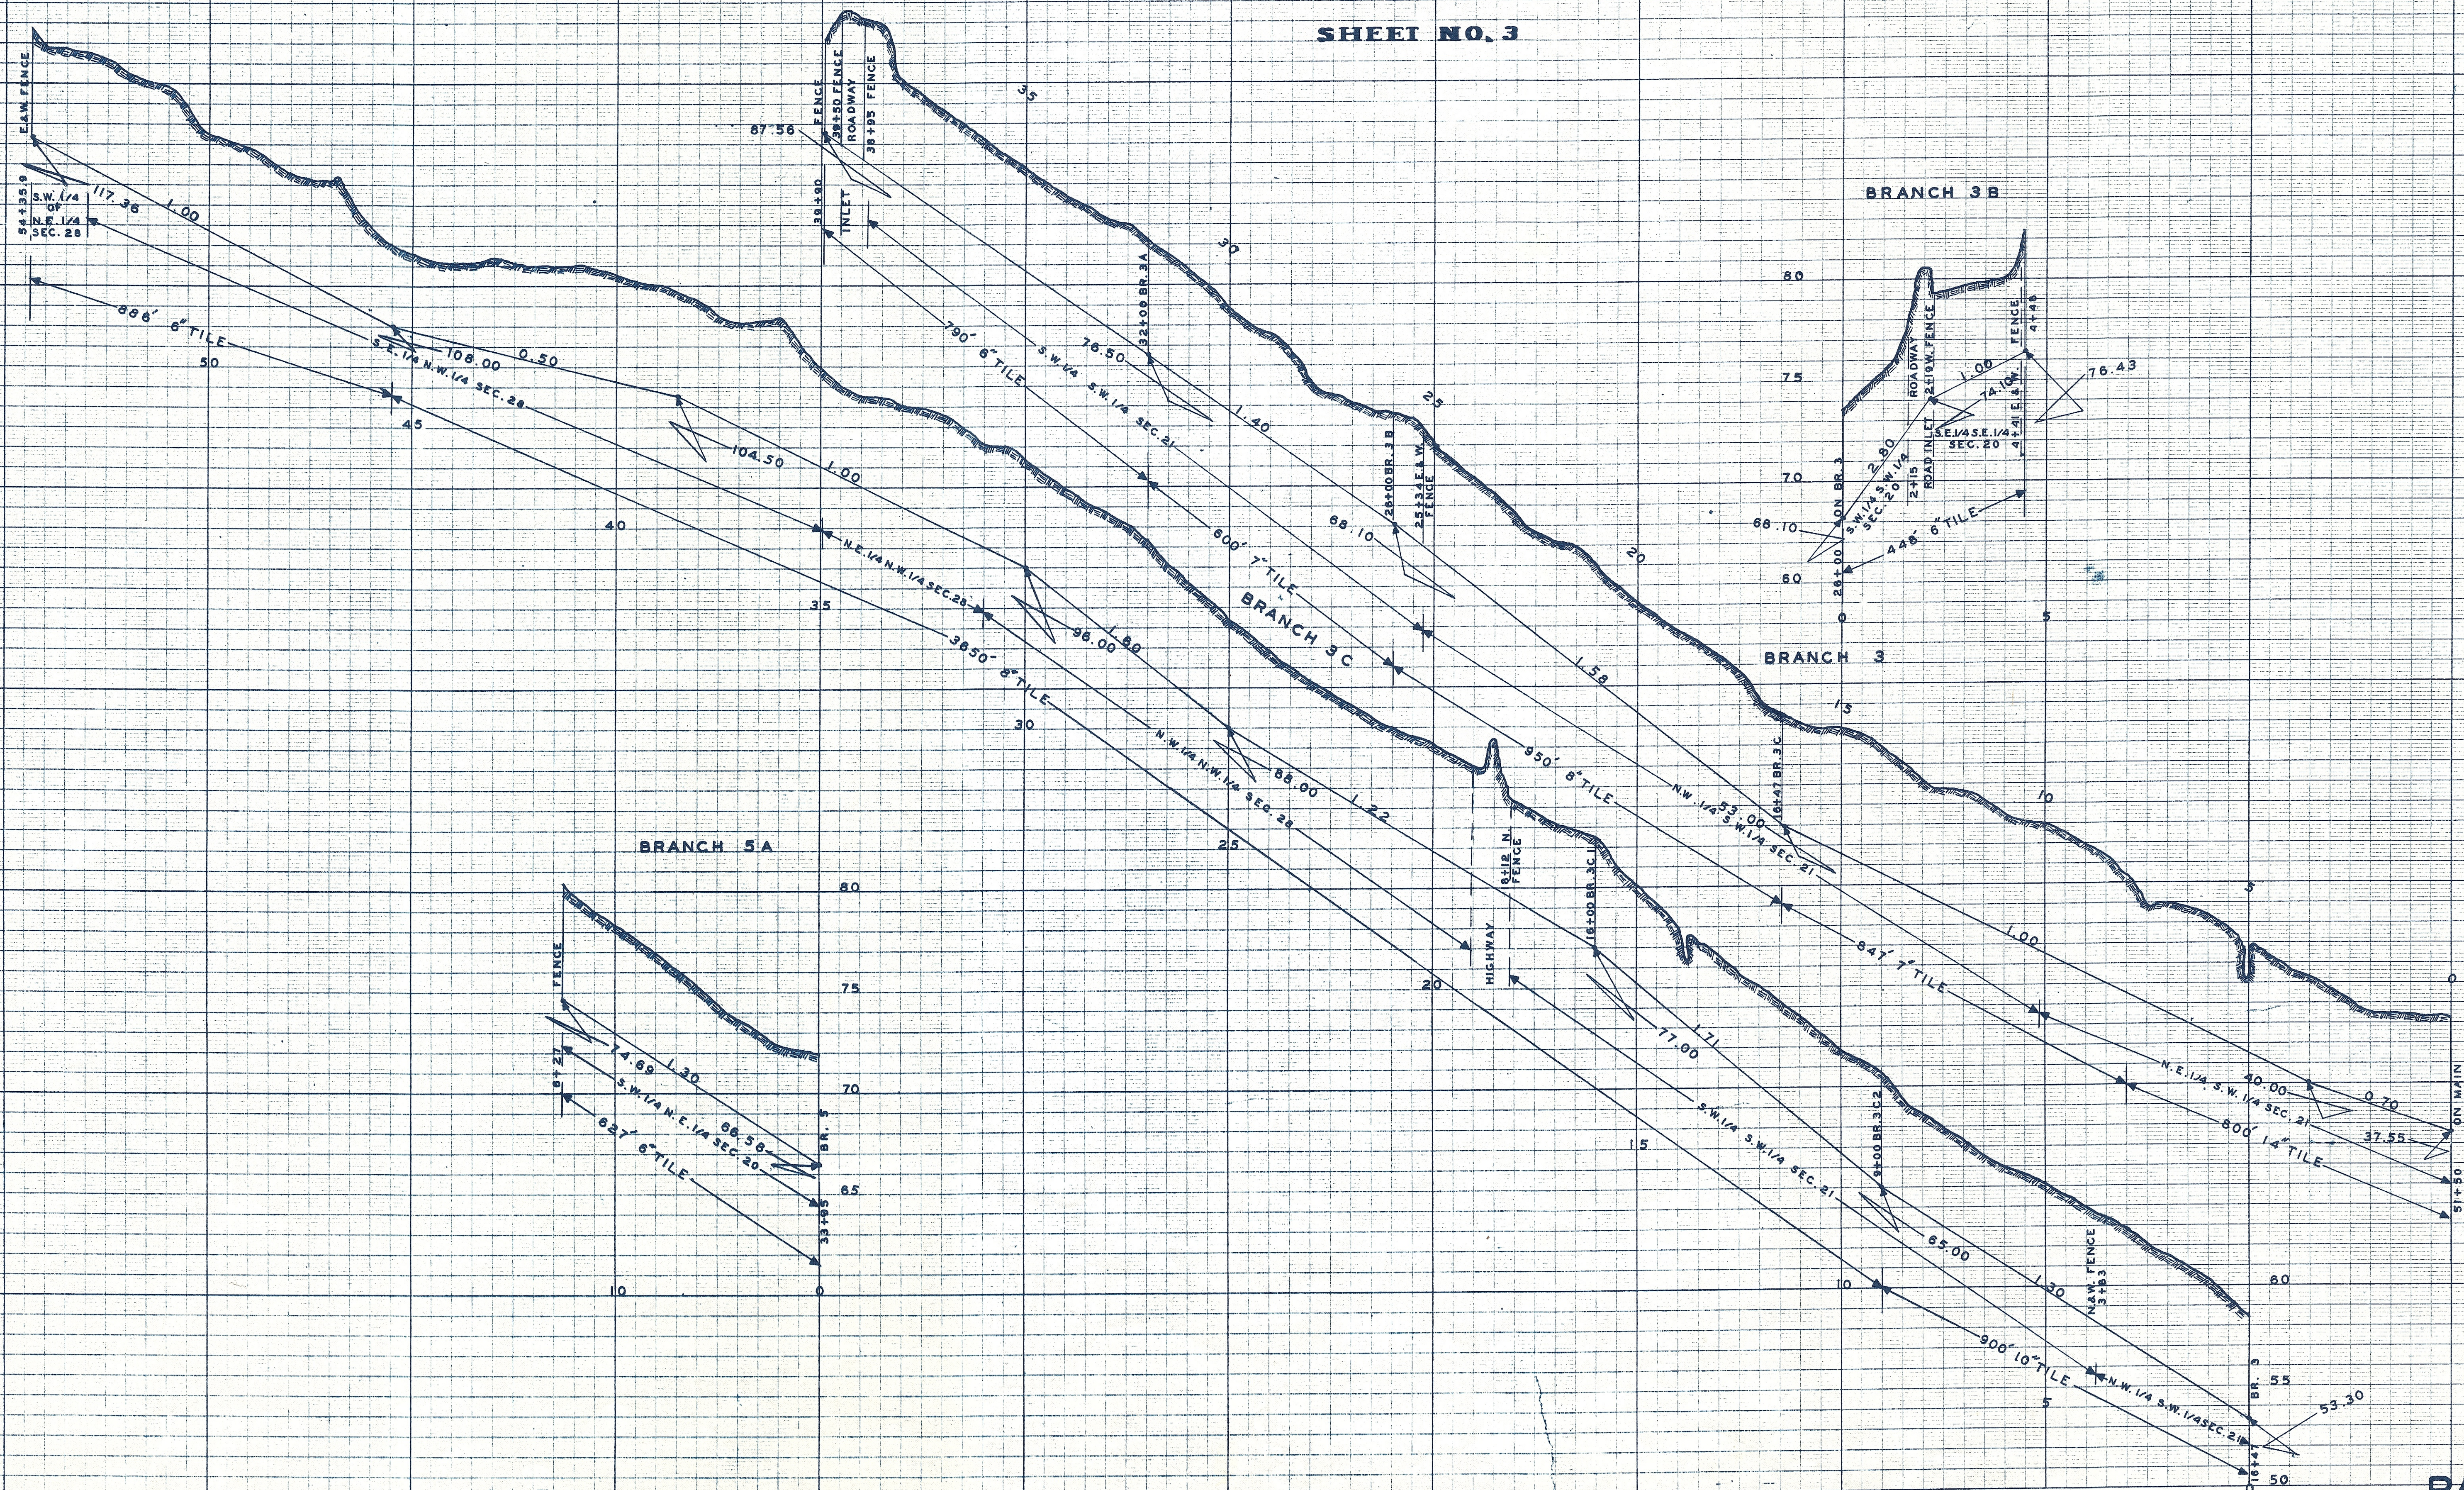

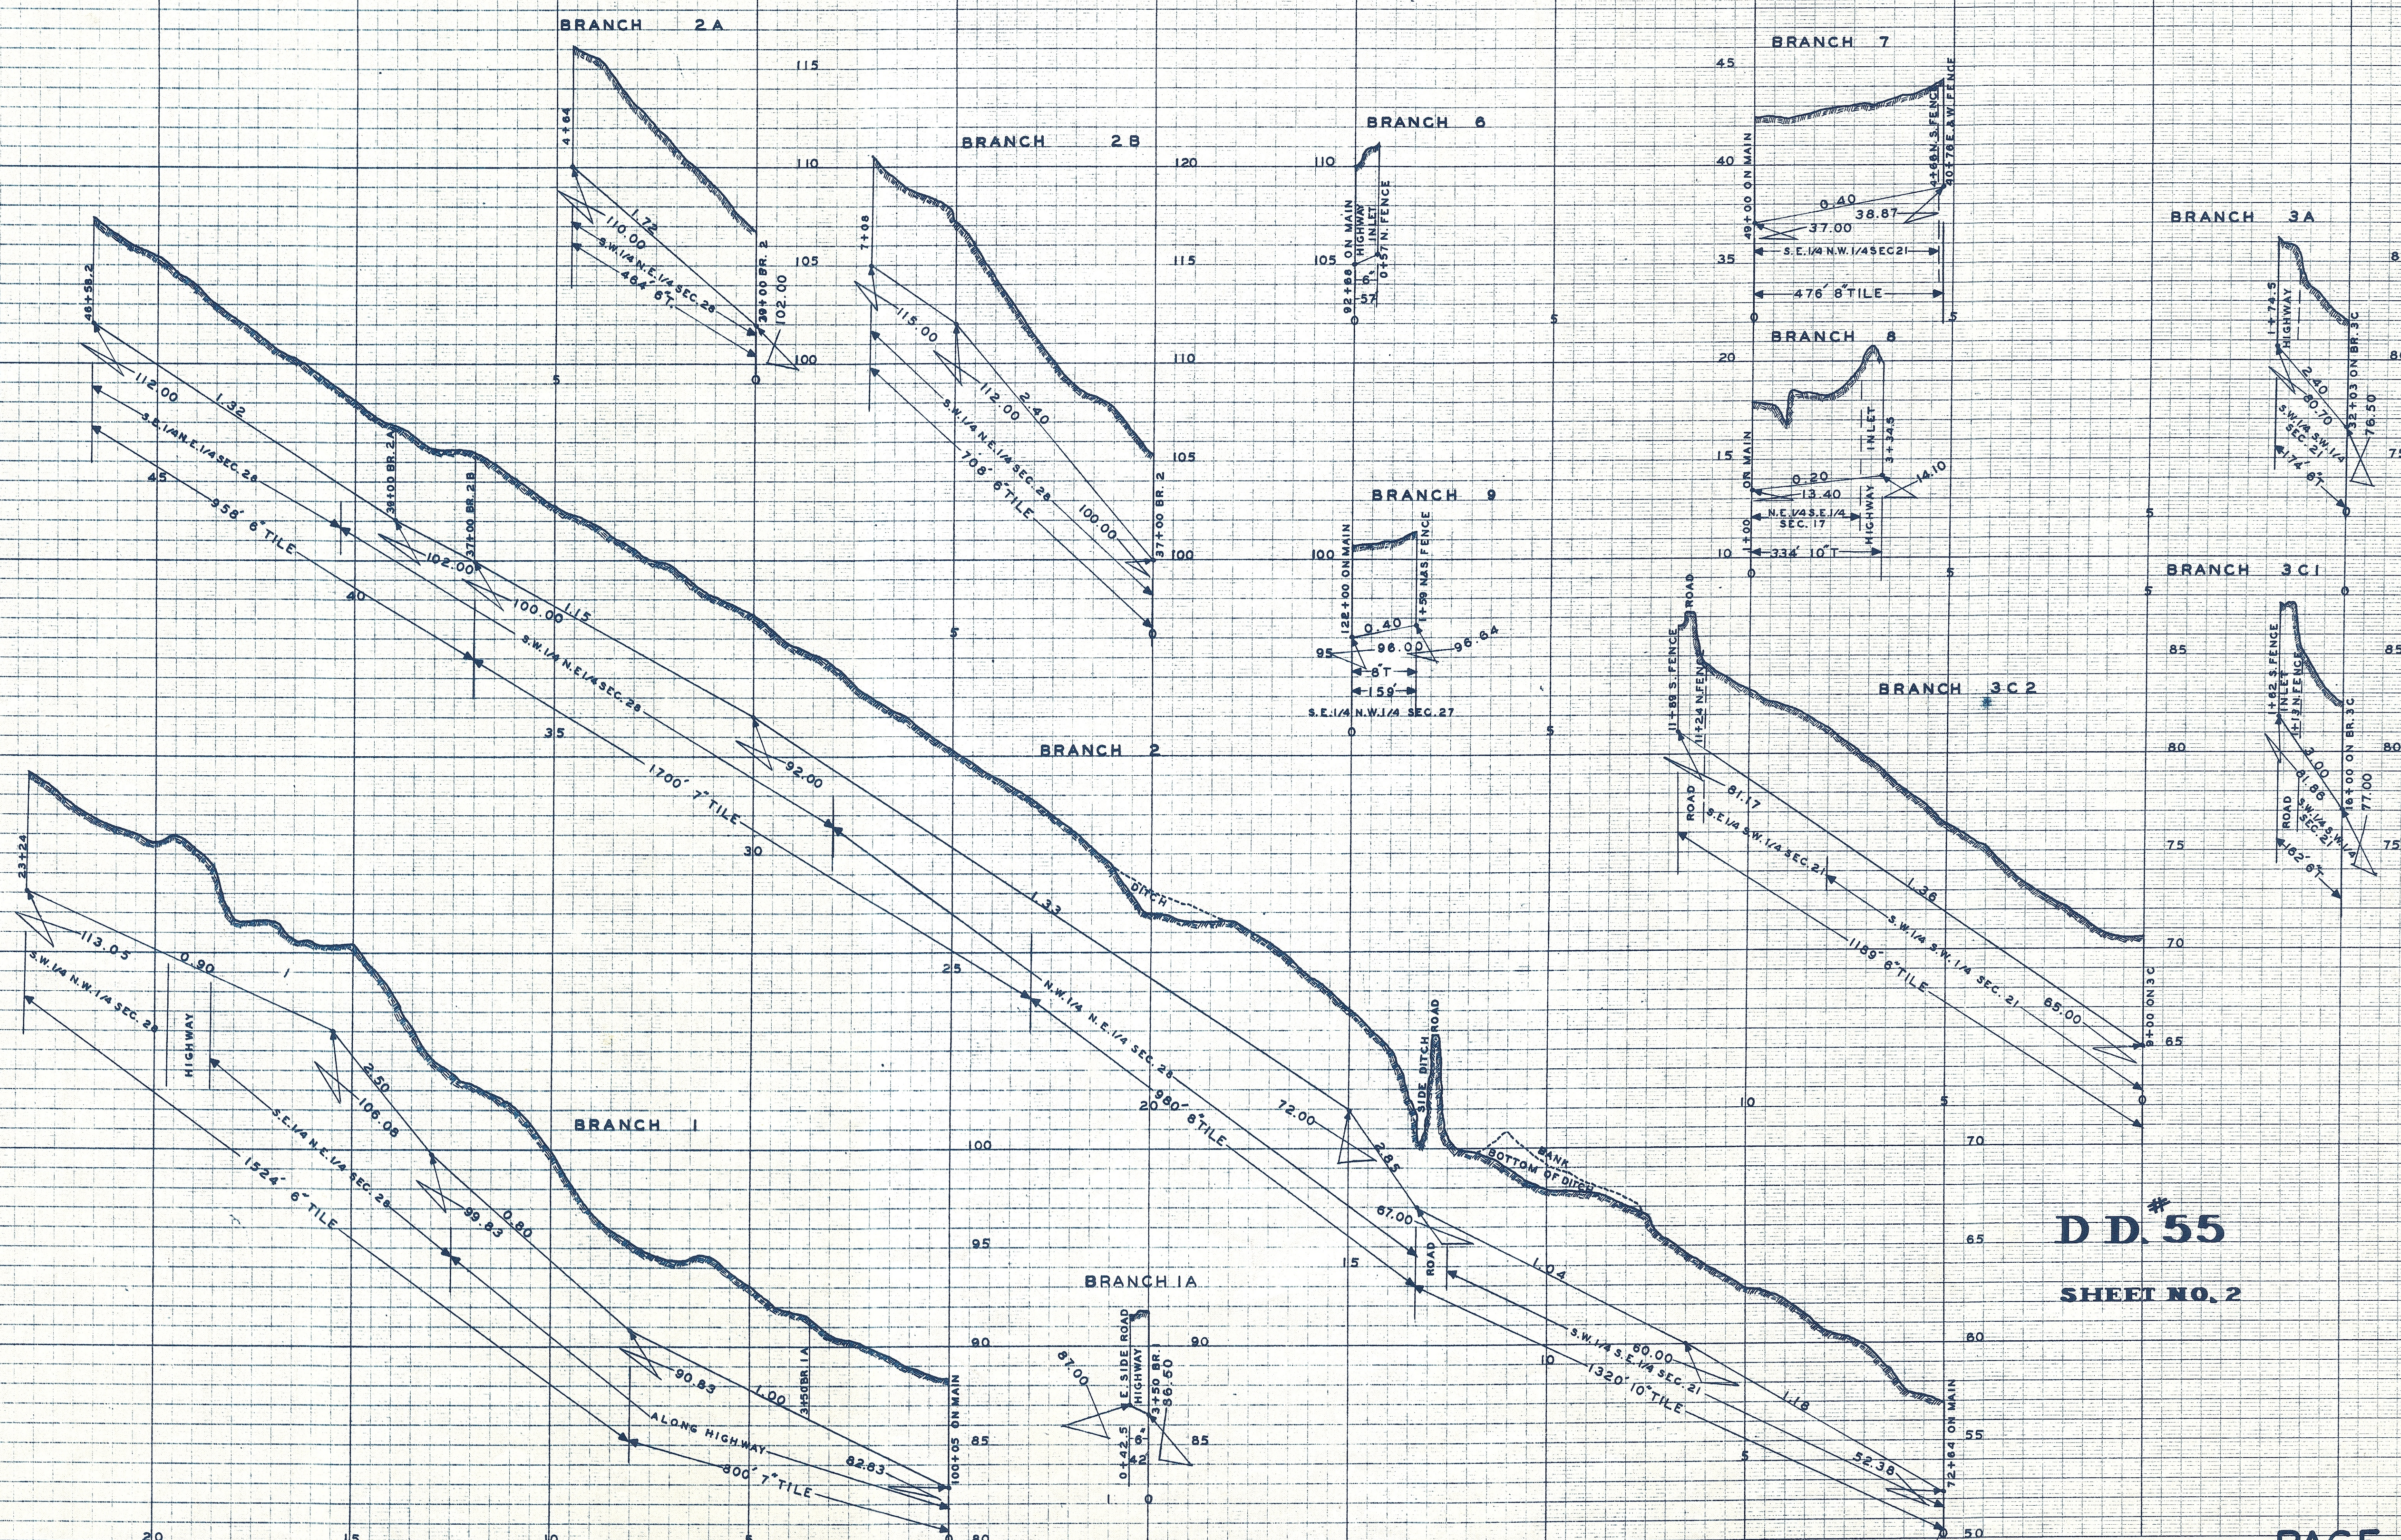

D D. 55
SHEET NO. 2

KEUFFEL & ESSER CO.
NEW YORK


TRUE STANDARD MAP
NEW U.S. SURVEY
PROFILE PLATE A 4 X 20
100% BOND PAPER
MADE IN U.S.A.

KEUFFEL & ESSER CO.
NEW YORK

TRUE STANDARD MAP
NEW U.S. SURVEY
PROFILE PLATE A 4 X 20
100% BOND PAPER
MADE IN U.S.A.

DD 55 SAC

2.40

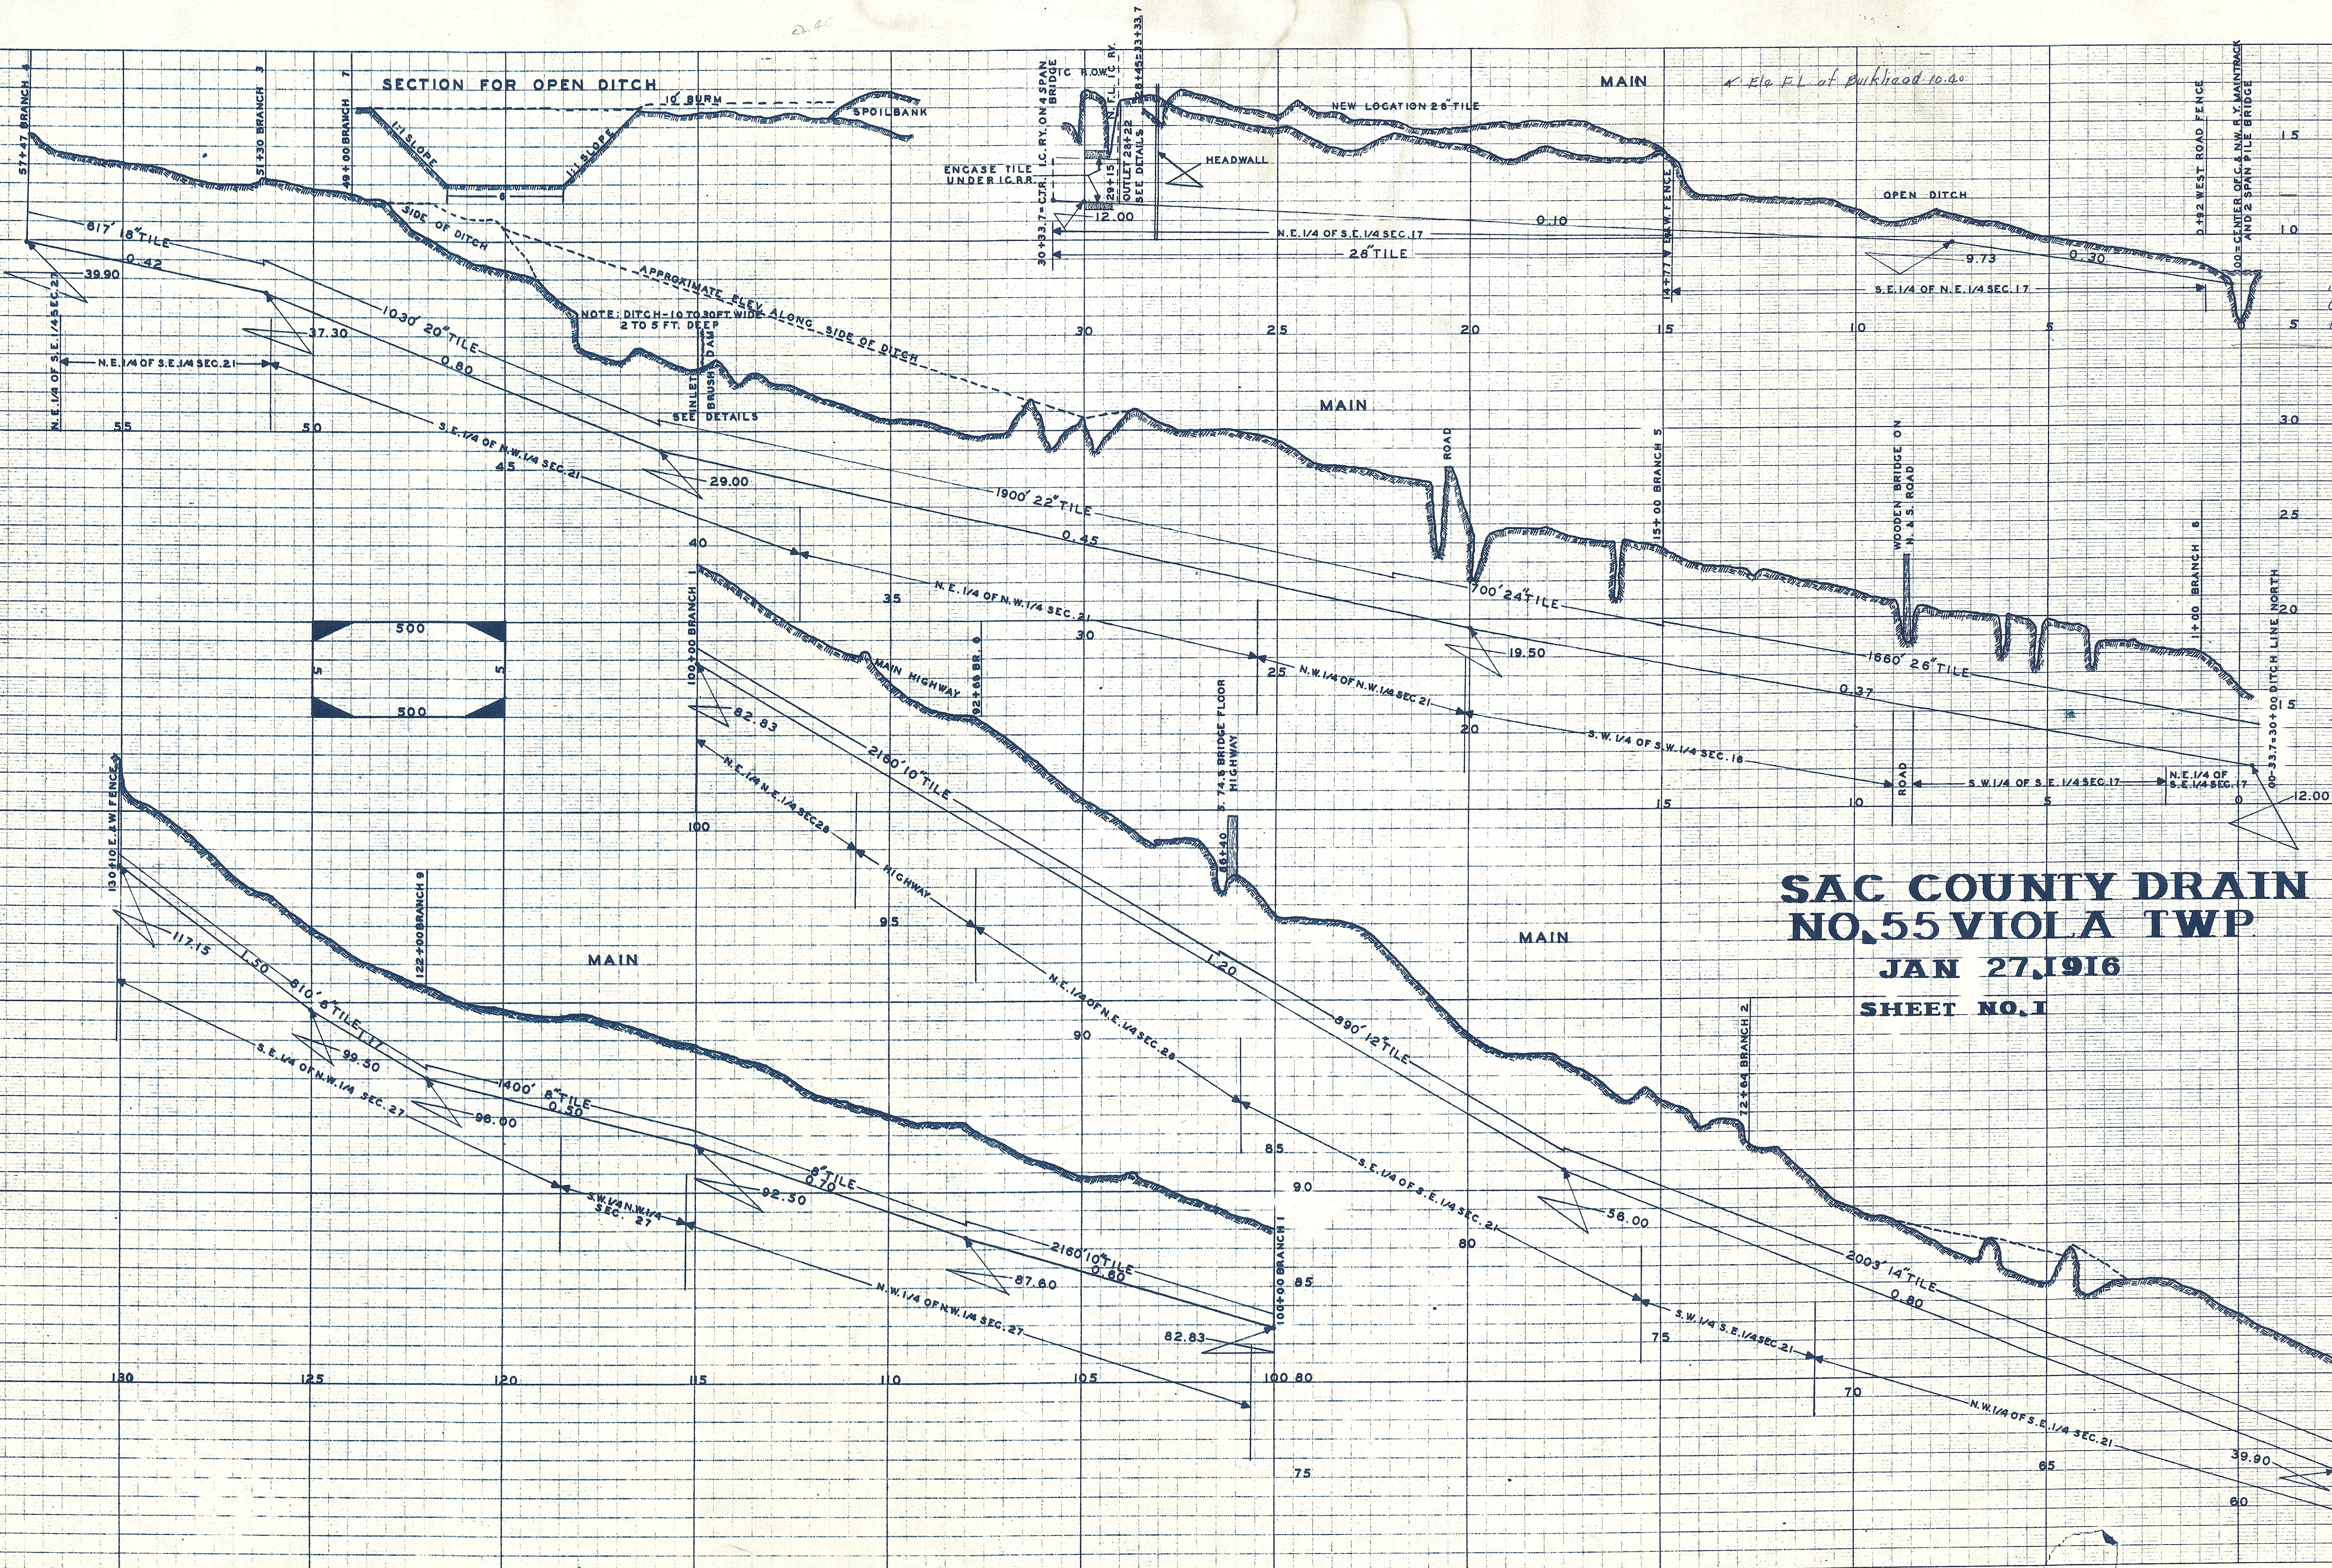

Elev. of floor of Highway Br. immediately south of C. & N. W. Ry. Bridge 1956 has floor Elev. of 7.77 outlet elev. of Ditch 7.00

**SAC COUNTY DRAIN
NO. 55 VIOLA TWP
JAN 27, 1916
SHEET NO. 1**