



**DRAINAGE-DISTRICT
NO. 56
VIOLA TWP.
SEC. 1, 12, 13
SAC TWP.
SEC. 5, 6, 7, 8, 17, 18, 19, 20
SAC COUNTY
MARCH, 1916**



BR. 10











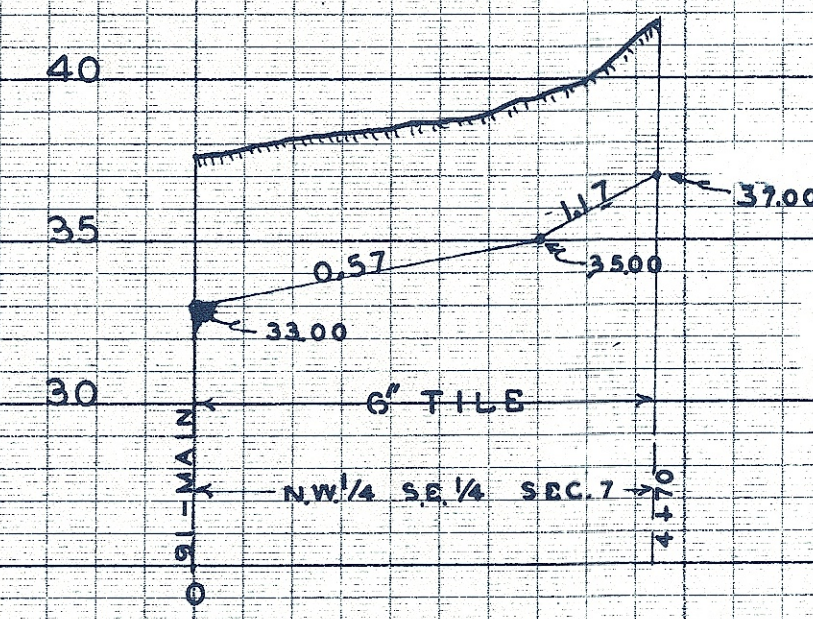


BR. 9

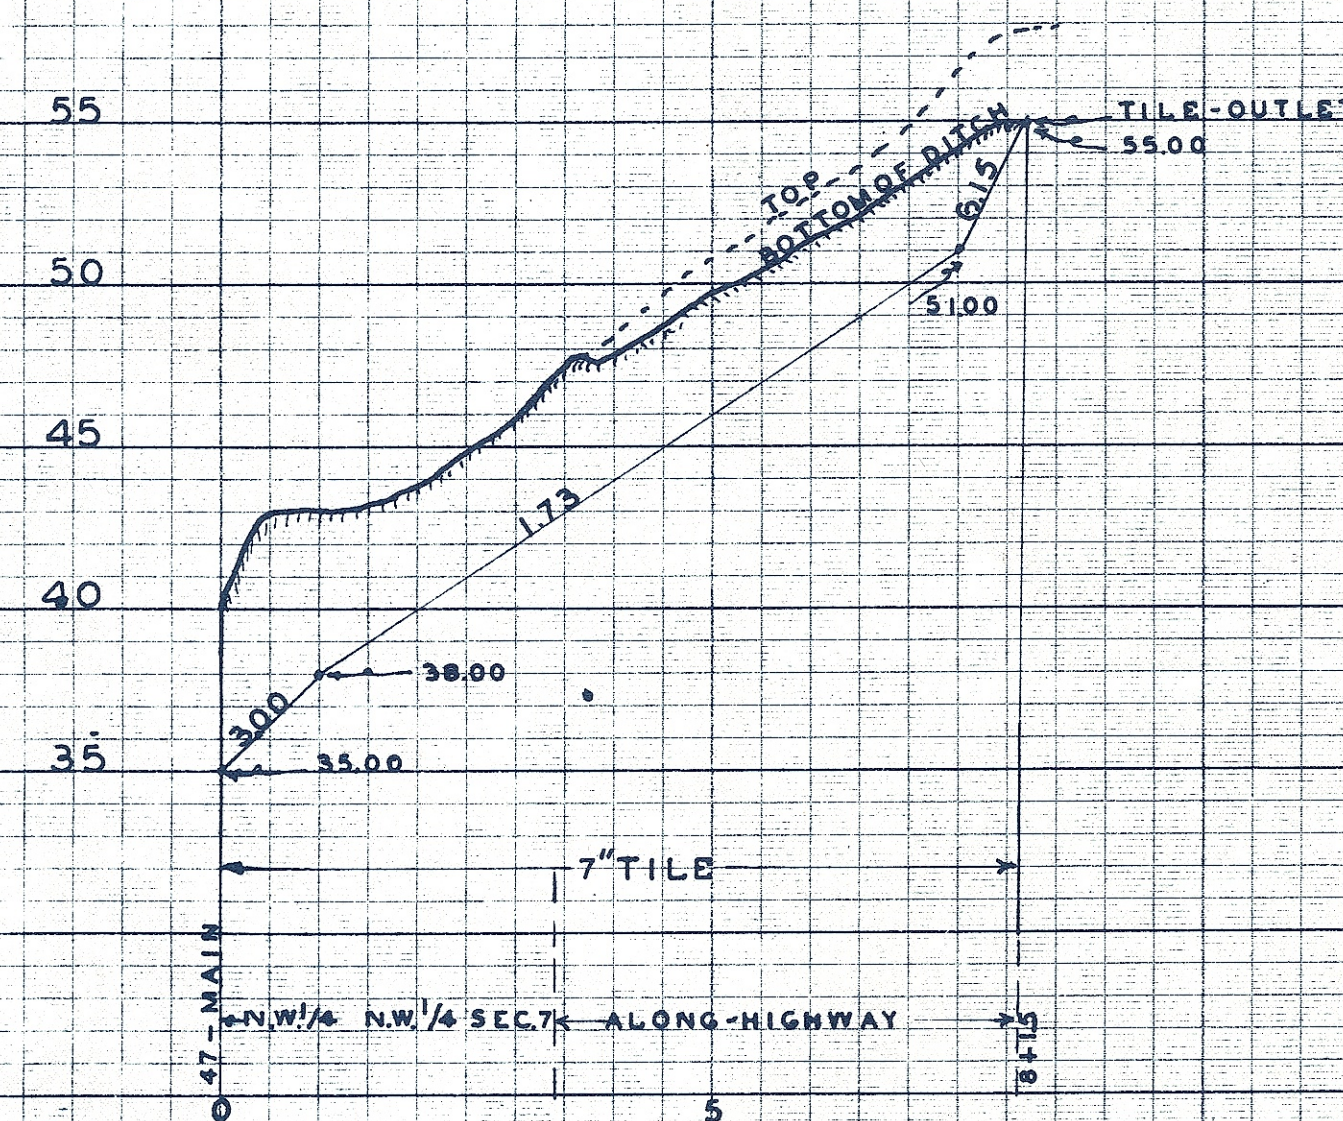

DRAINAGE-DISTRICT-NO. 56 **VIOLA TWP. SEC. 1, 12, 13, -SACTWP. SEC. 5, 6, 7, 8, 17, 18, 19, 20.** **SAC COUNTY** **MARCH, 1916**

SHEET NO. 2

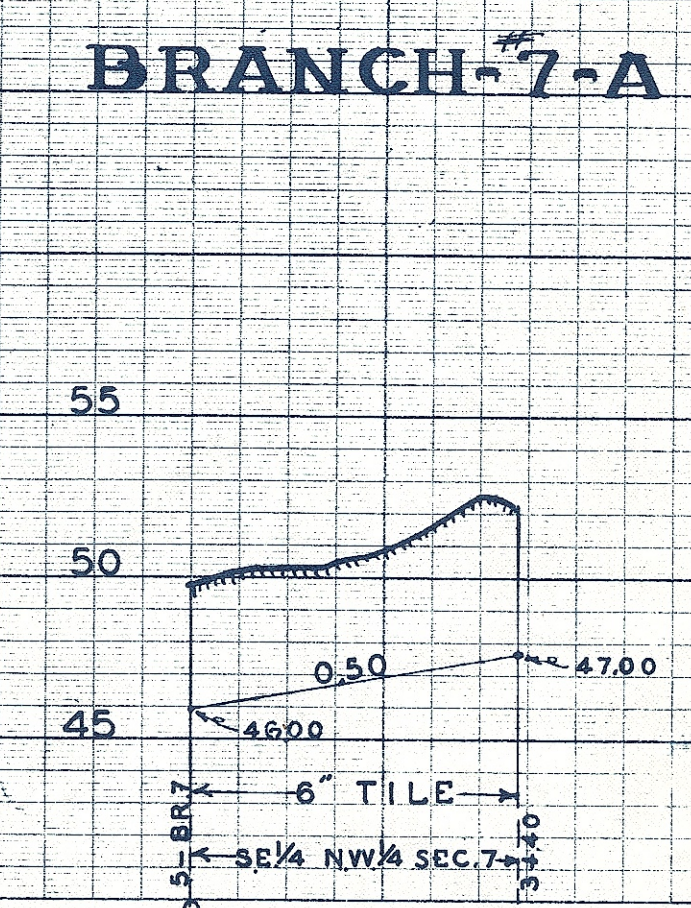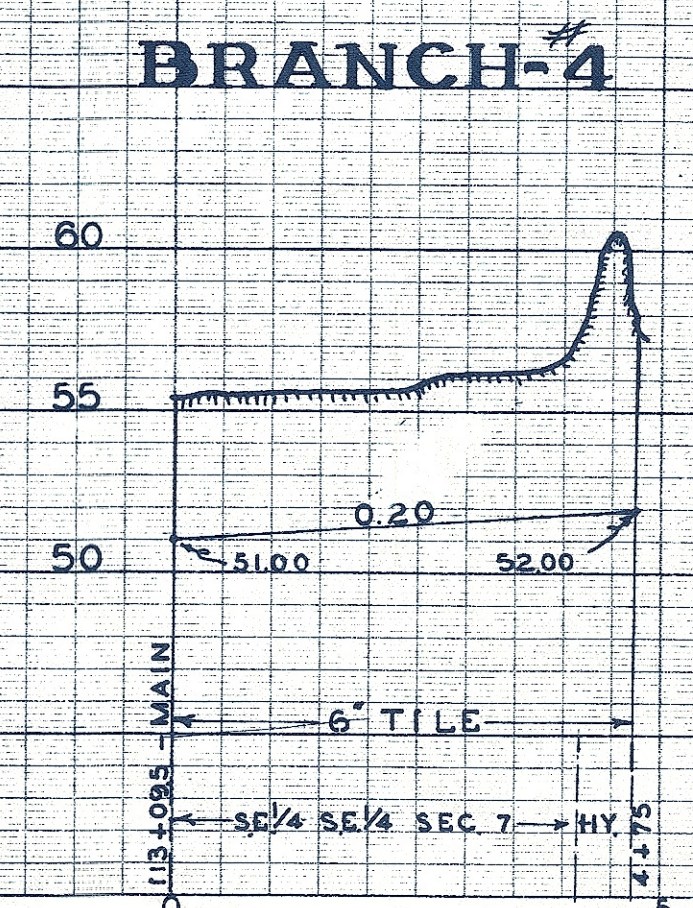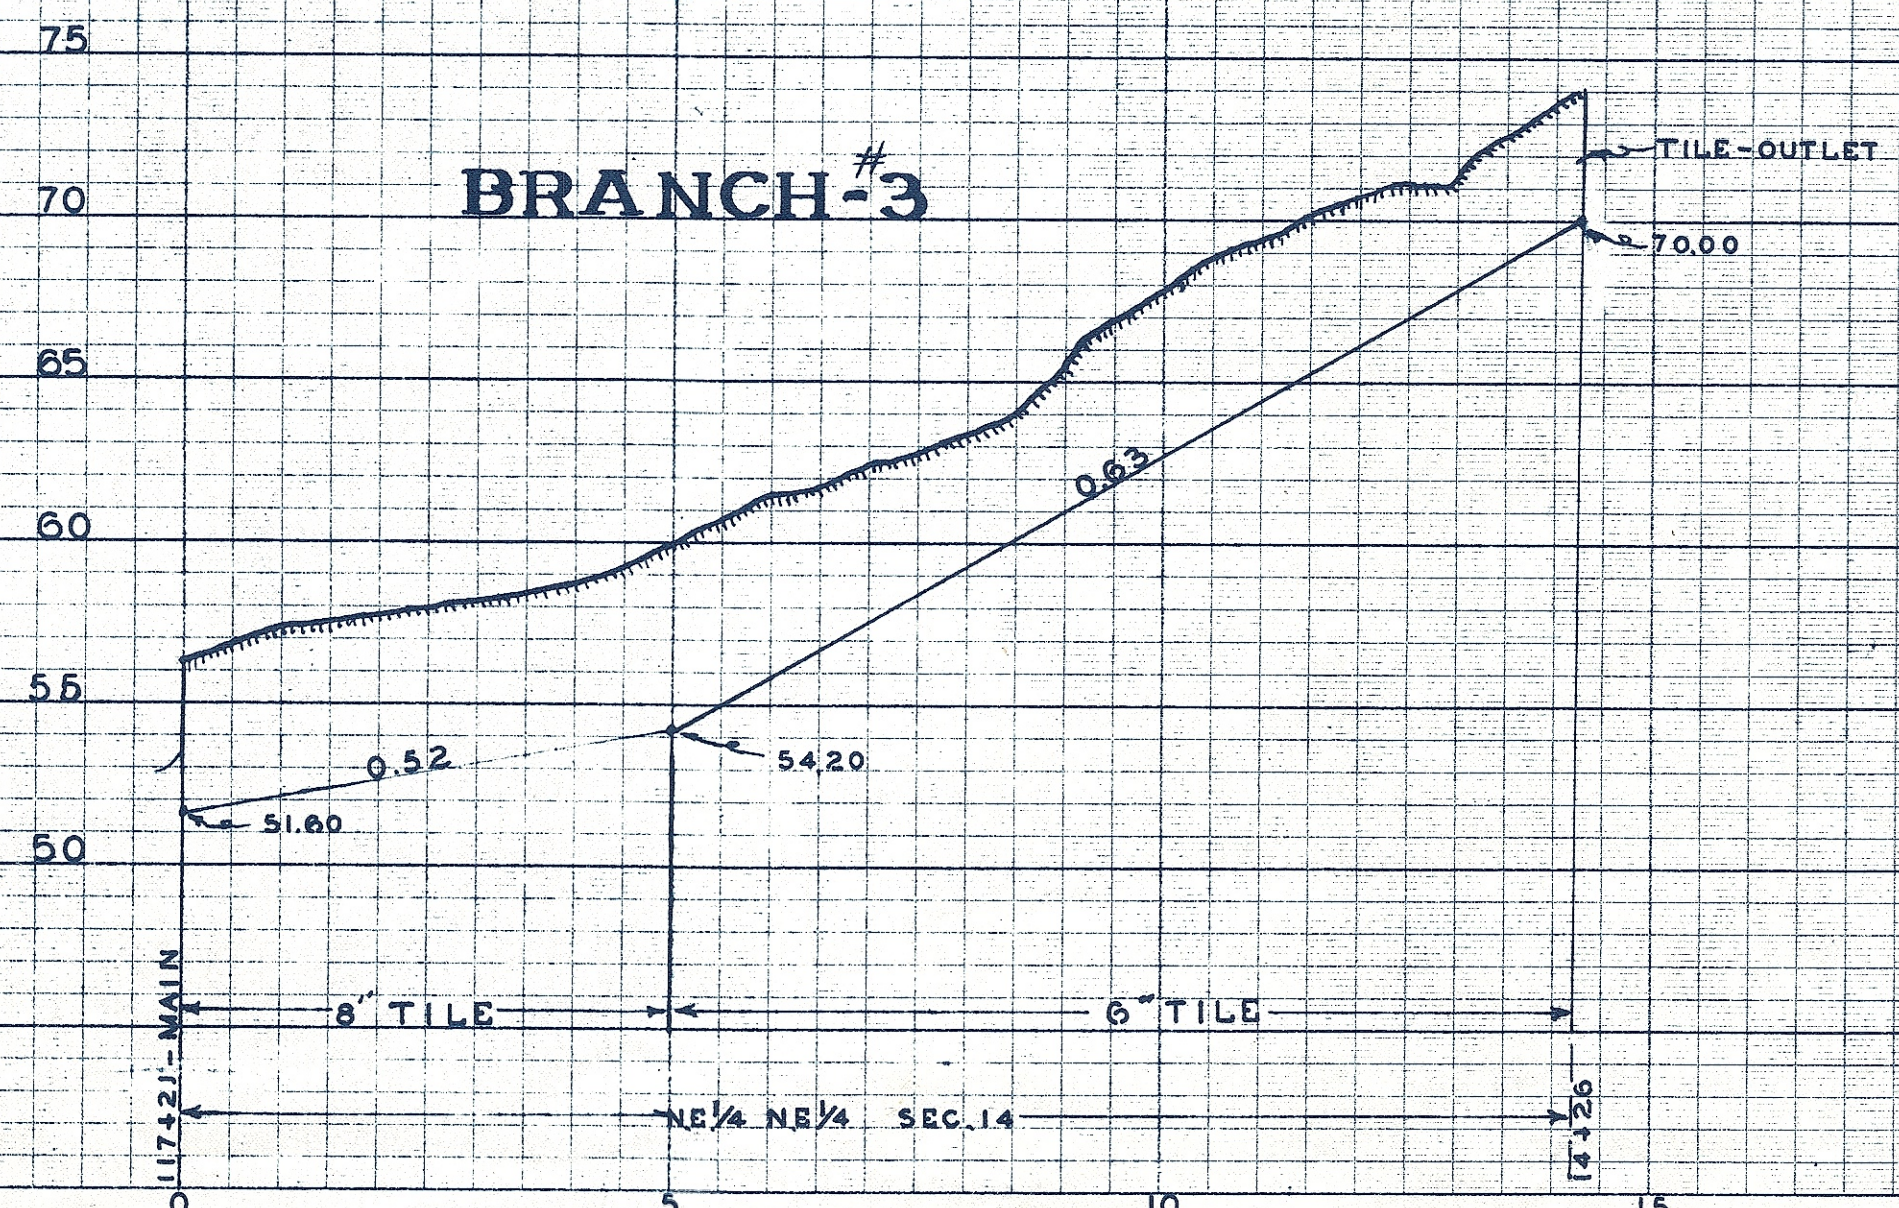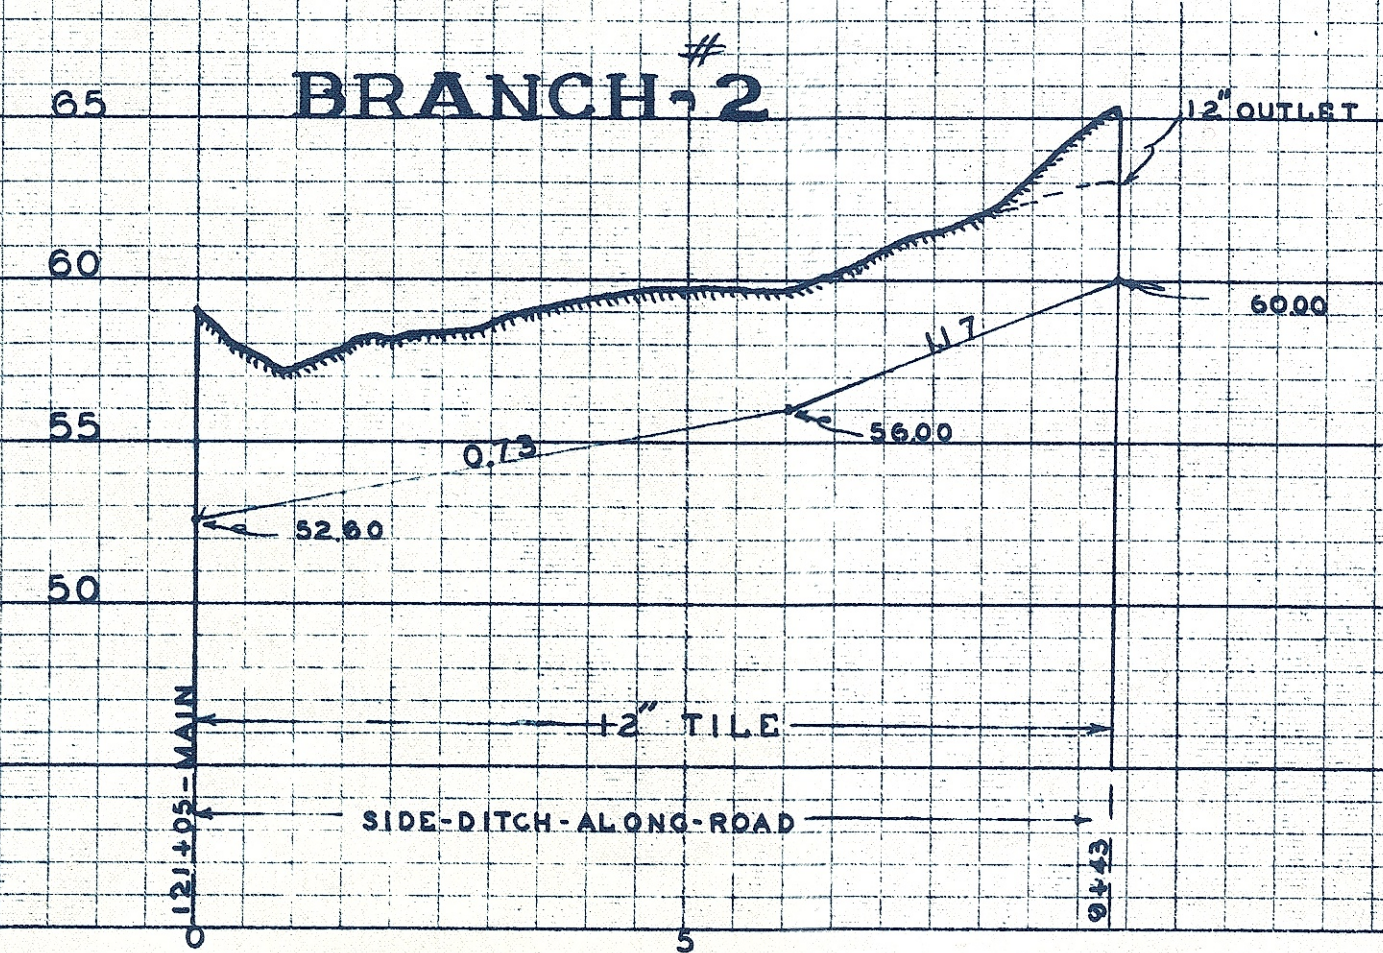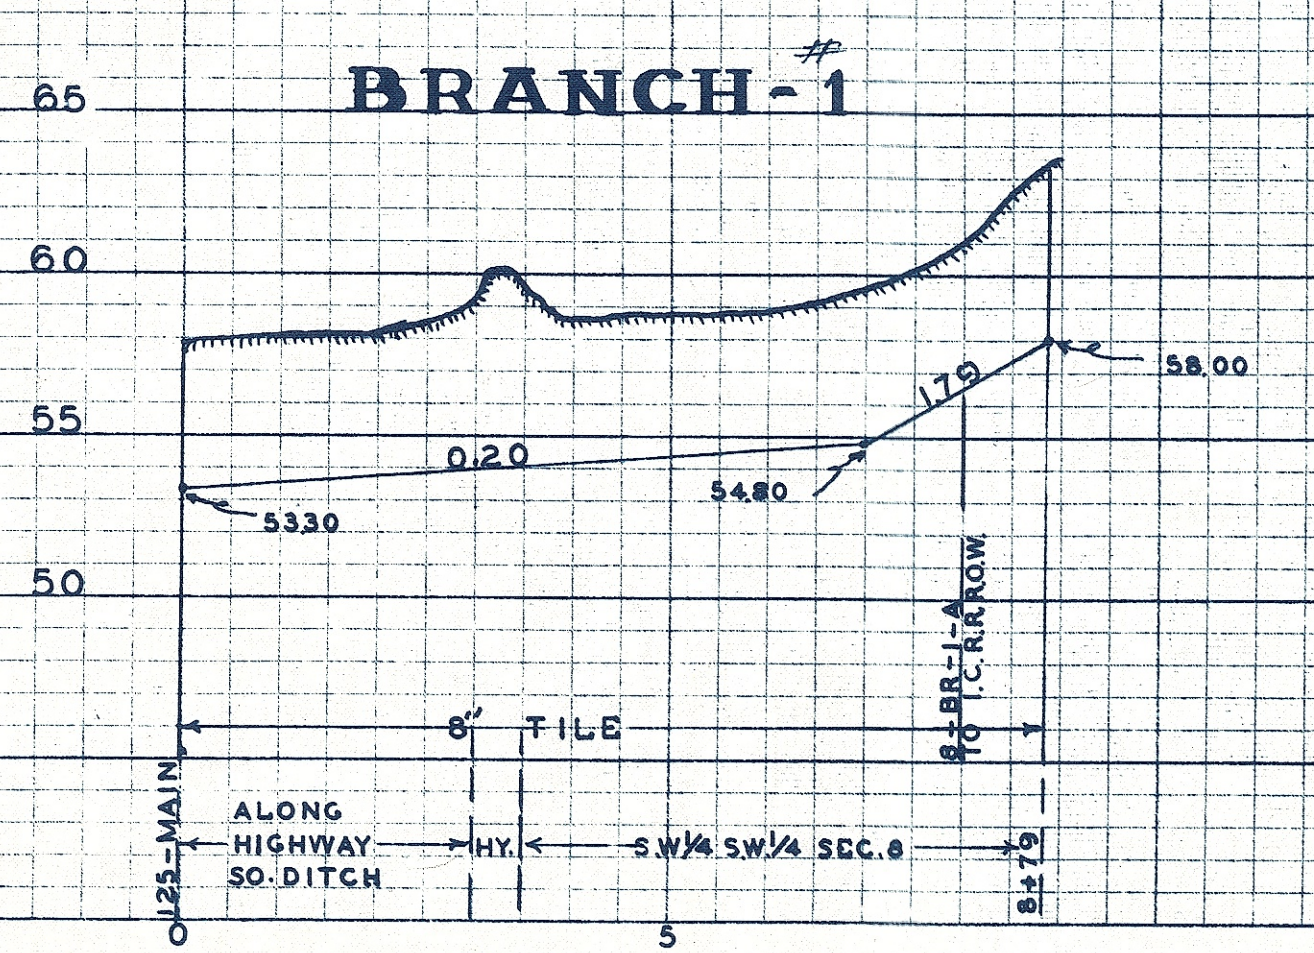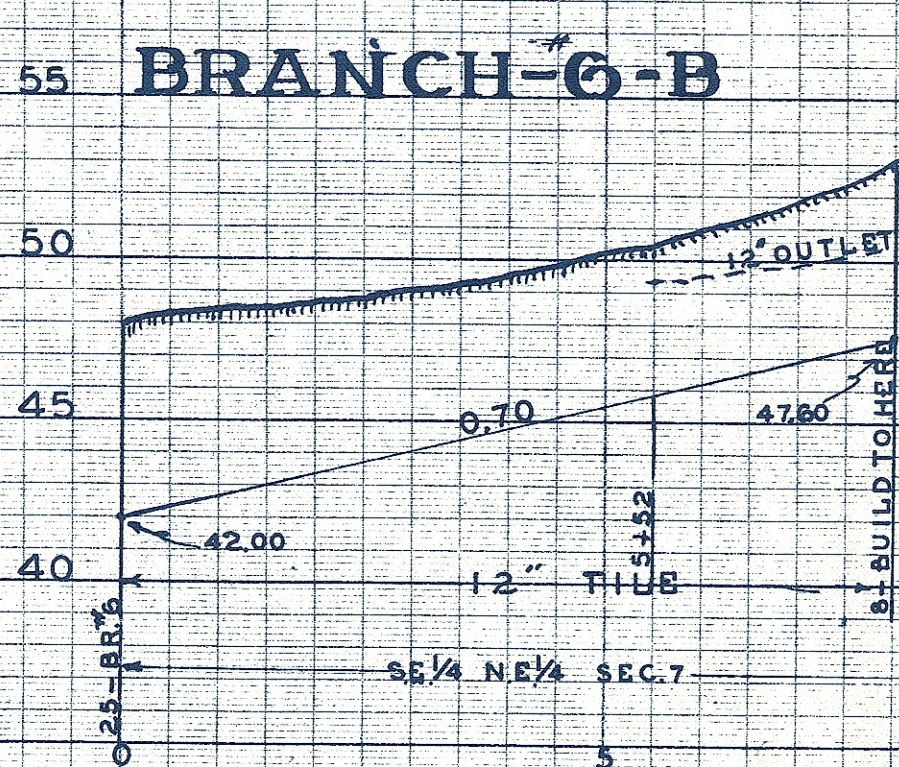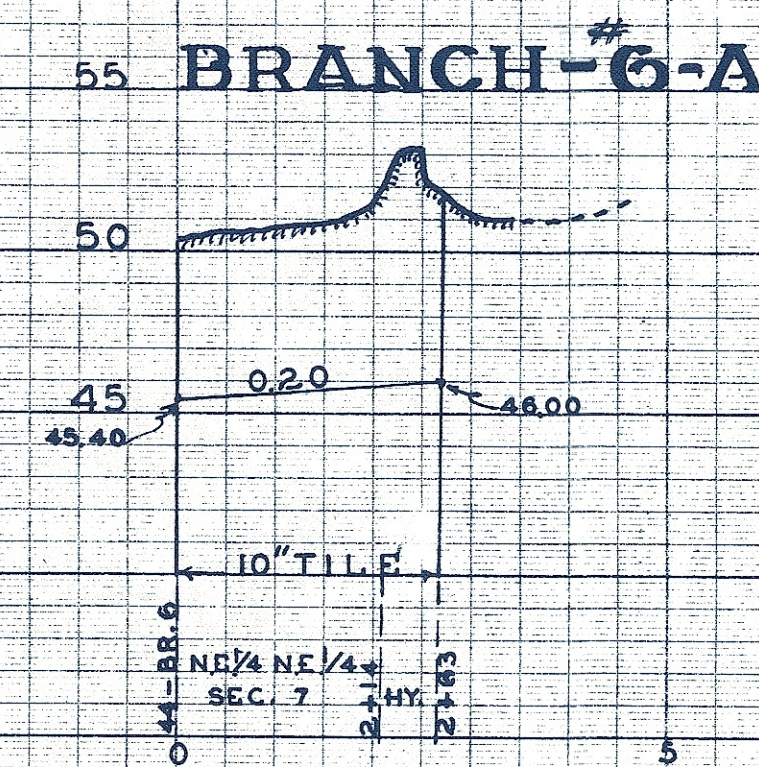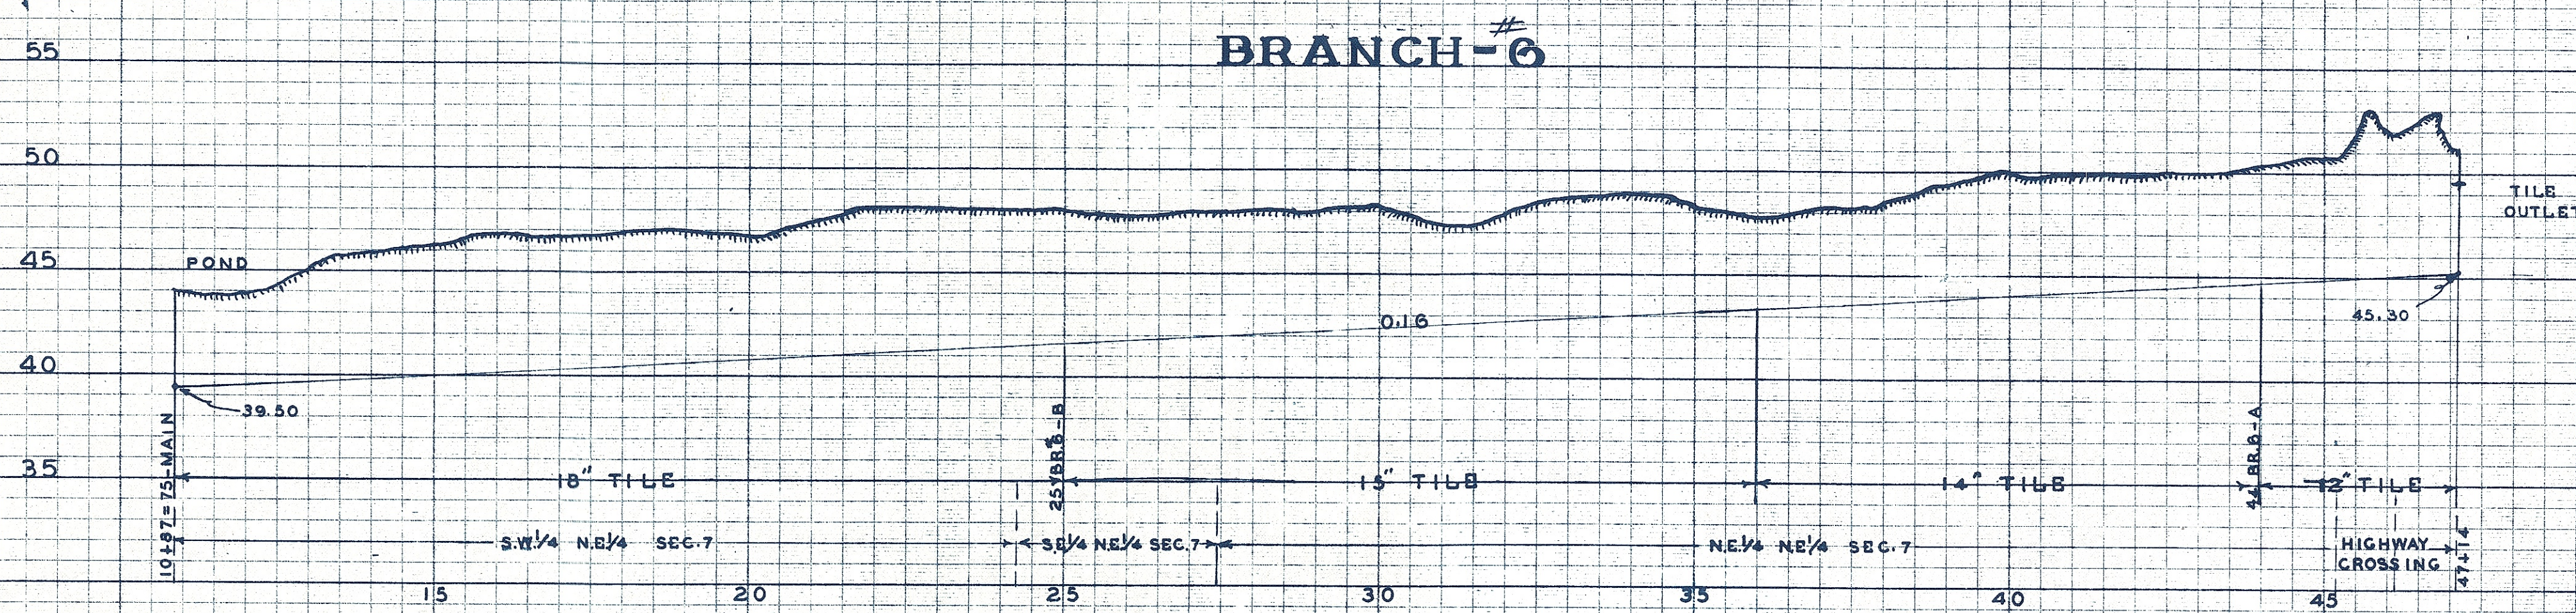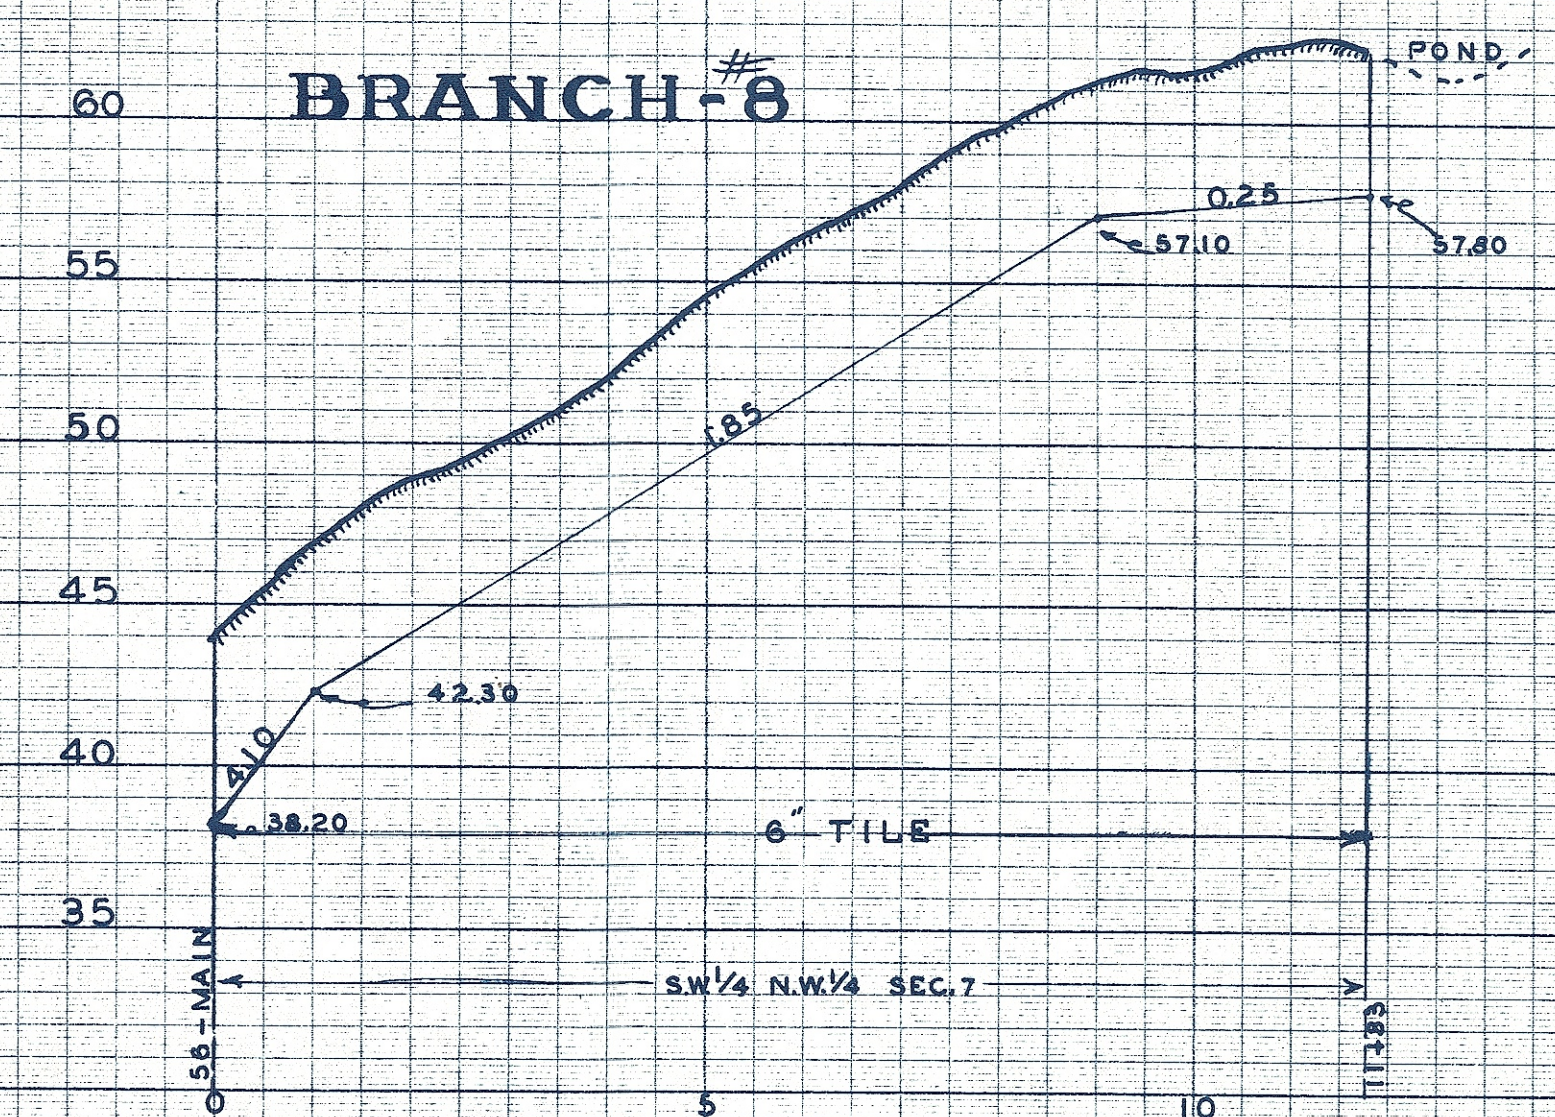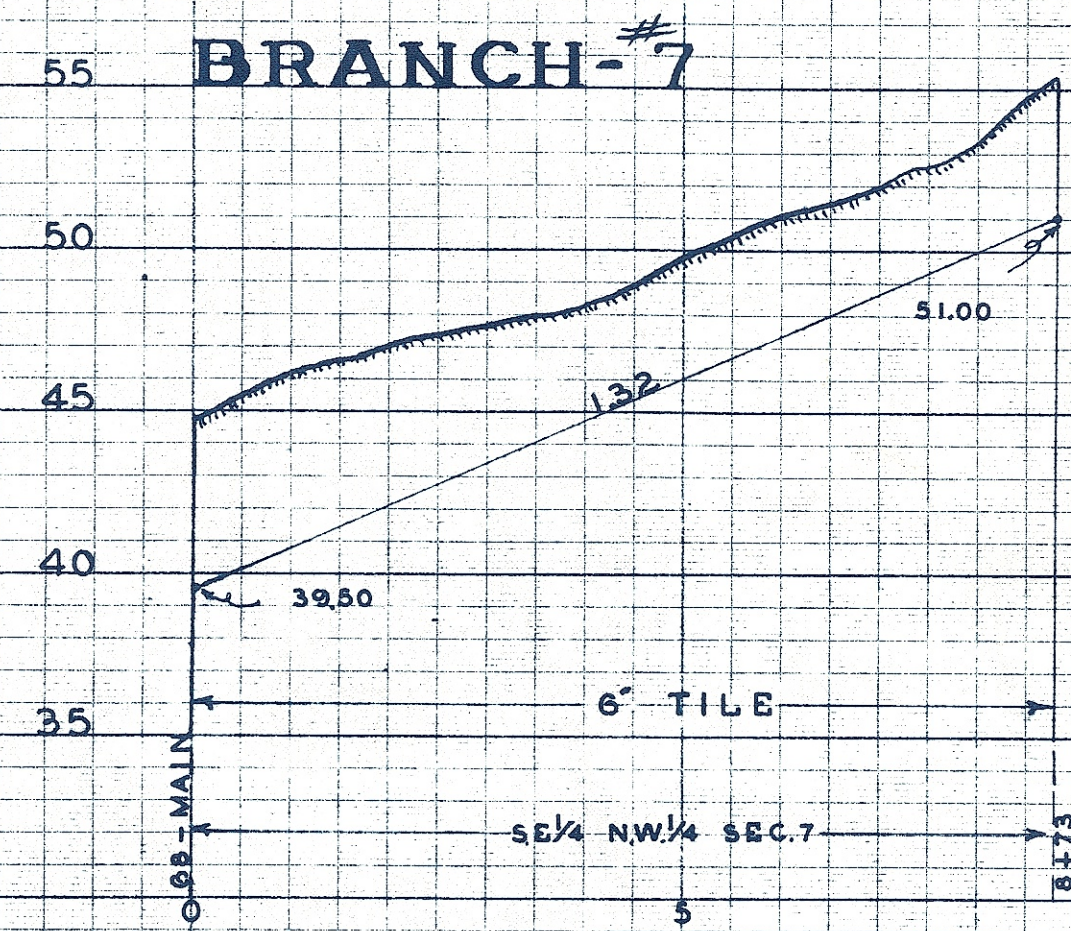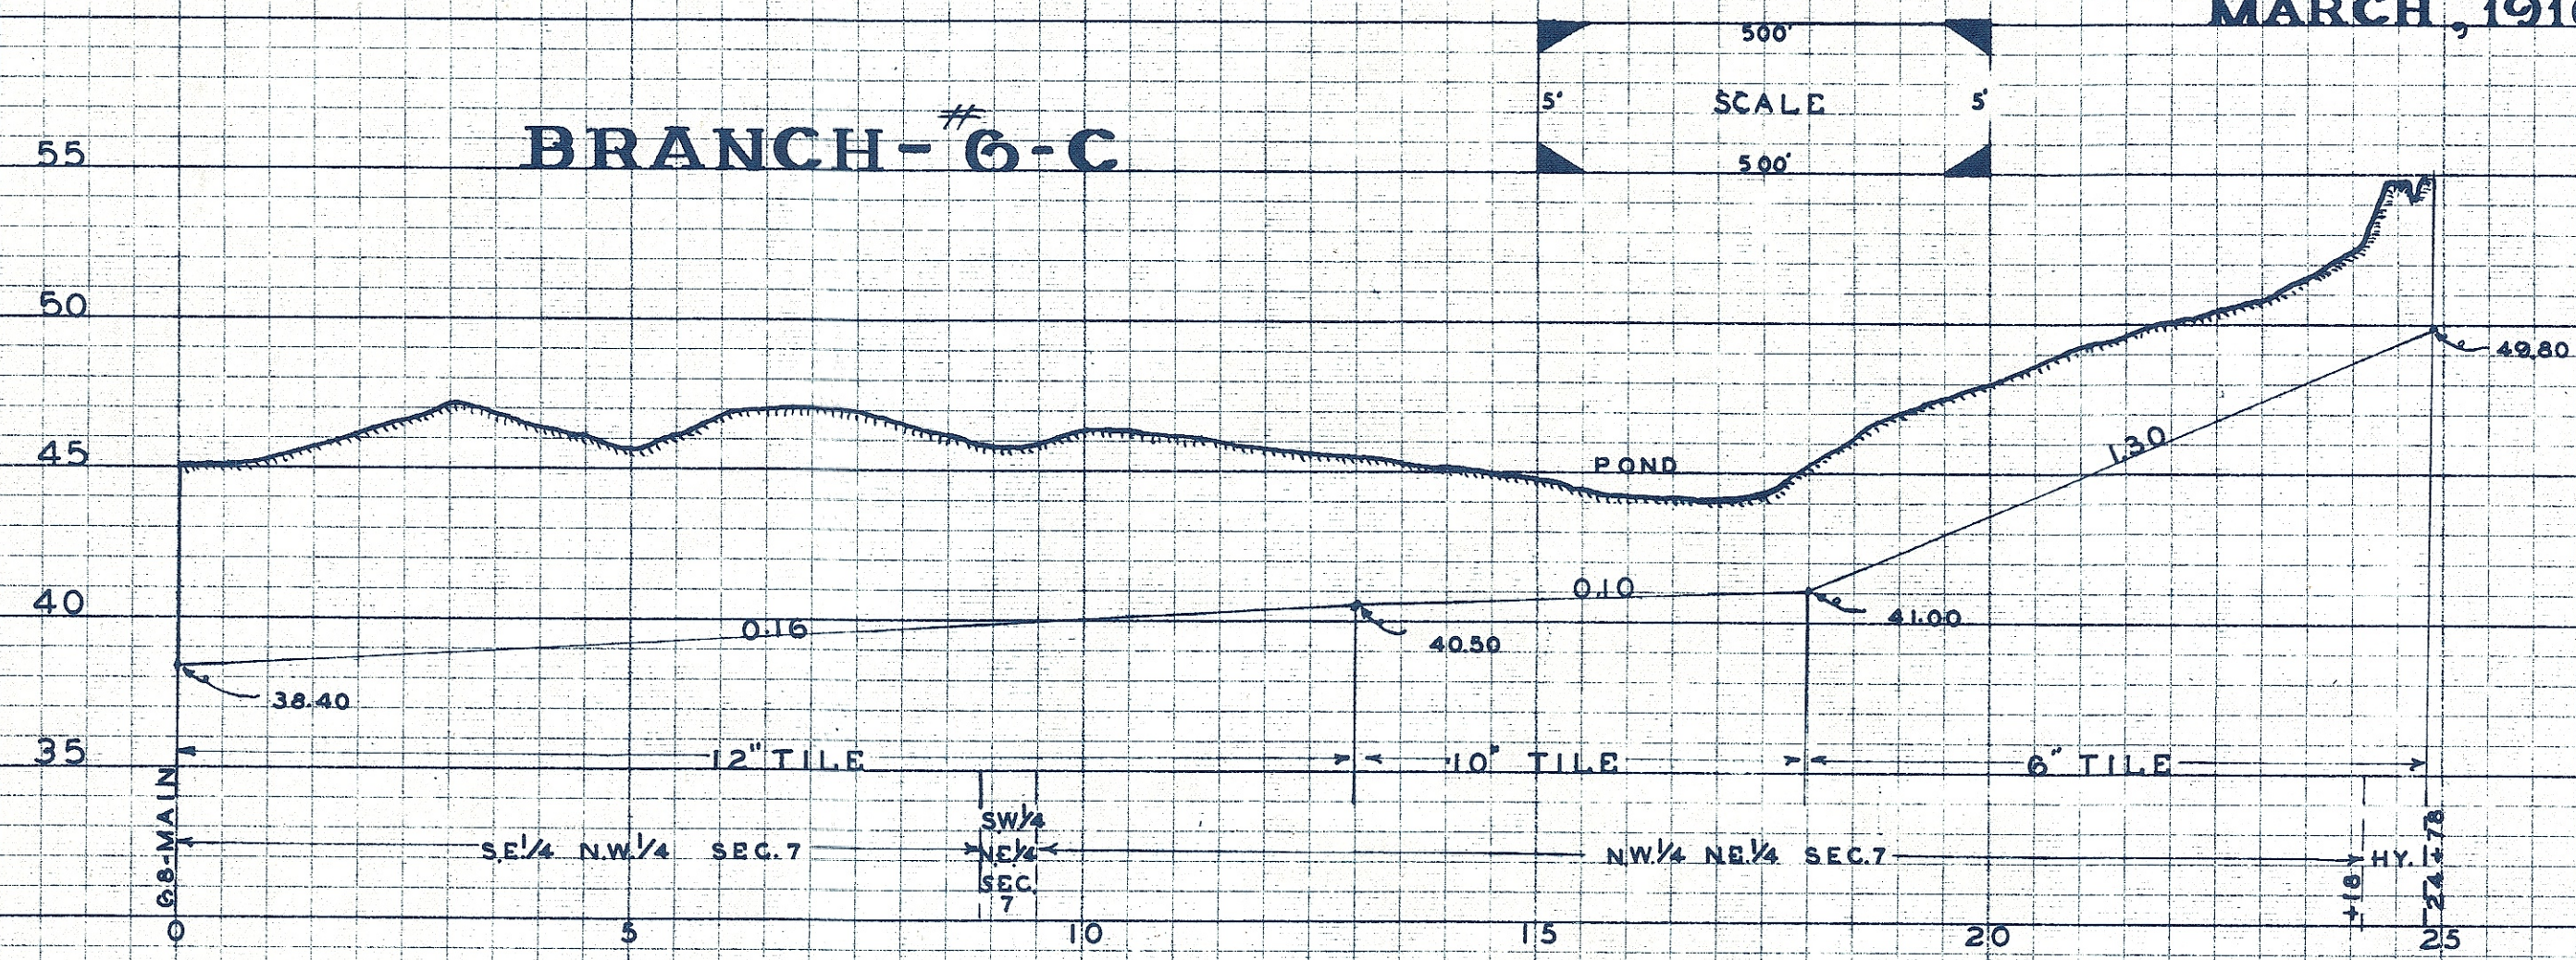

TRADE STANDARD MARK
 KEUFFEL & ESSER CO.
 NEW YORK

KEUFFEL & ESSER CO.
 NEW YORK

TRADE STANDARD MARK
 KEUFFEL & ESSER CO.
 NEW YORK

KEUFFEL & ESSER CO.
 NEW YORK

TRADE STANDARD MARK
 KEUFFEL & ESSER CO.
 NEW YORK

DD 56 SAC

DRAINAGE-DISTRICT-NO. 56 **VIOLA TWP. SEC. 1, 12, 13 & SAC TWP. SEC. 5, 6, 7, 8, 17, 18, 19, 20.** **SAC - COUNTY** **MARCH, 1916**

