

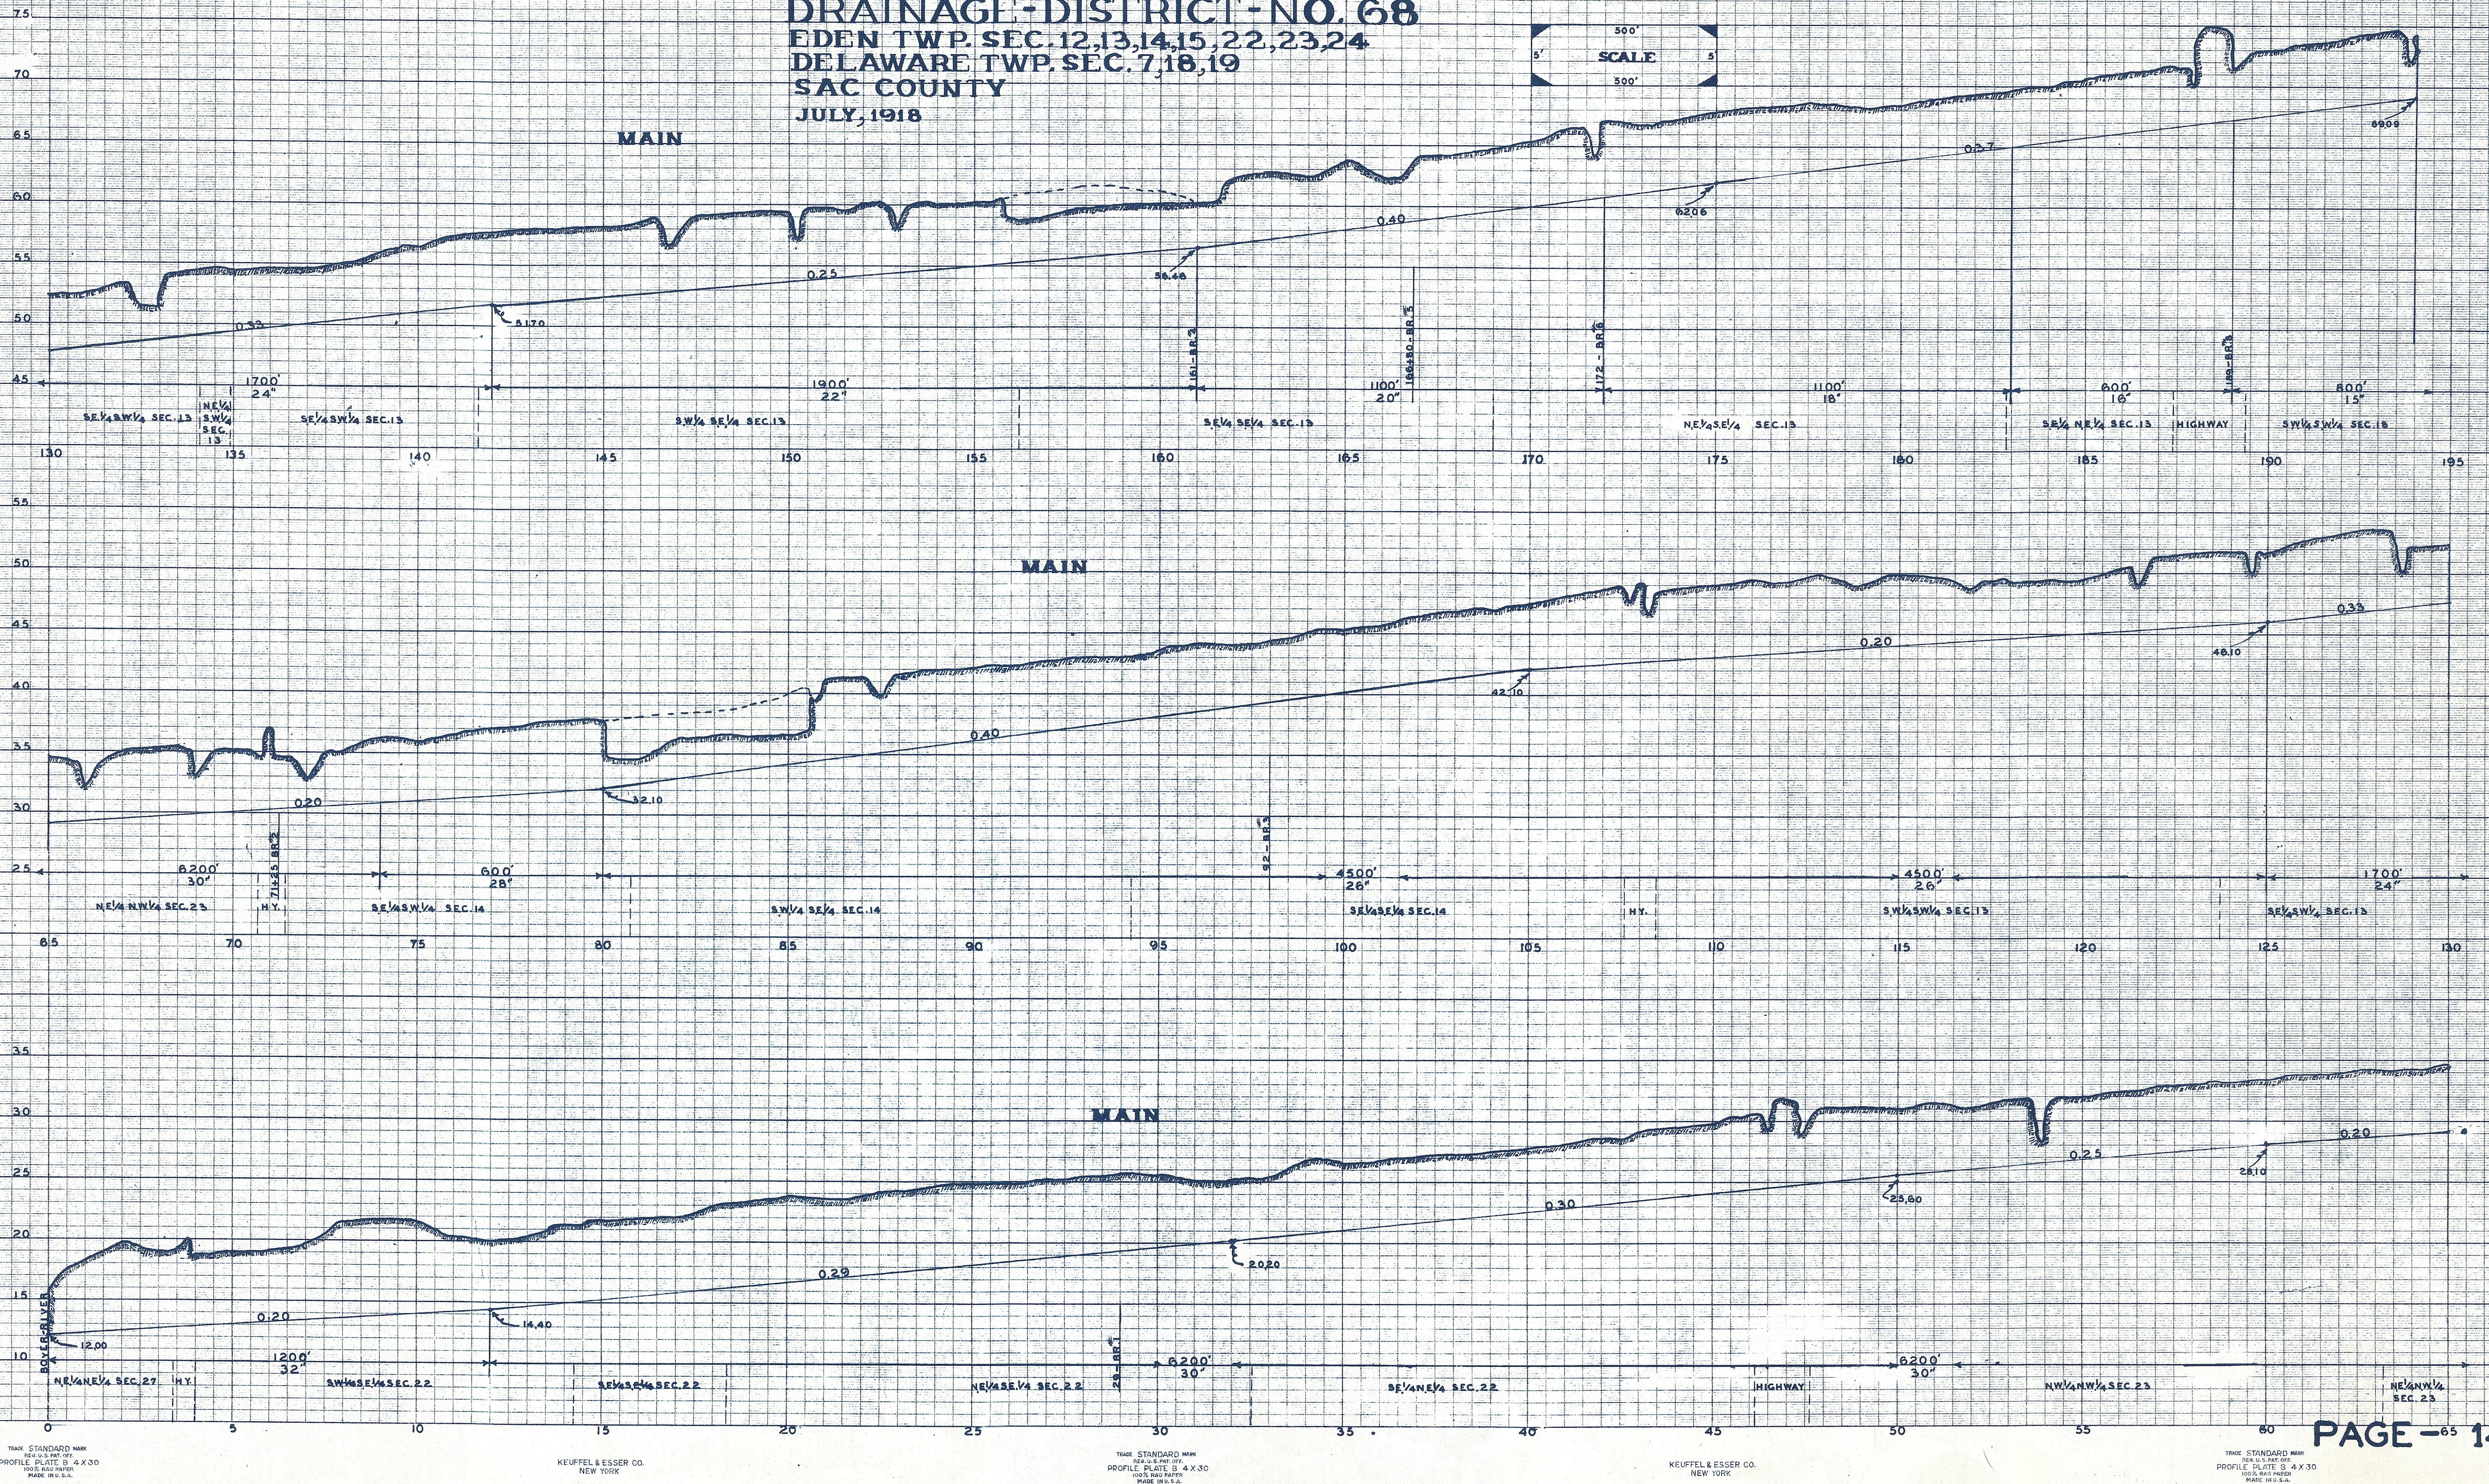
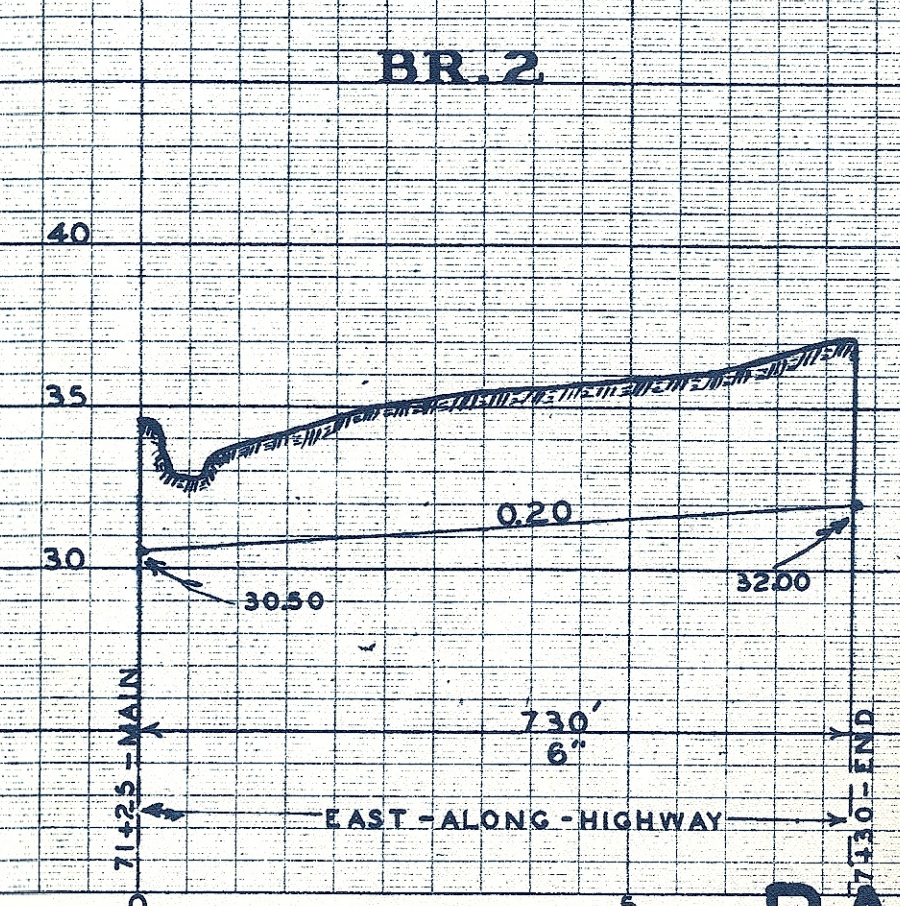
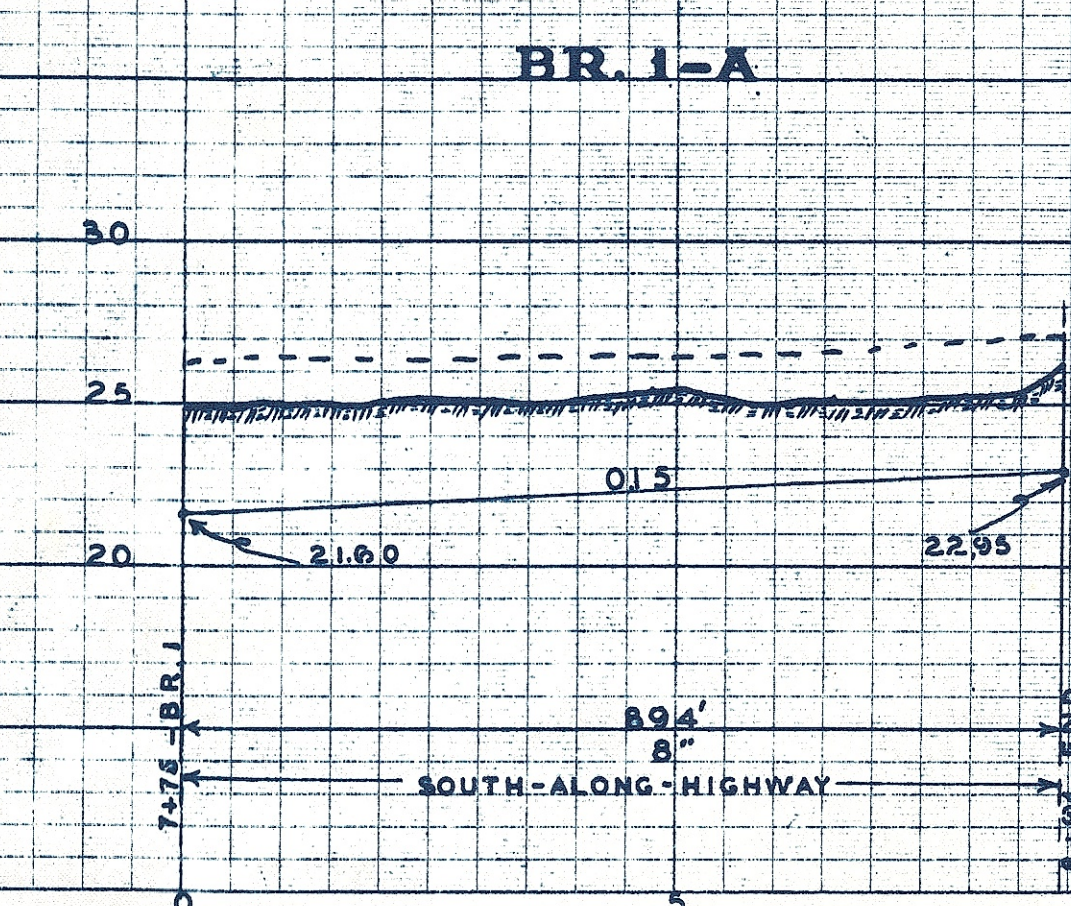
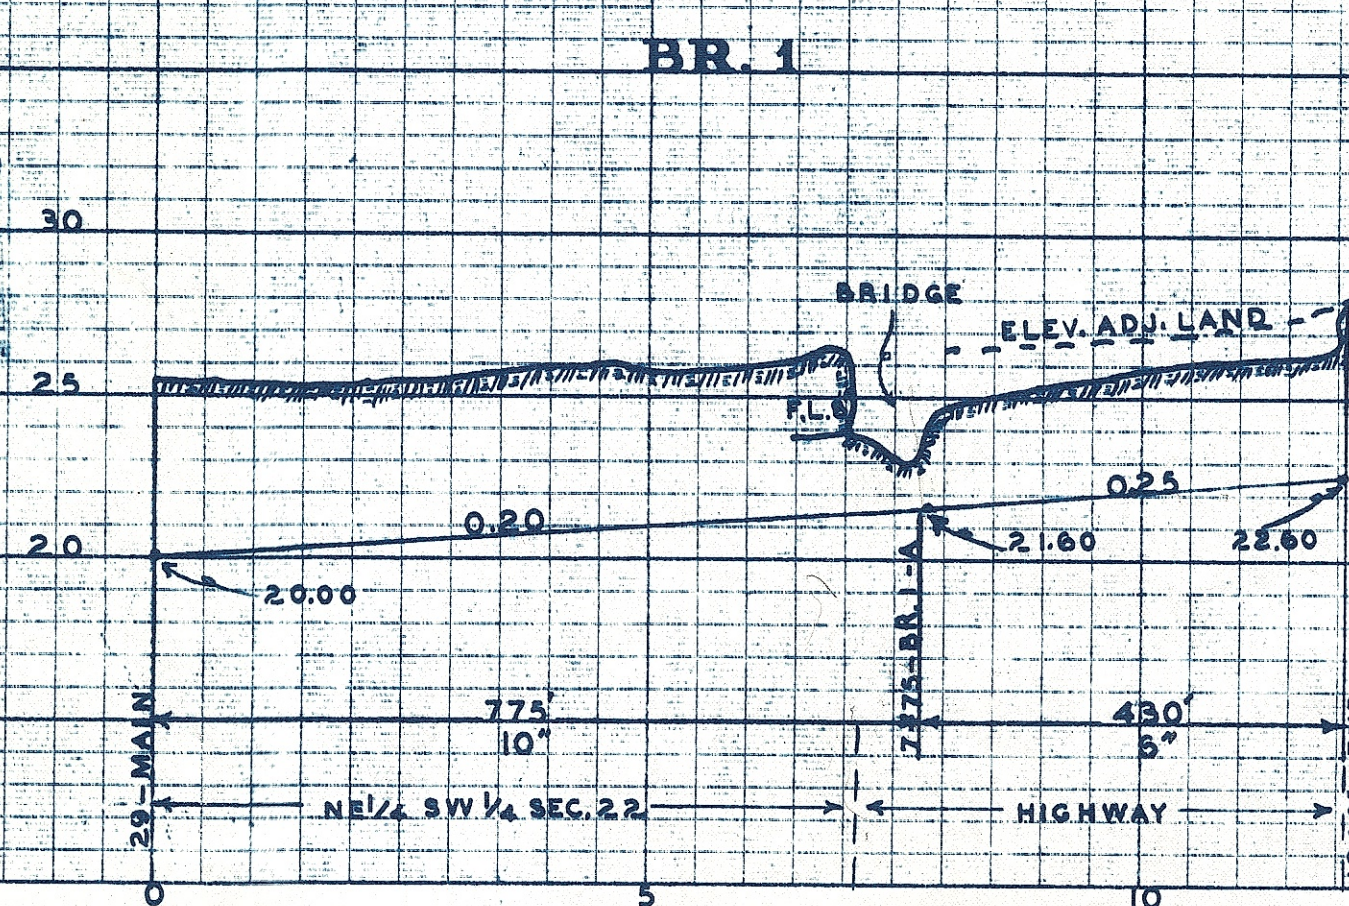
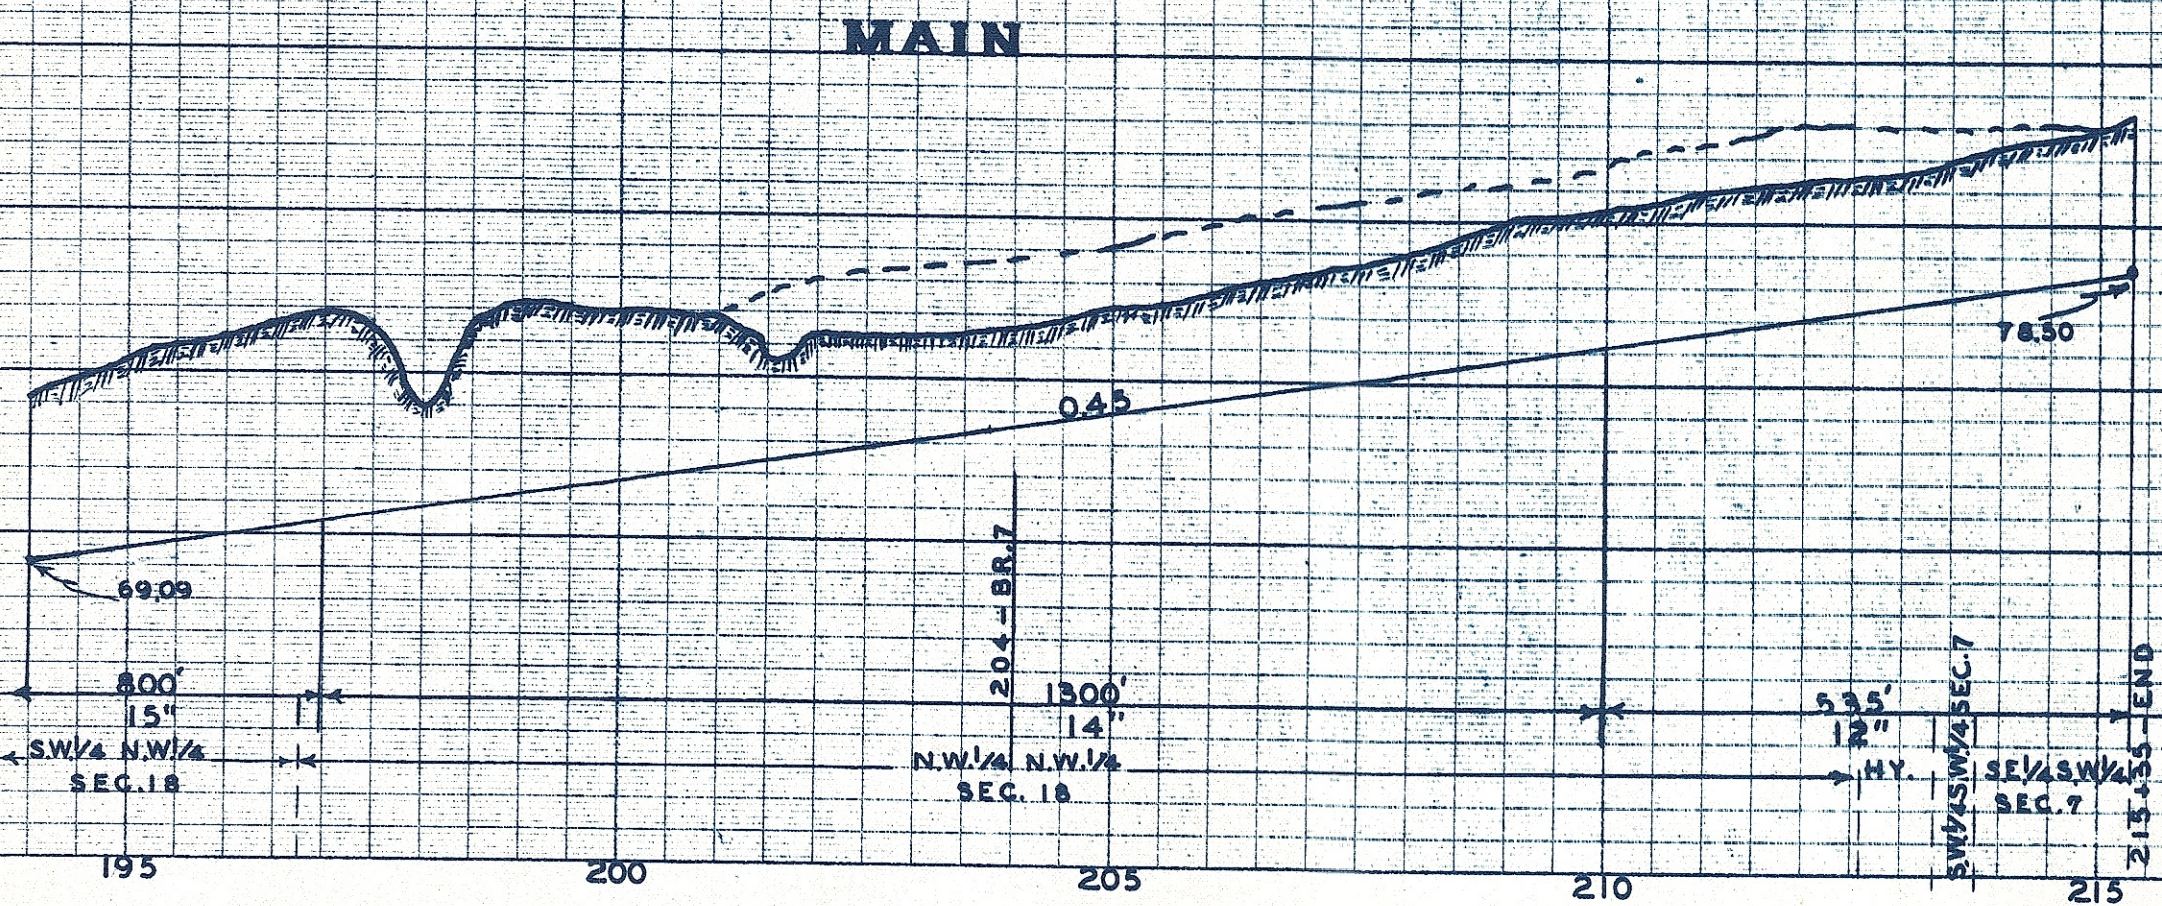
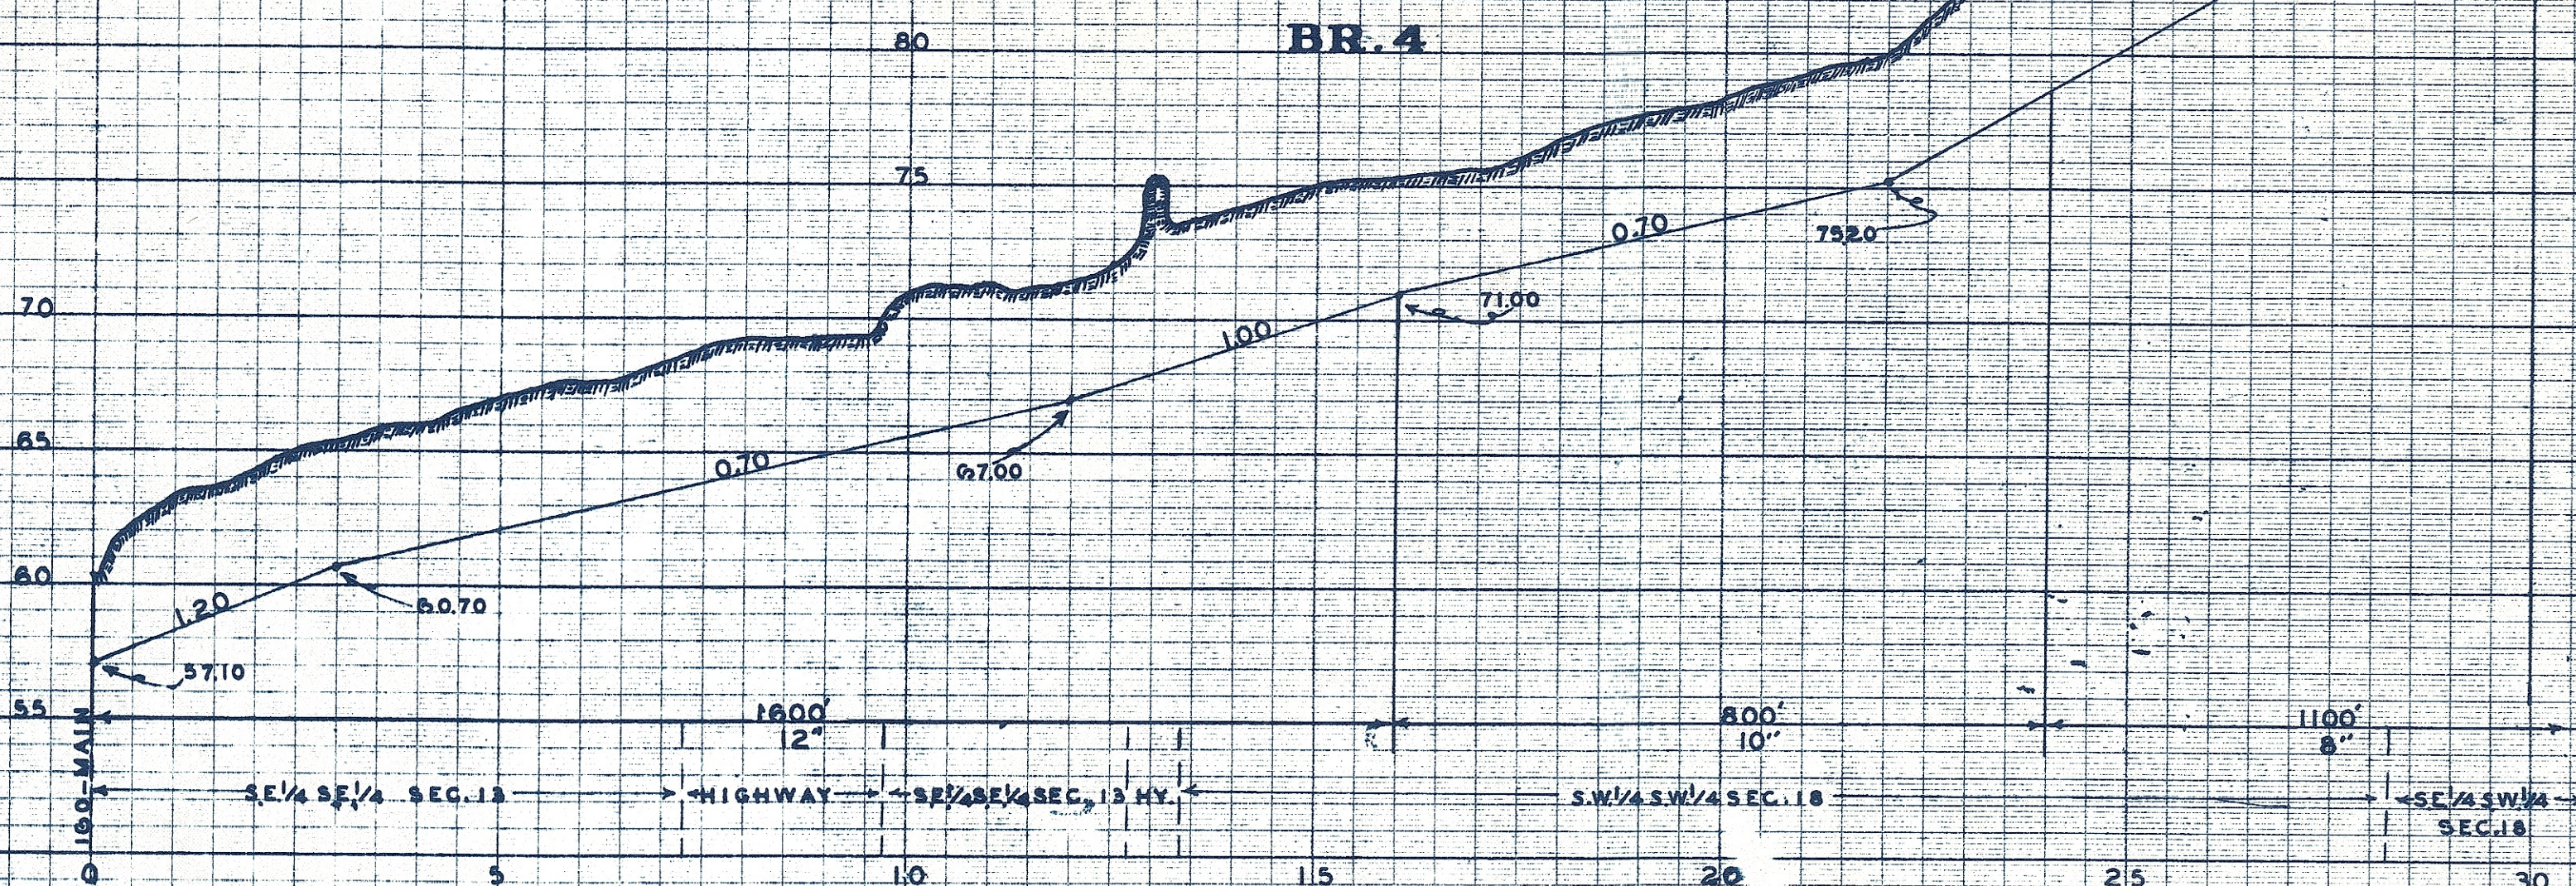
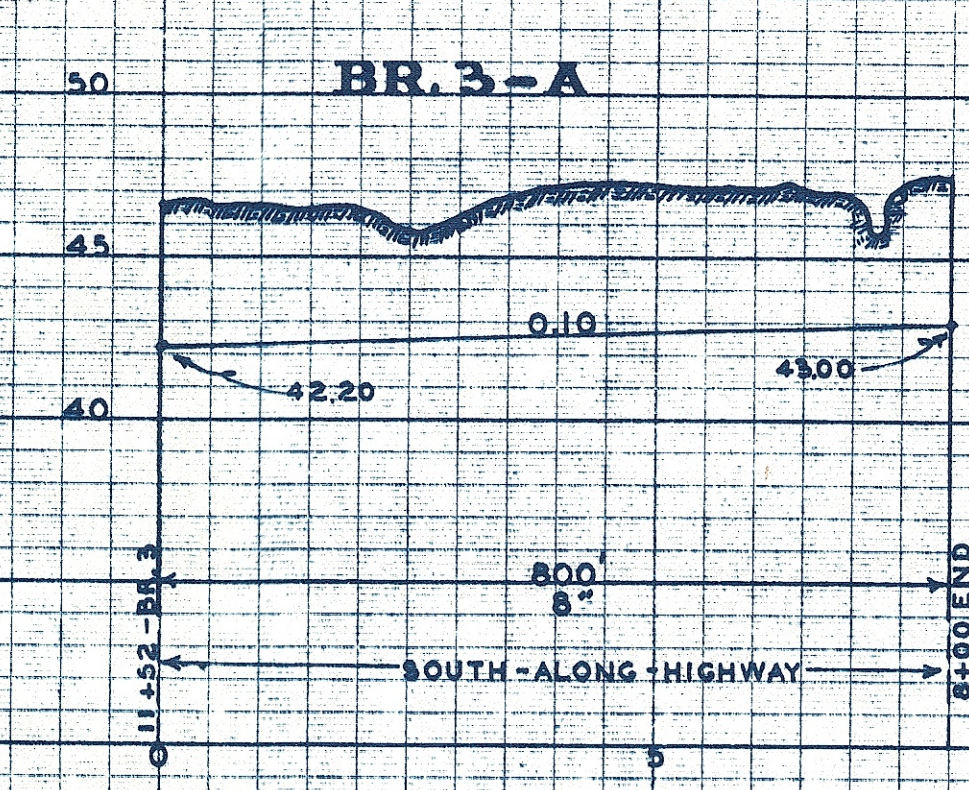
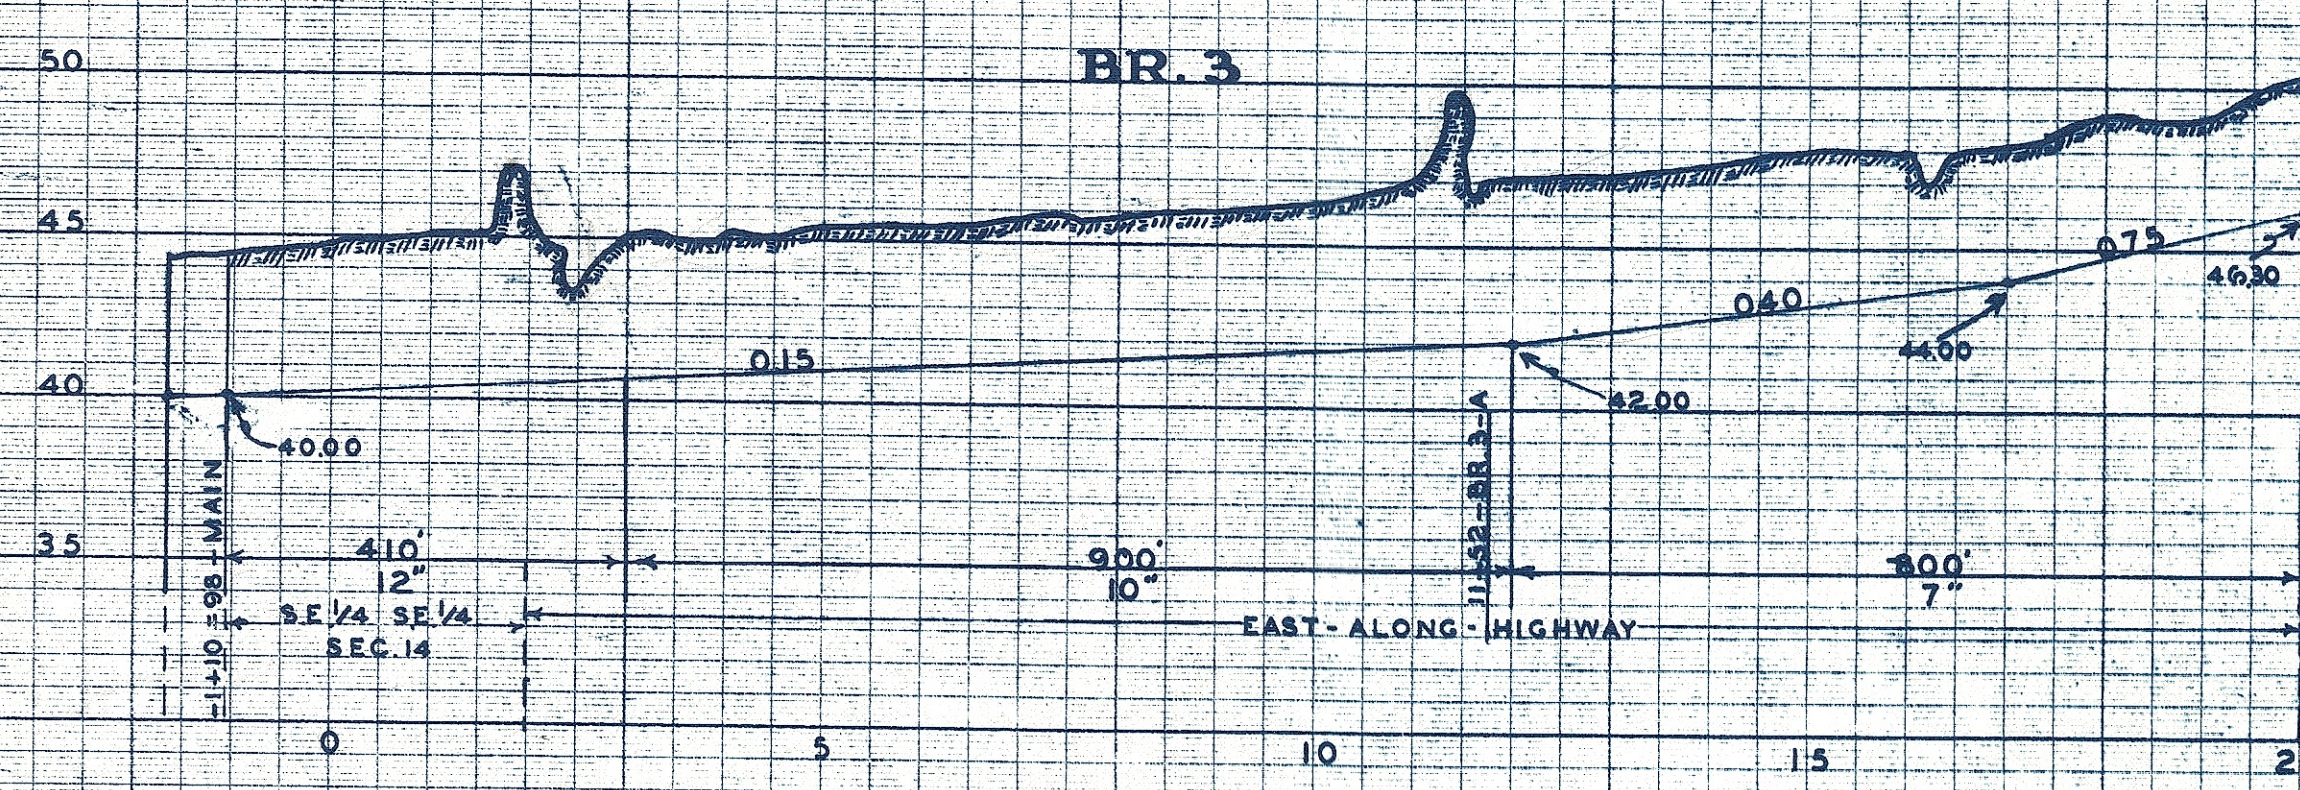
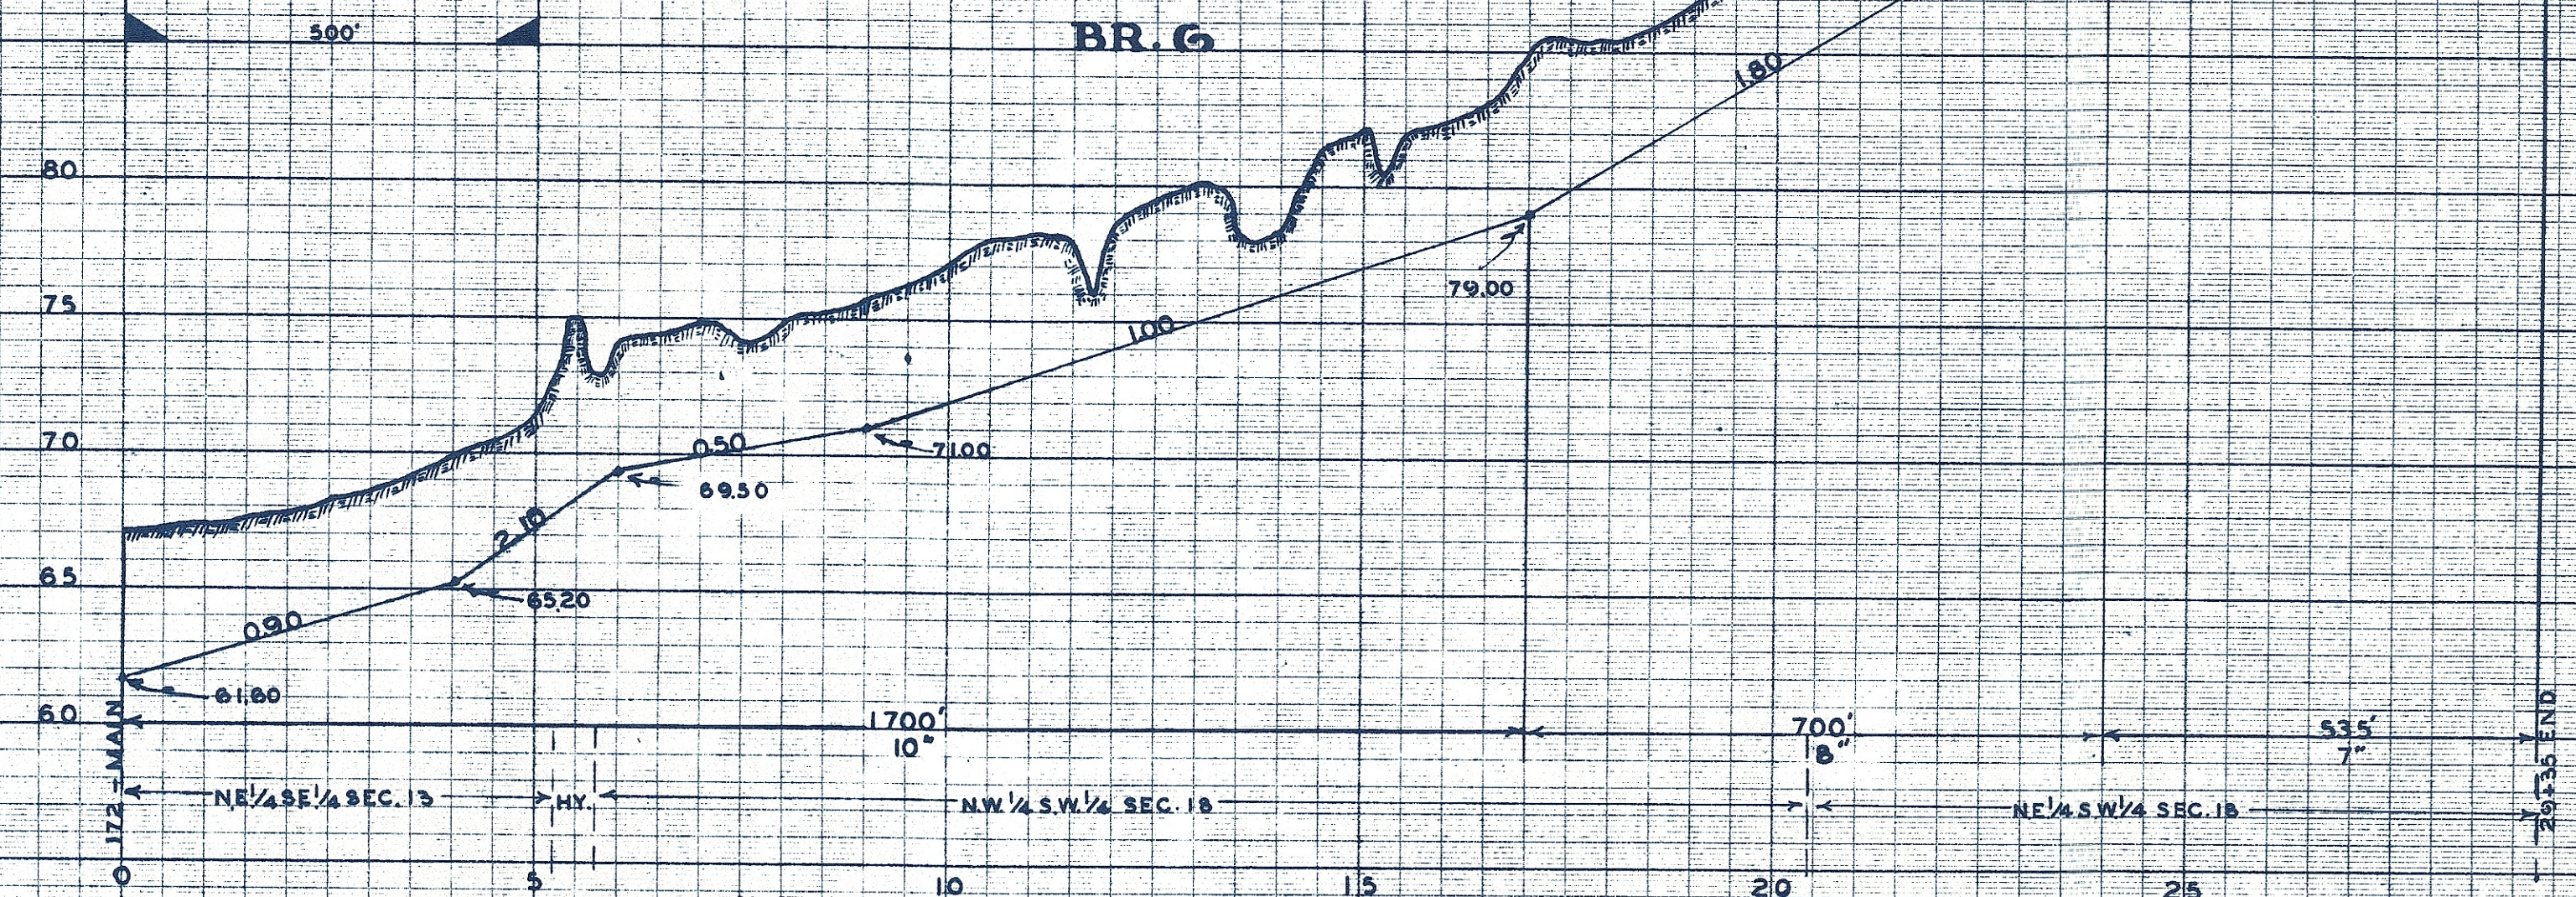


DRAINAGE-DISTRICT-NO. 68 **EDEN TWP. SEC. 12, 13, 14, 15, 22, 23, 24** **DELAWARE TWP. SEC. 7, 18, 19** **SAC COUNTY** **JULY, 1918**

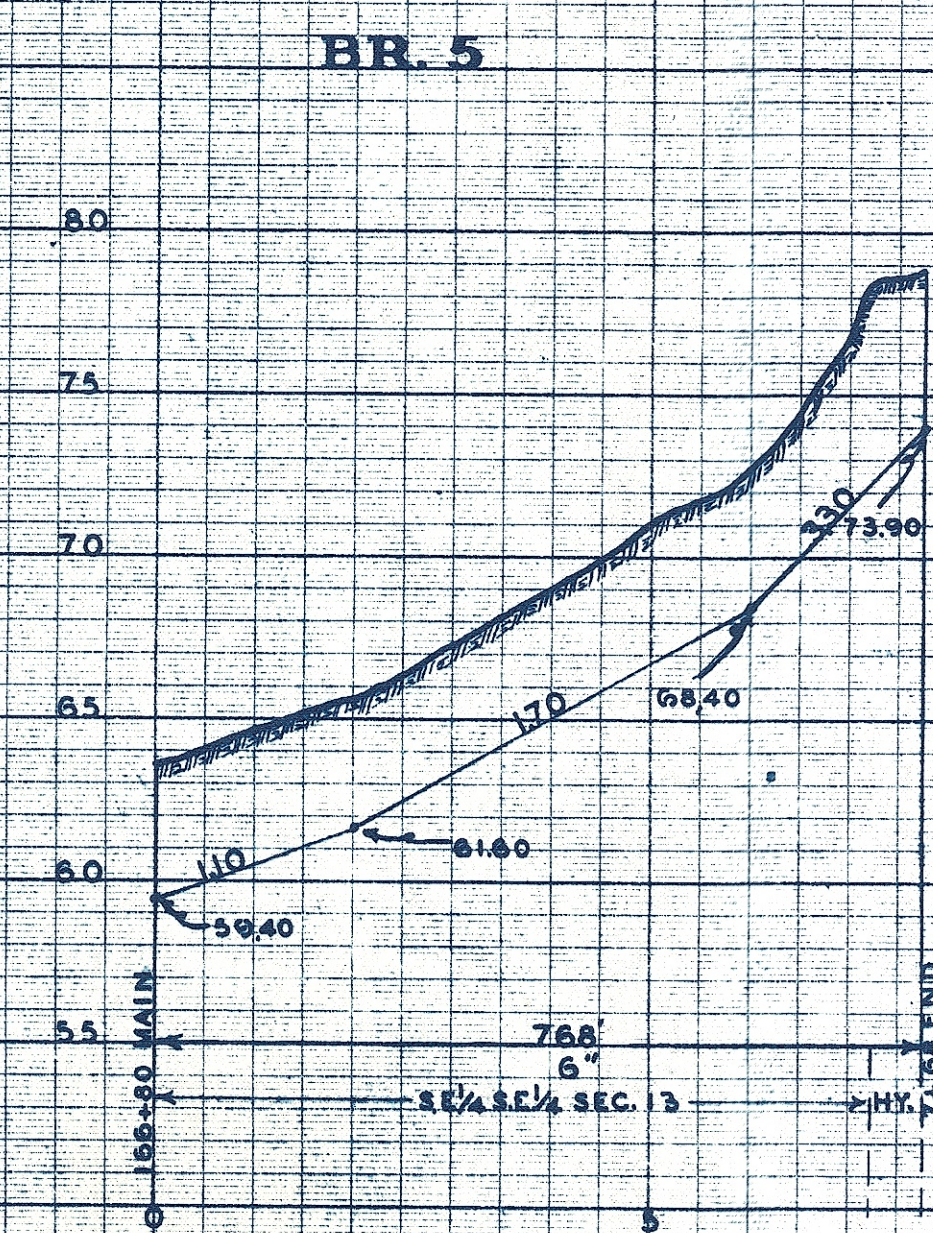

SHEET NO. 1





DRAINAGE-DISTRICT-NO.68 **EDEN TWP. SEC.12,13,14,15,22,23,24** **DELAWARE TWP. SEC.7,18,19** **SAC COUNTY** **JULY, 1918**

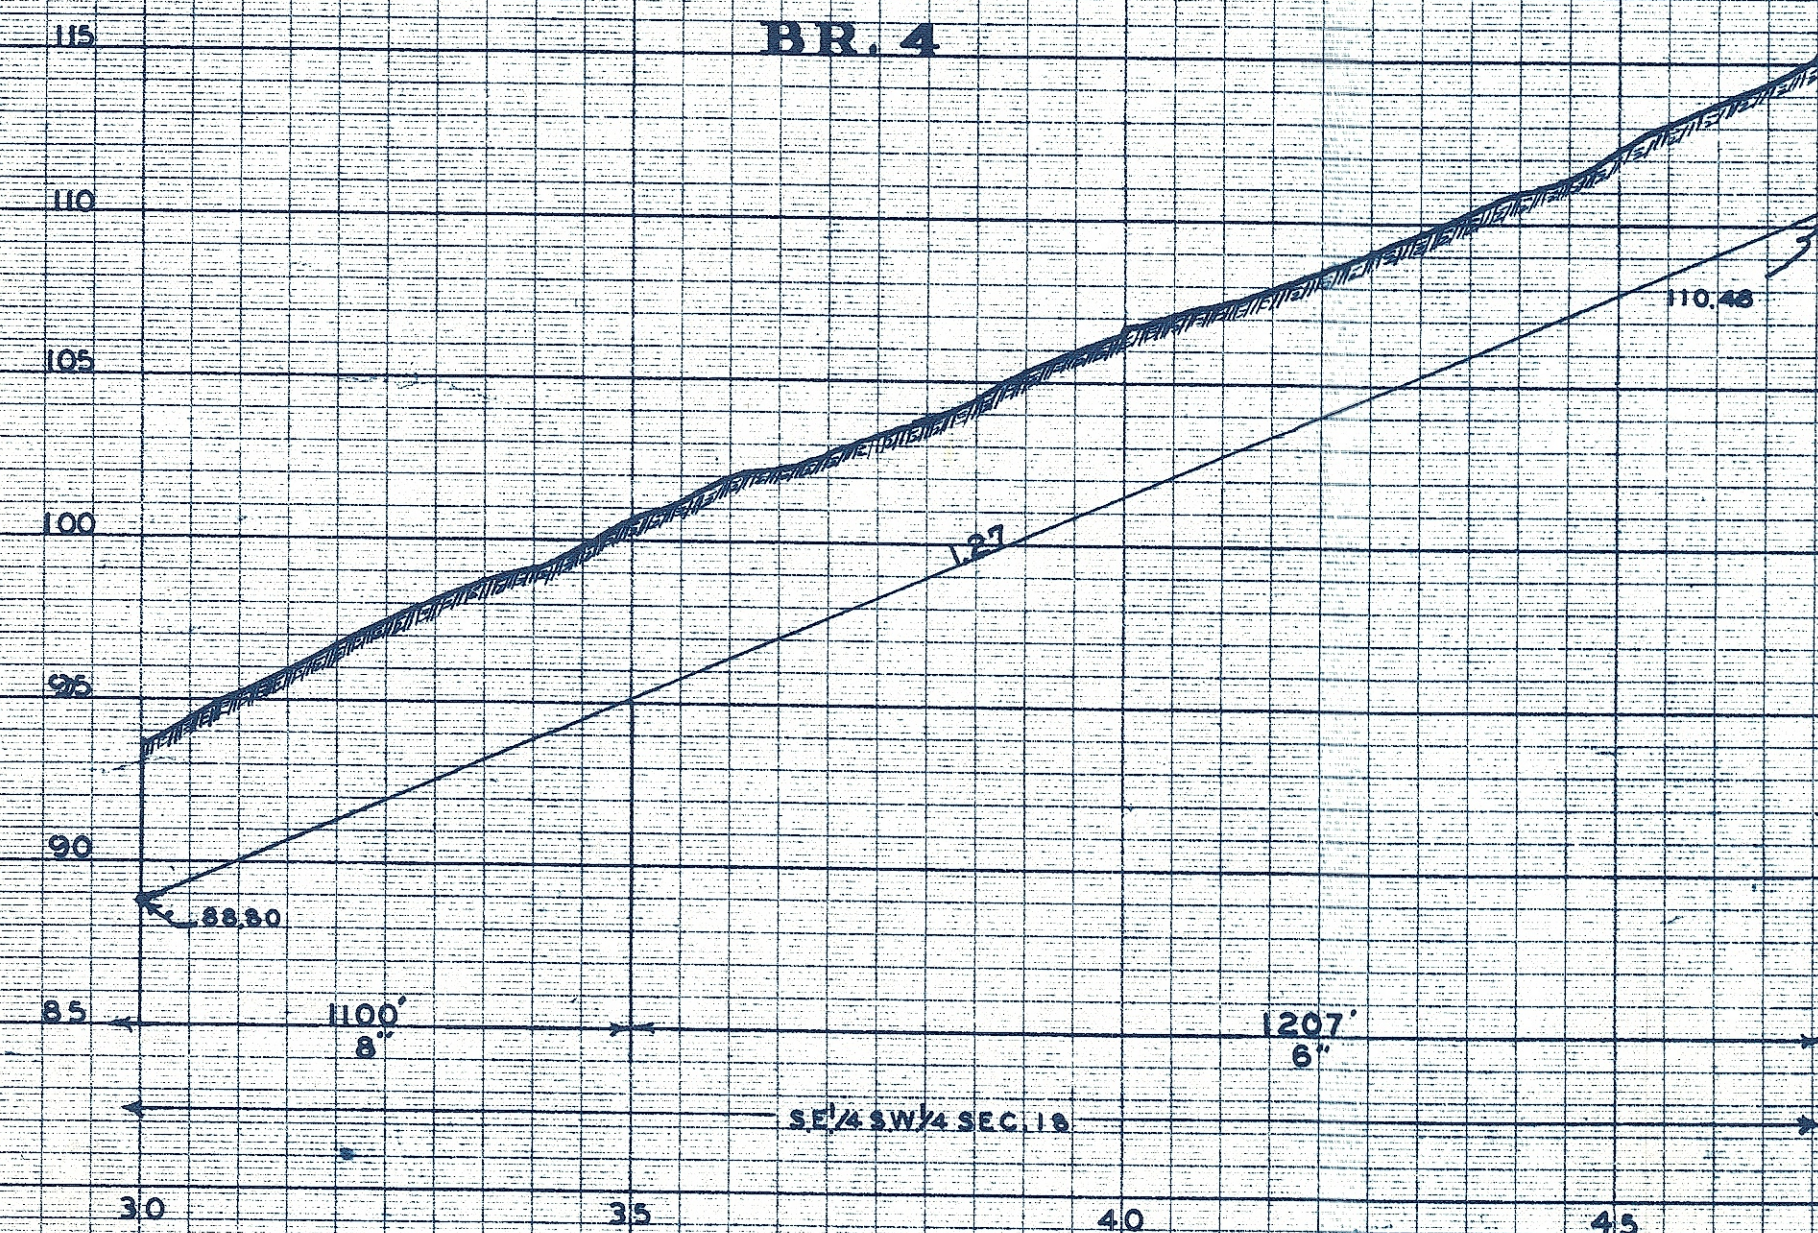

SHEET NO. 2

DD 68 SAC

DRAINAGE-DISTRICT-NO.68
EDEN TWP. SEC.12,13,14,15,22,23,24
DELAWARE TWP. SEC. 7,18,19
SAC COUNTY
JULY, 1918

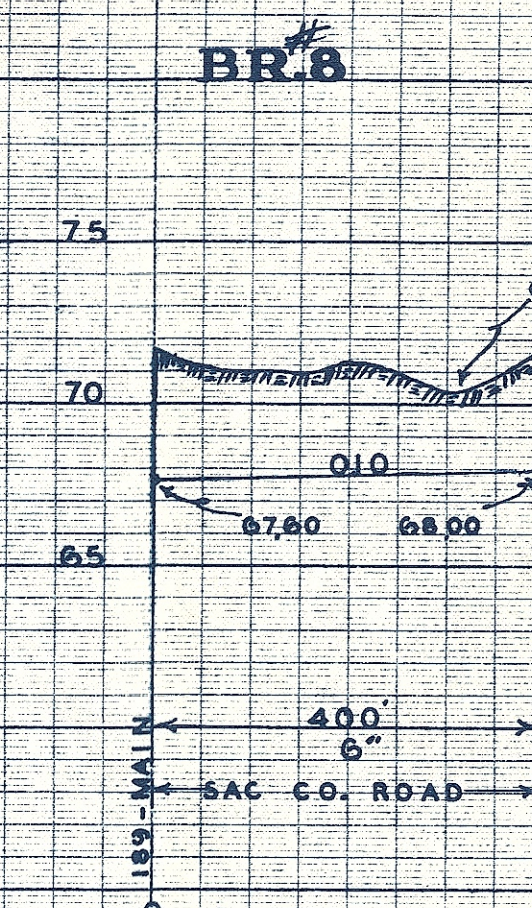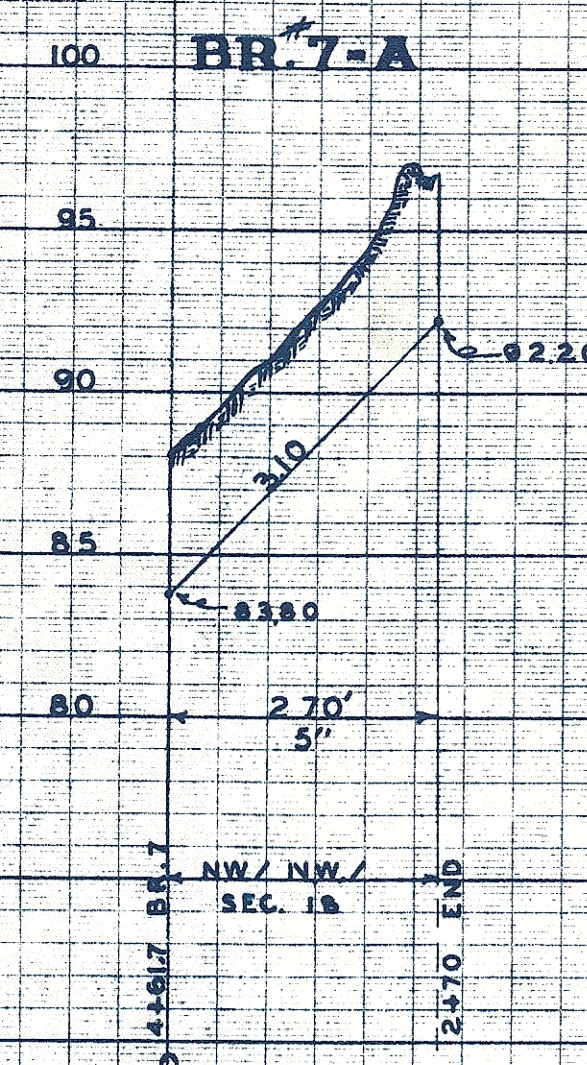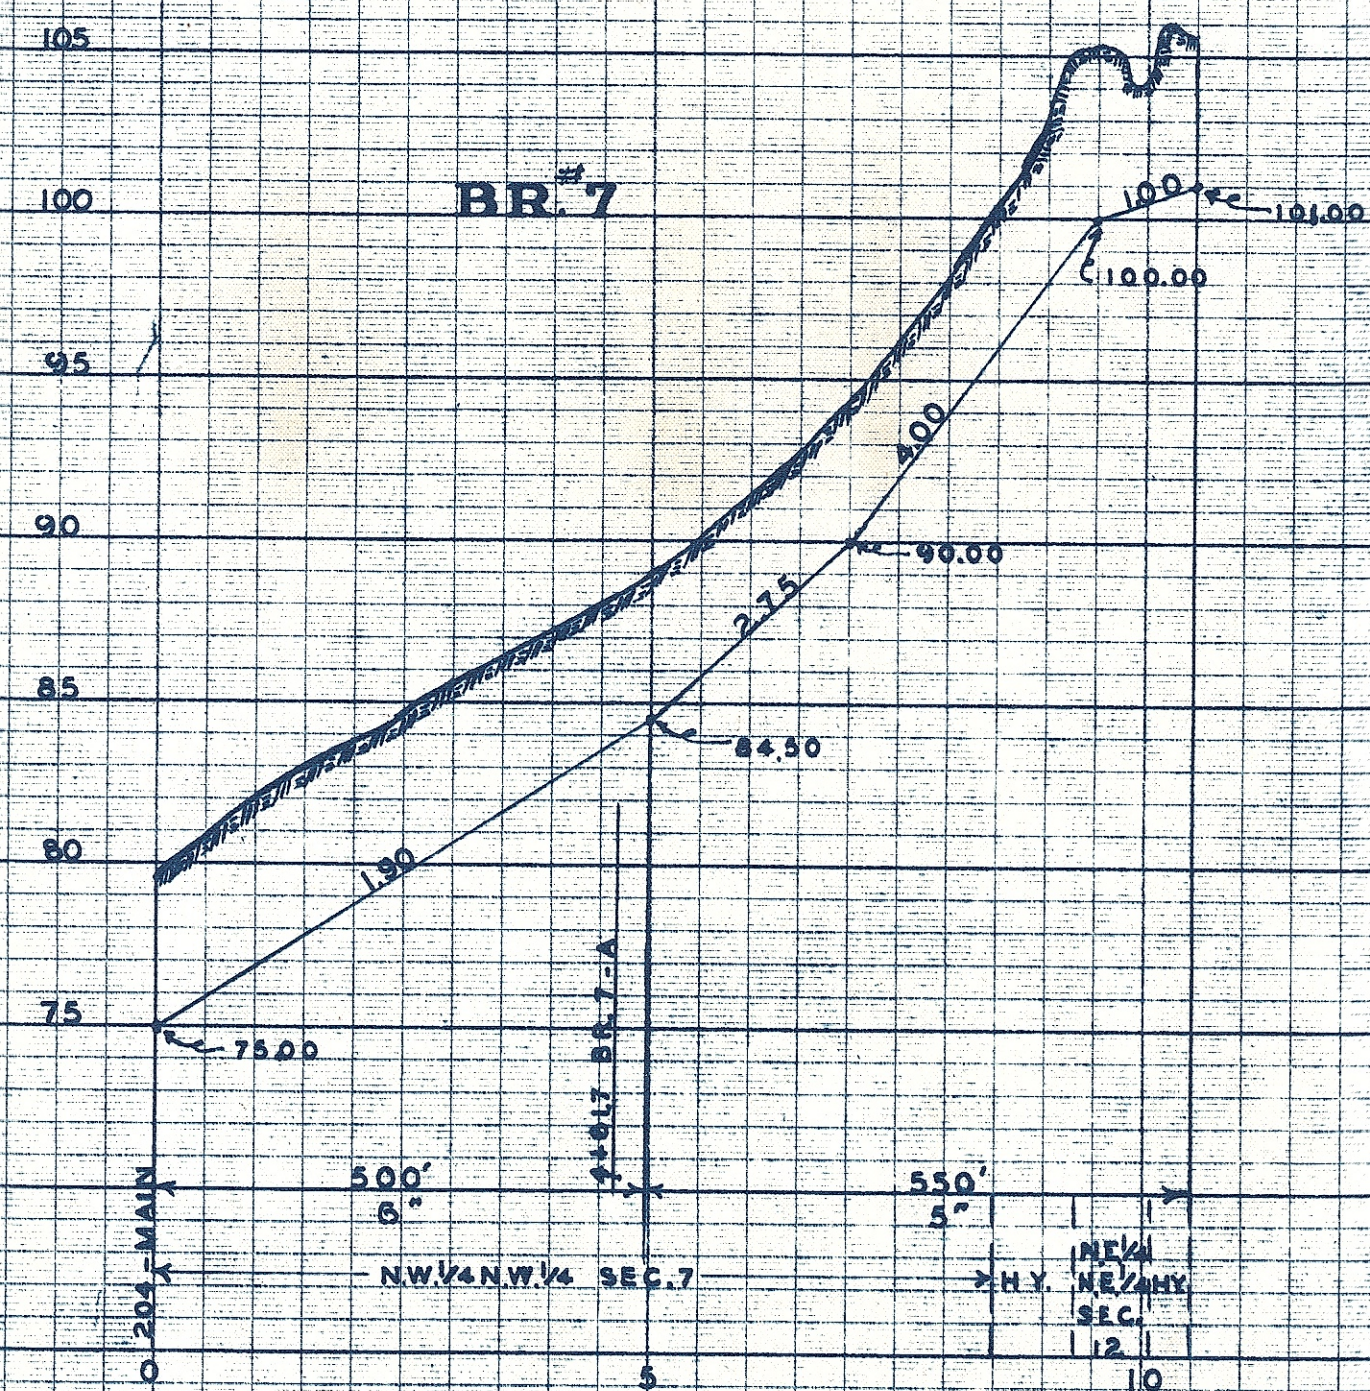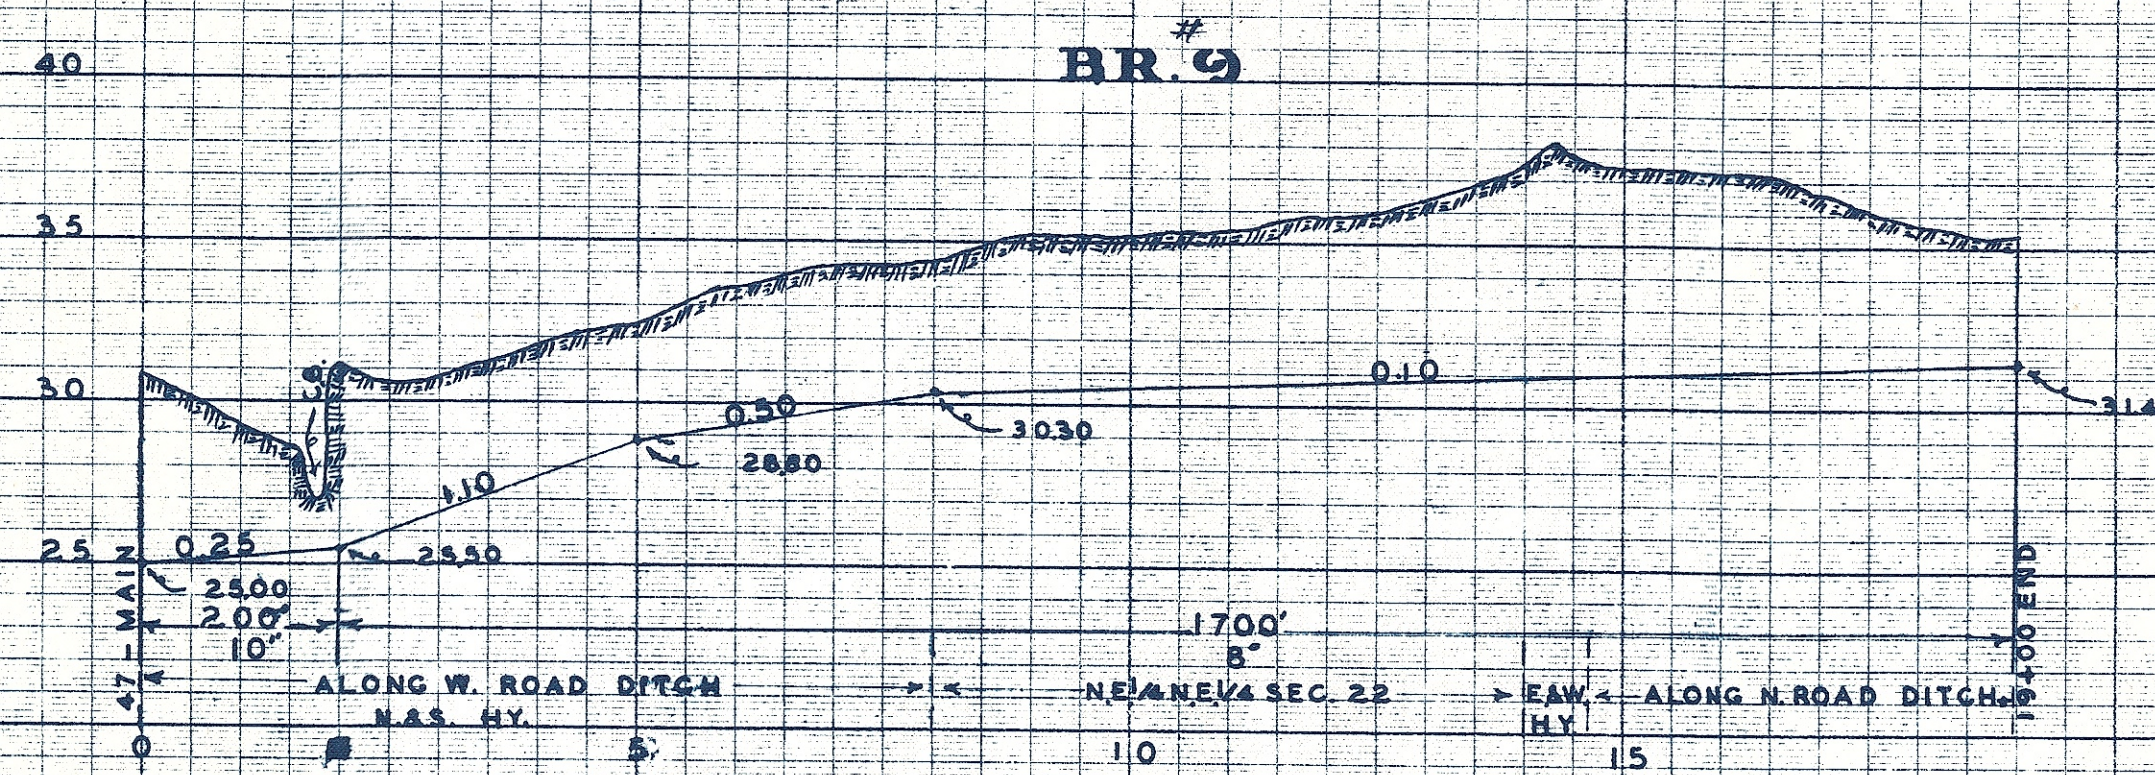

SHEET NO. 3