



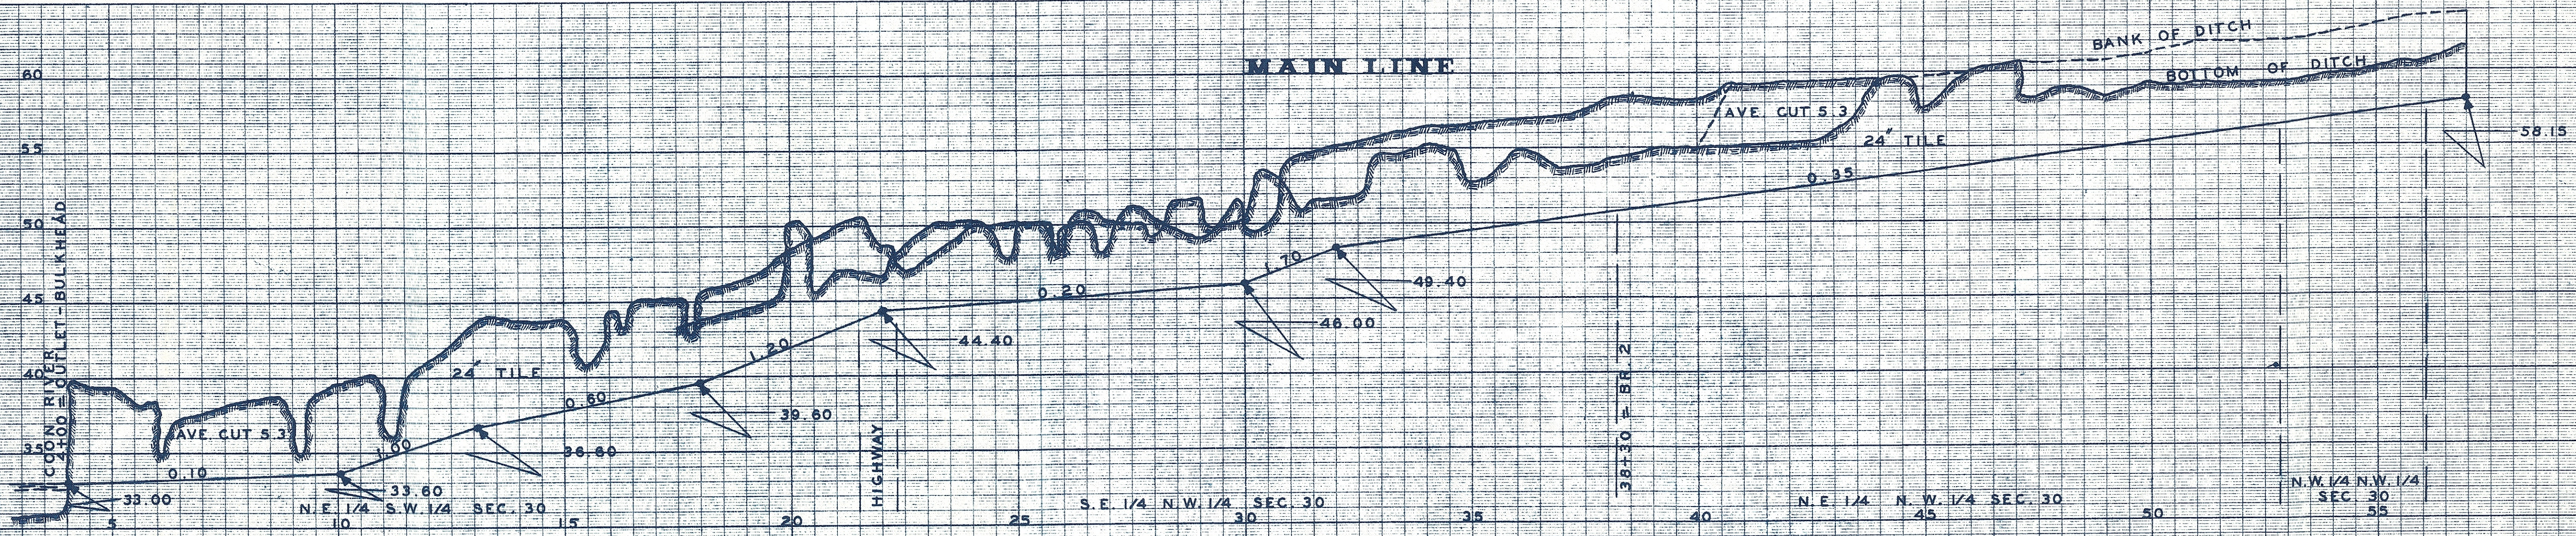

PROFILE OF
SAC COUNTY DRAIN No. # 69
DOUGLAS & DELAWARE TWP.
SAC CITY IOWA
APRIL 1918

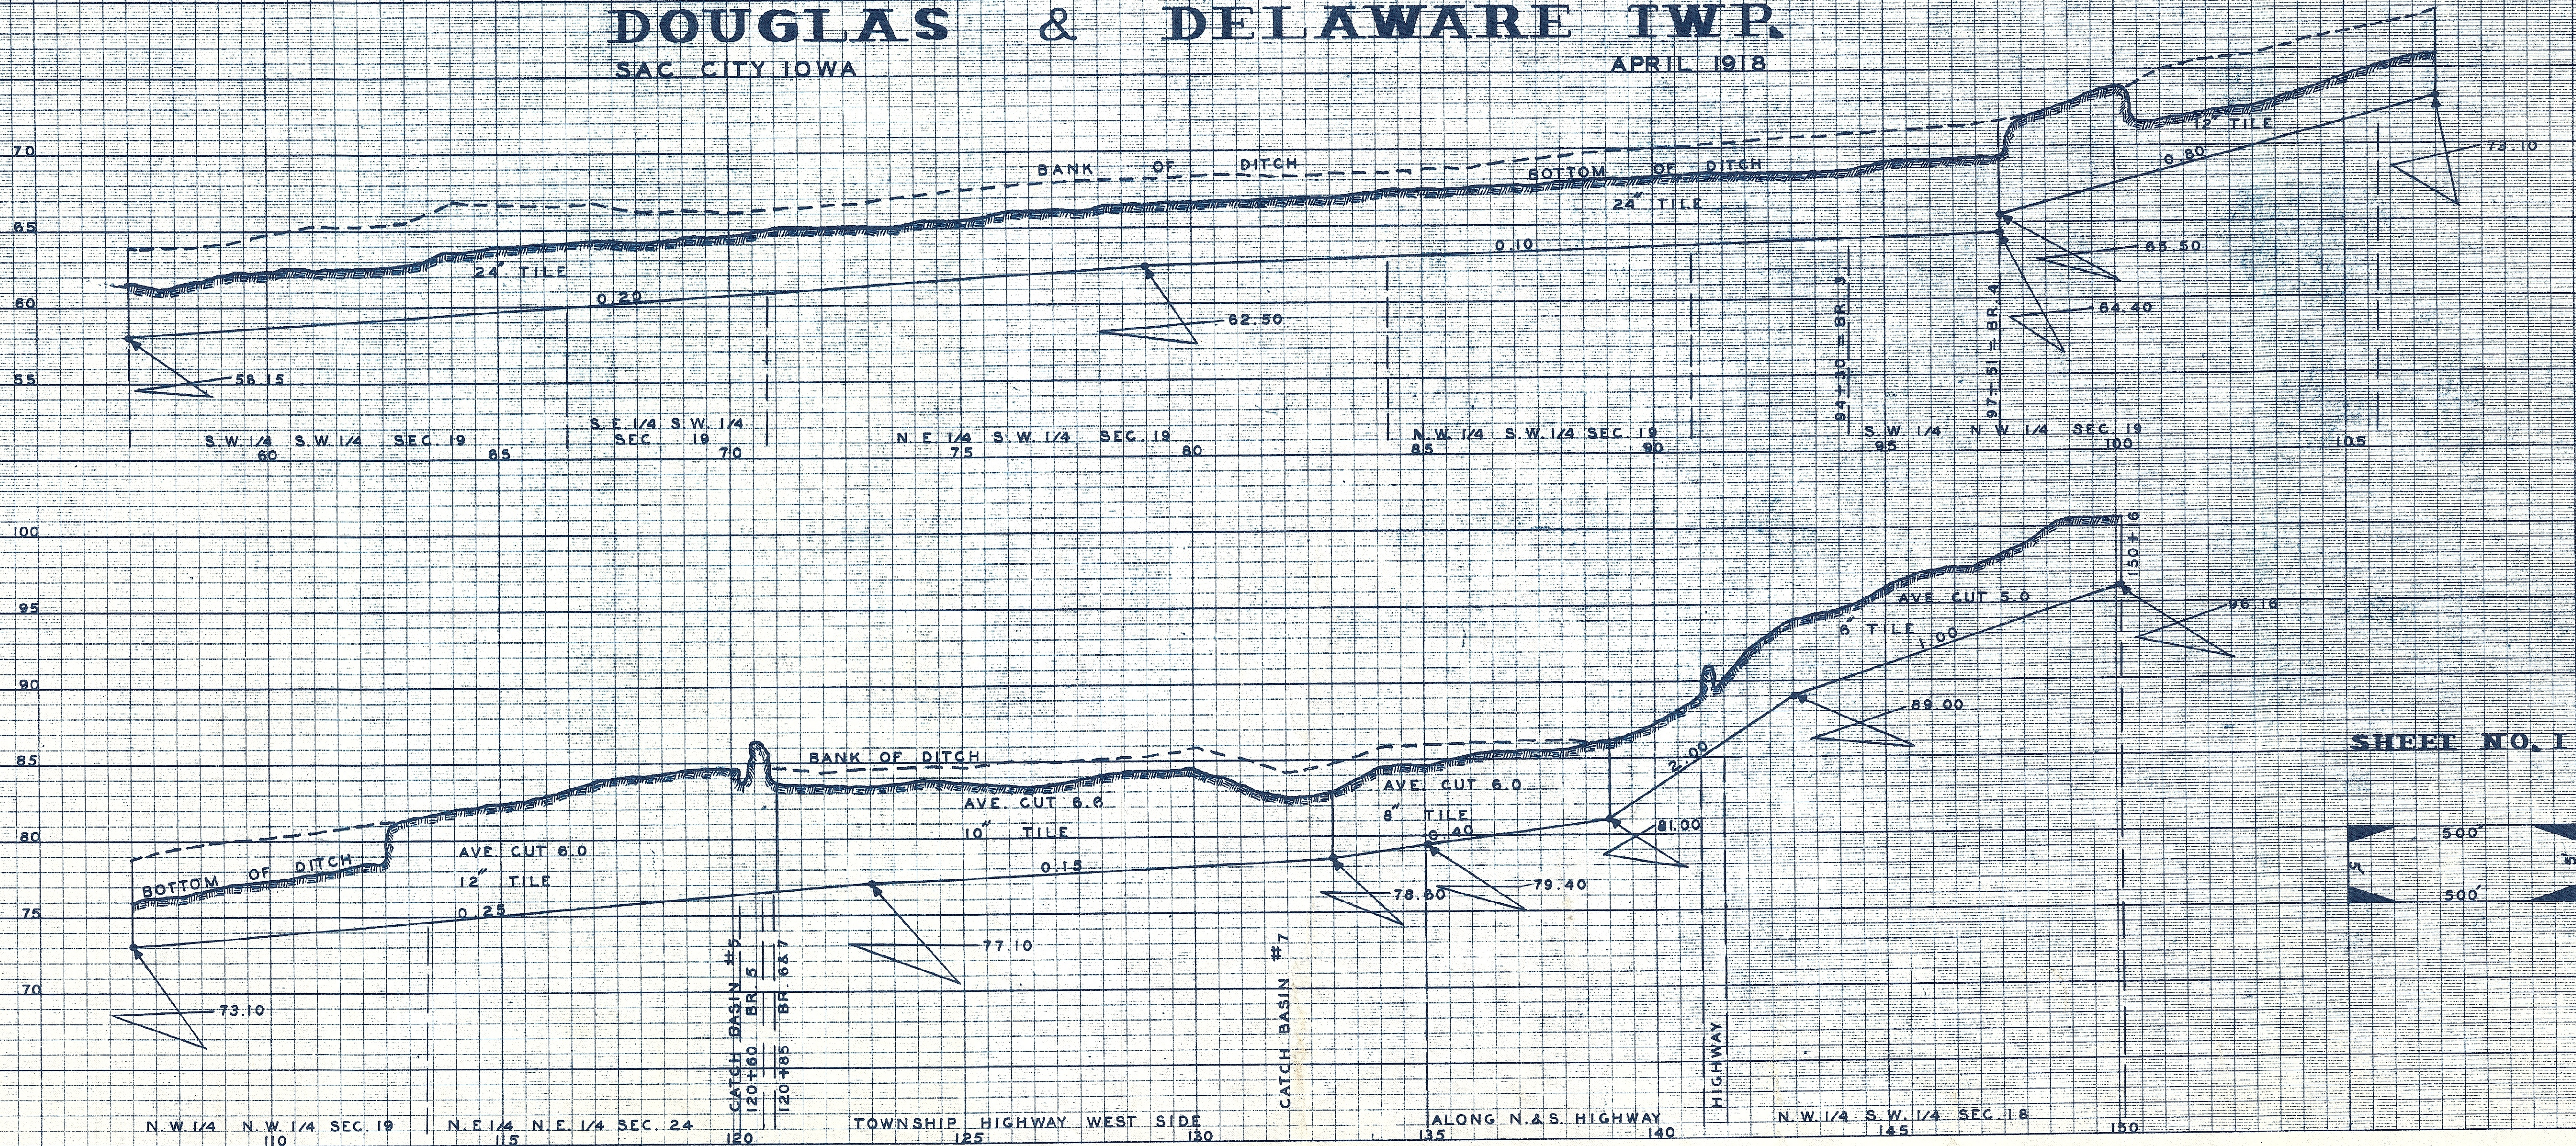

SHEET NO. 1

