

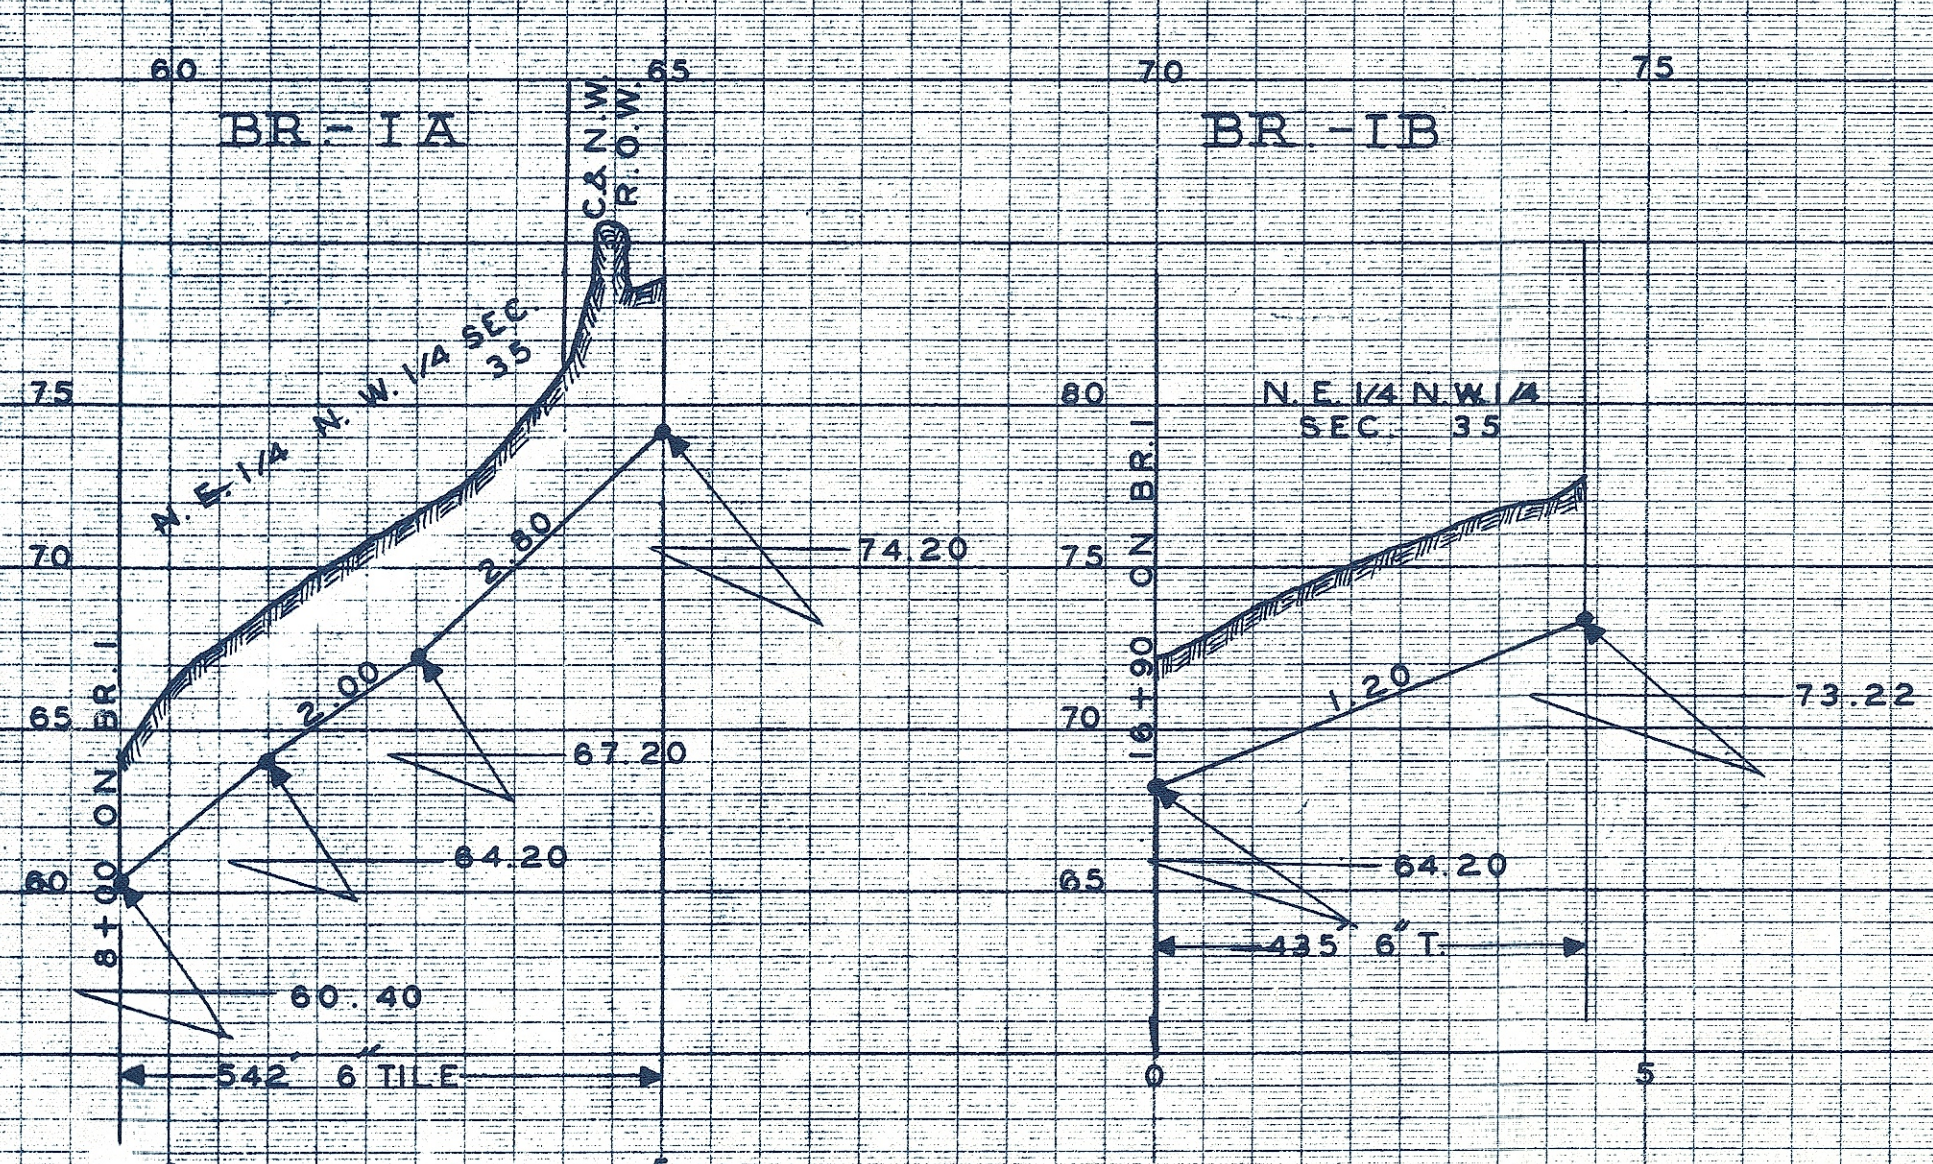
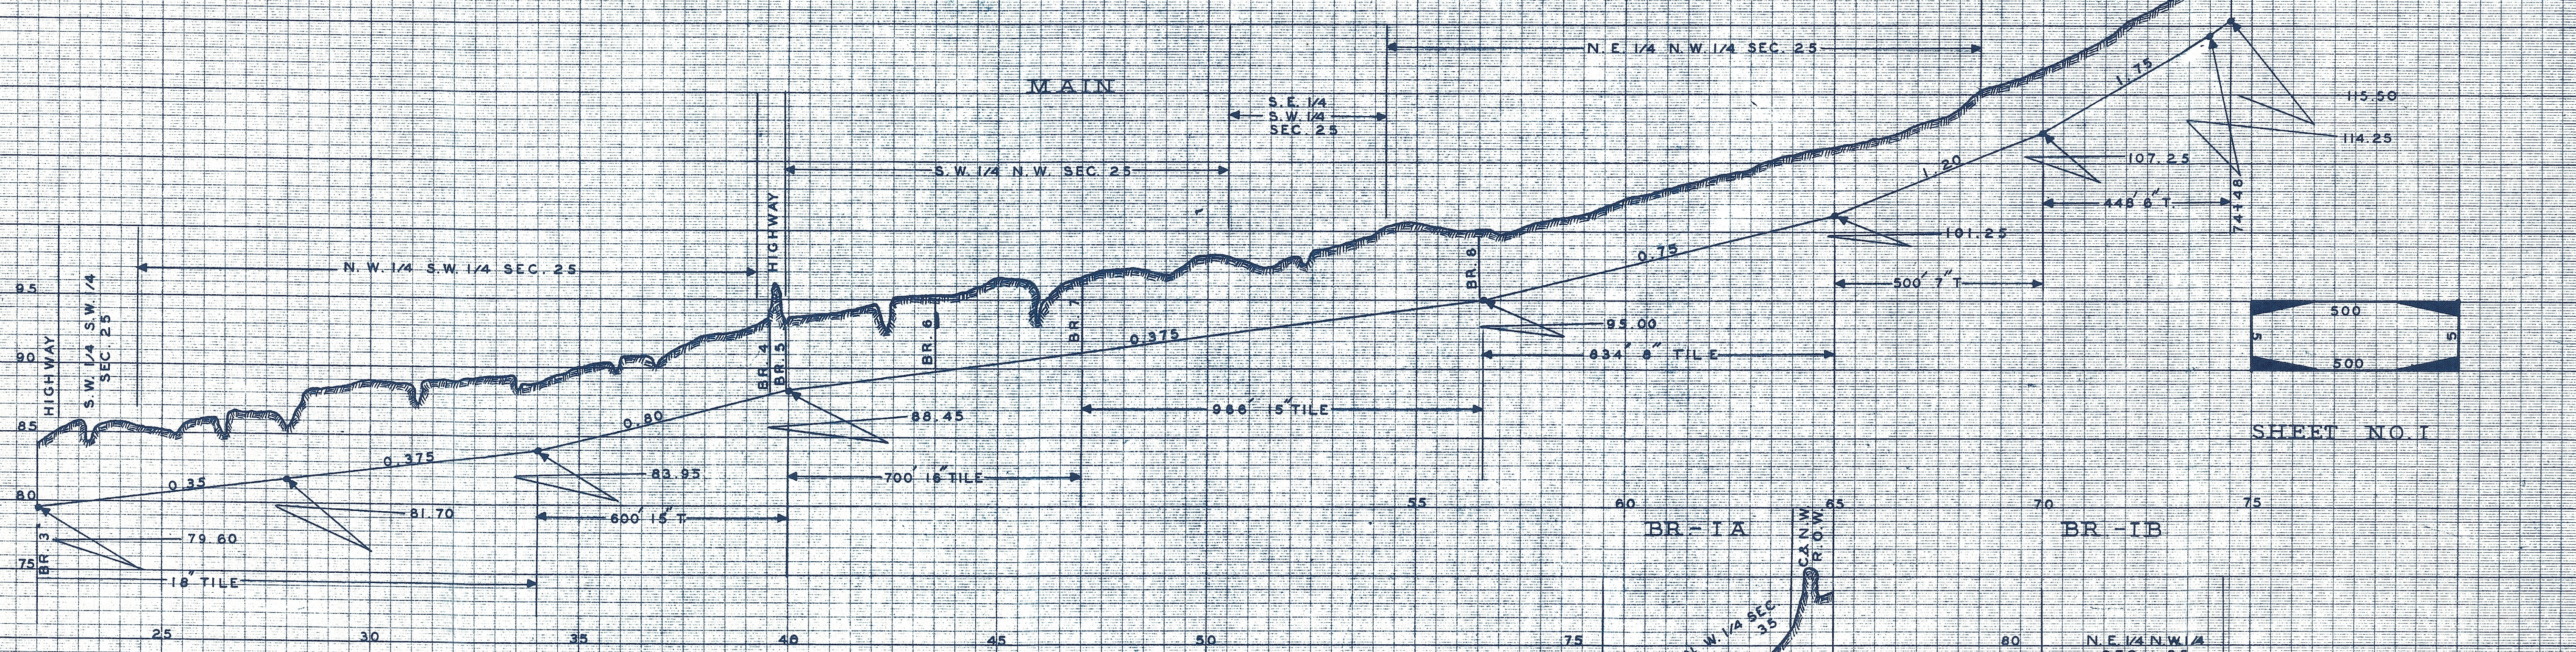


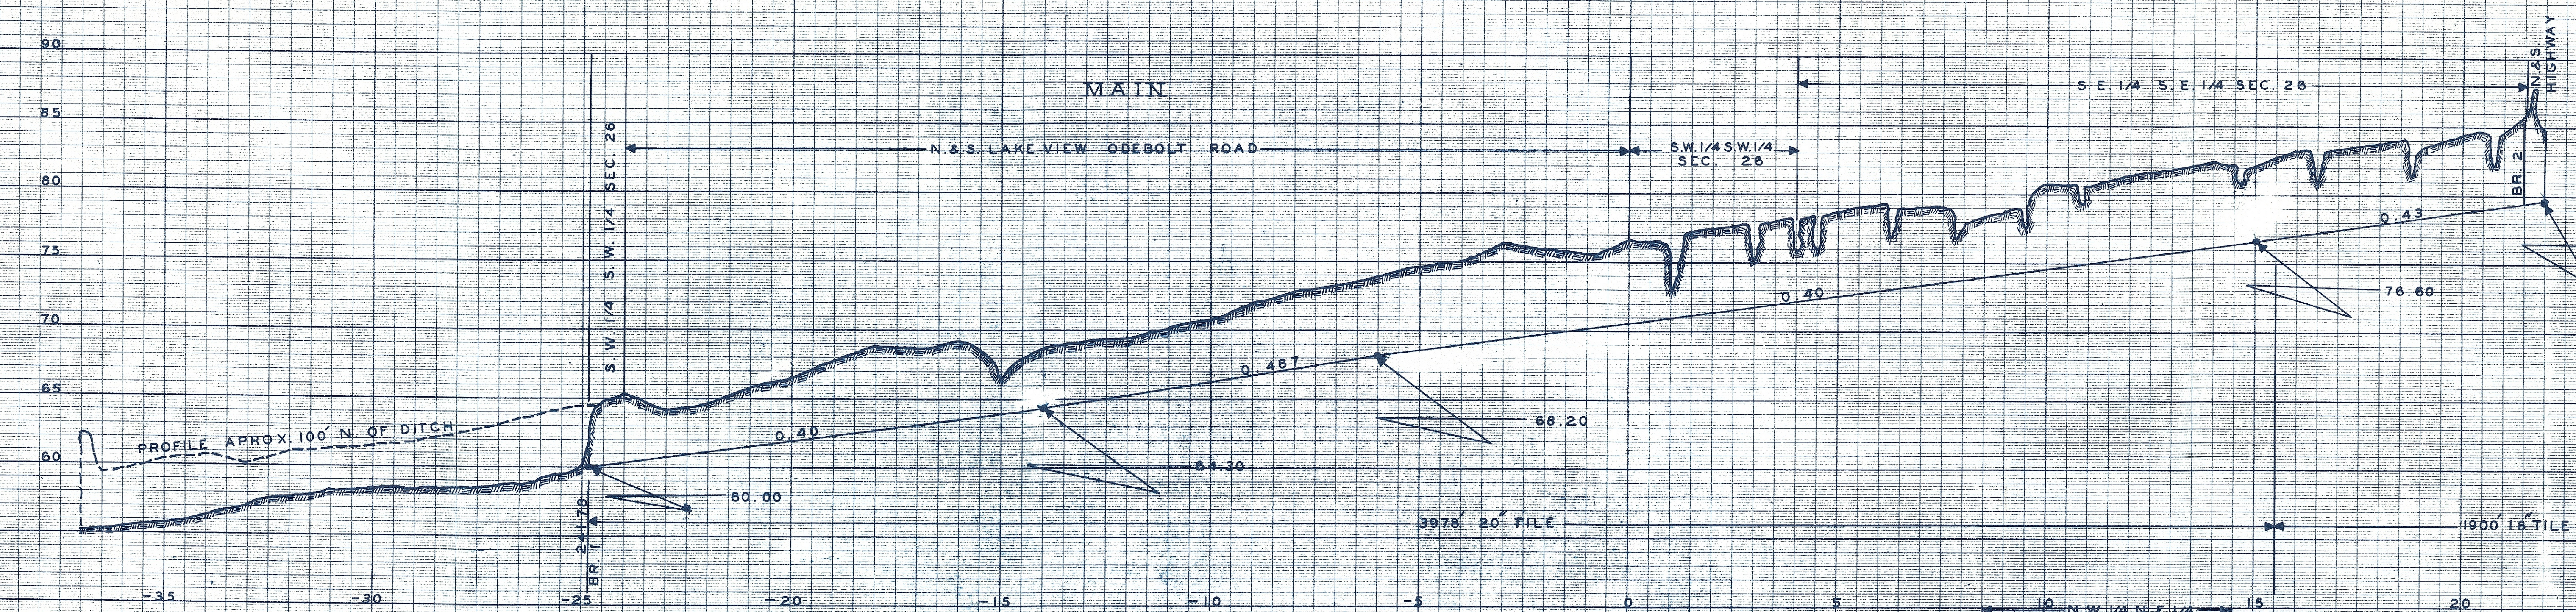

PROFILE OF DISTRICT NO. 75
RICHLAND TOWNSHIP
JULY, 22ND. 1920

SHEET NO. 1

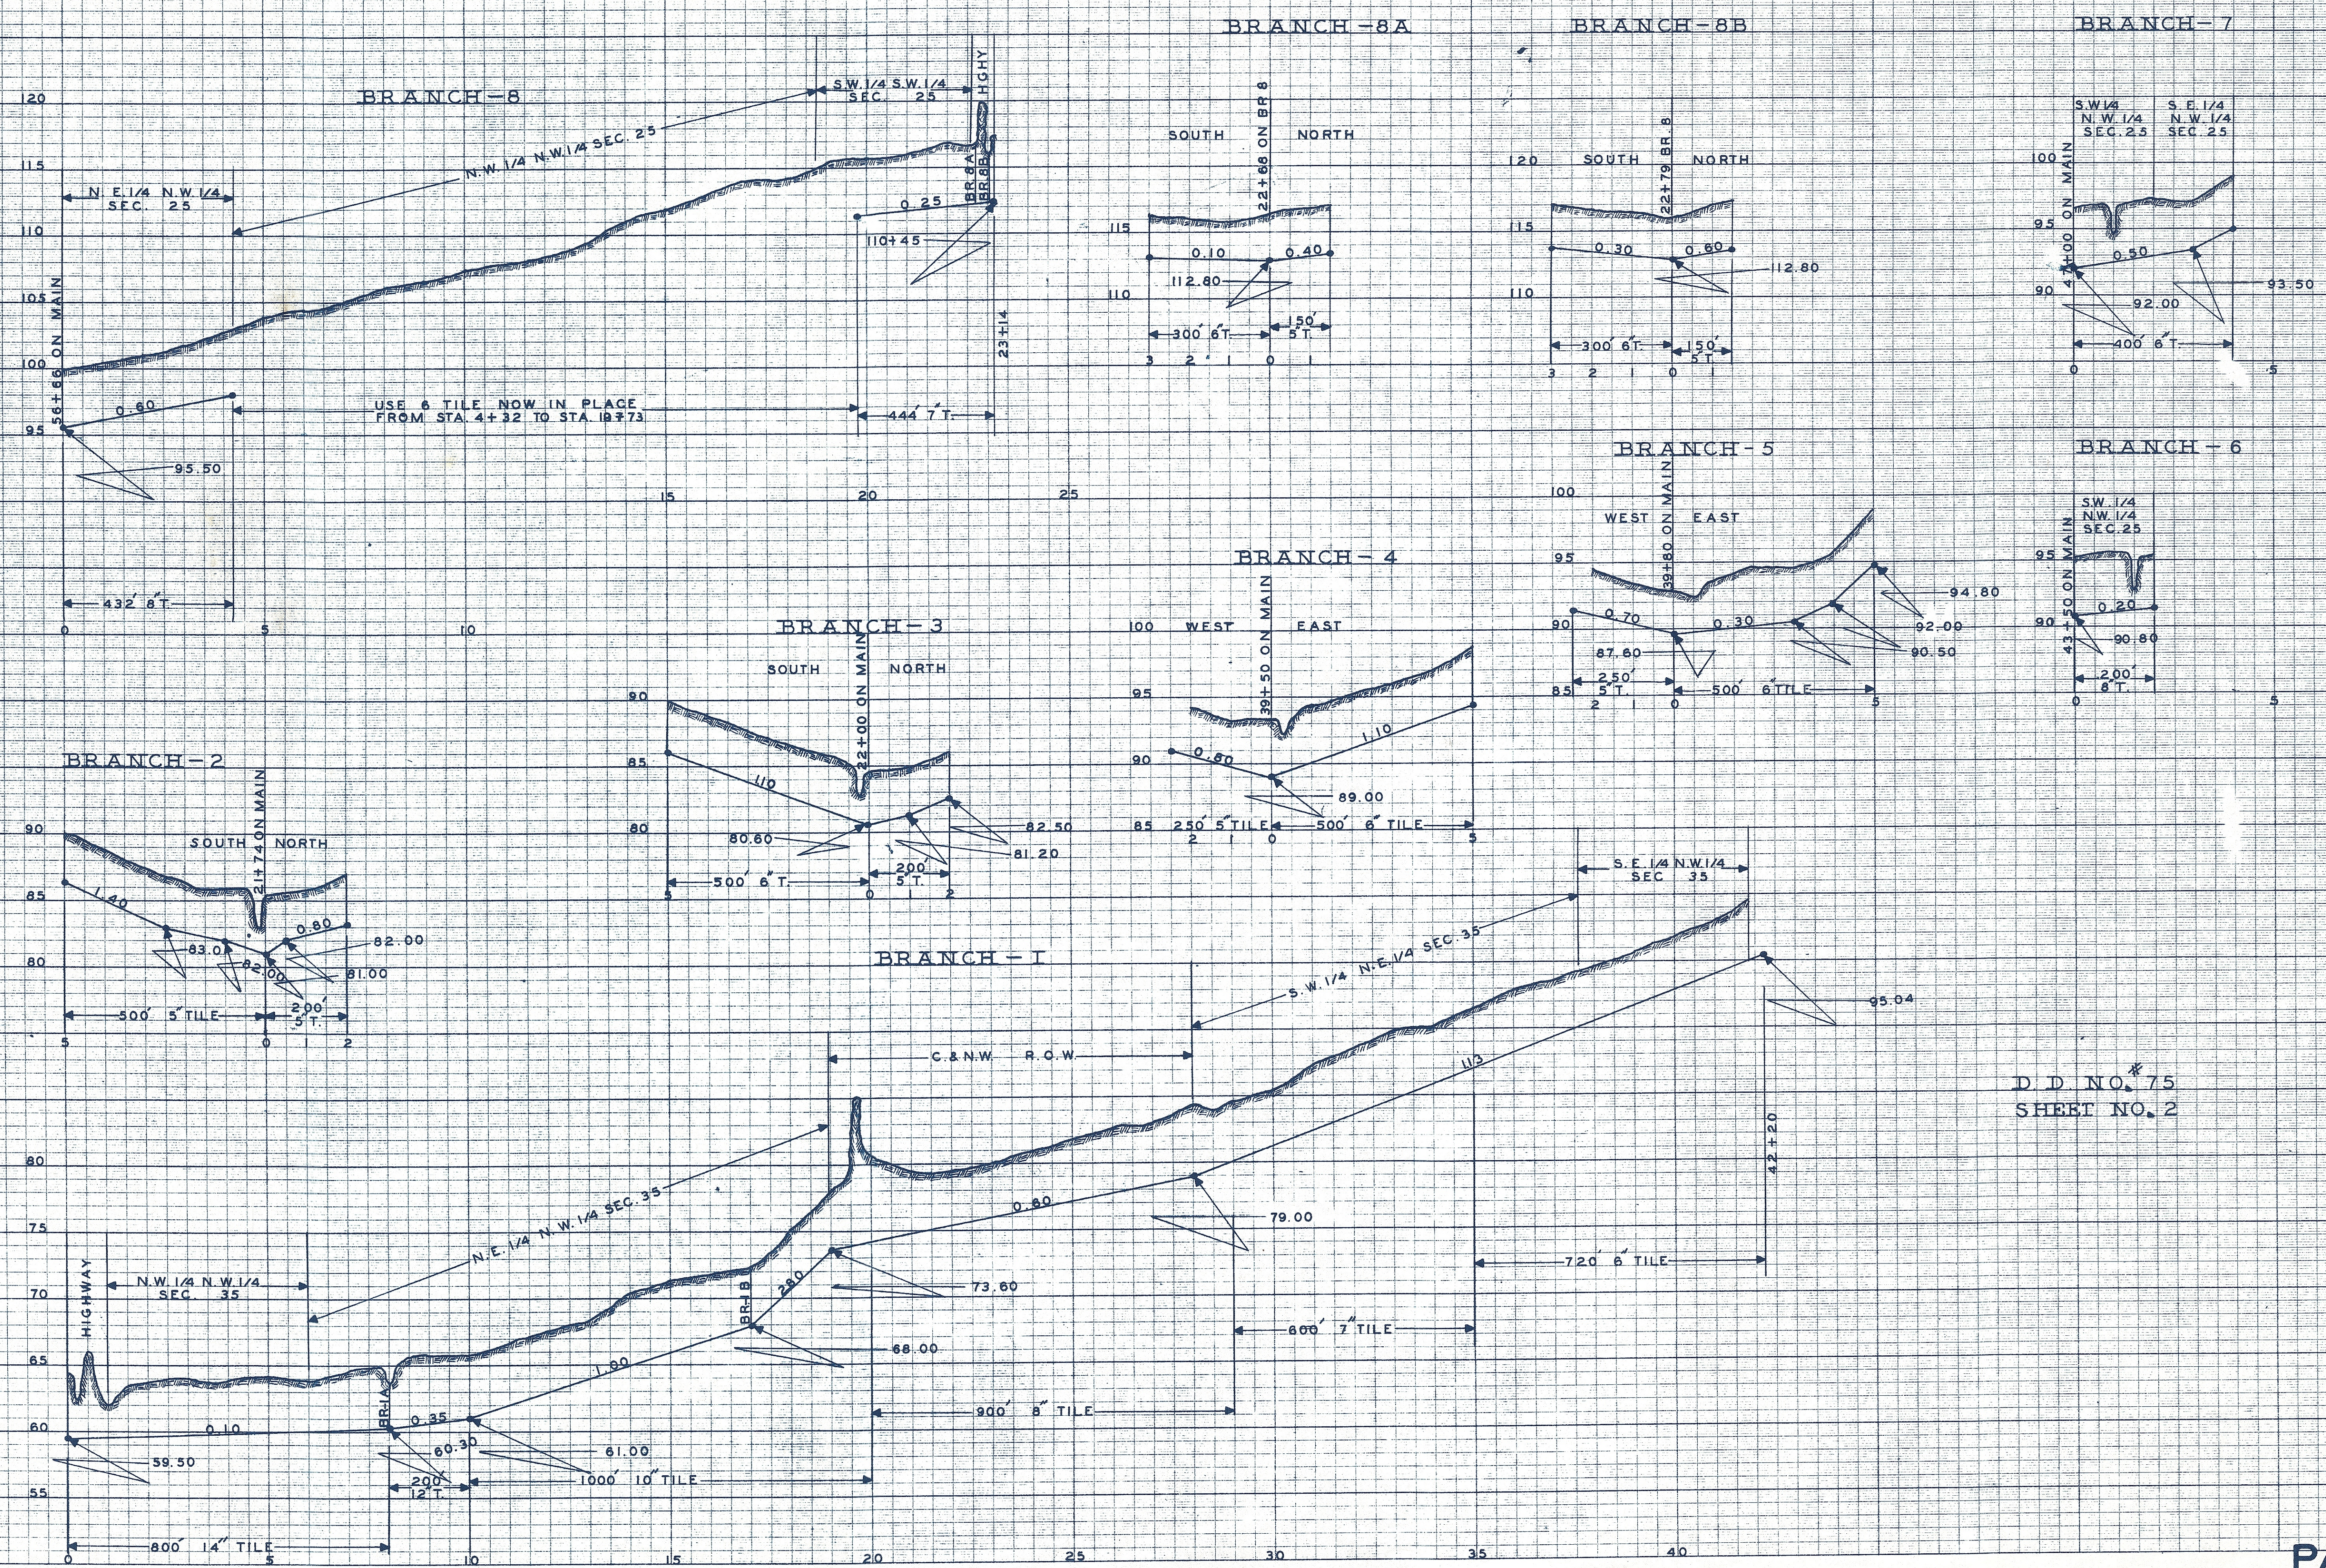

D.D. NO. 75
SHEET NO. 2