
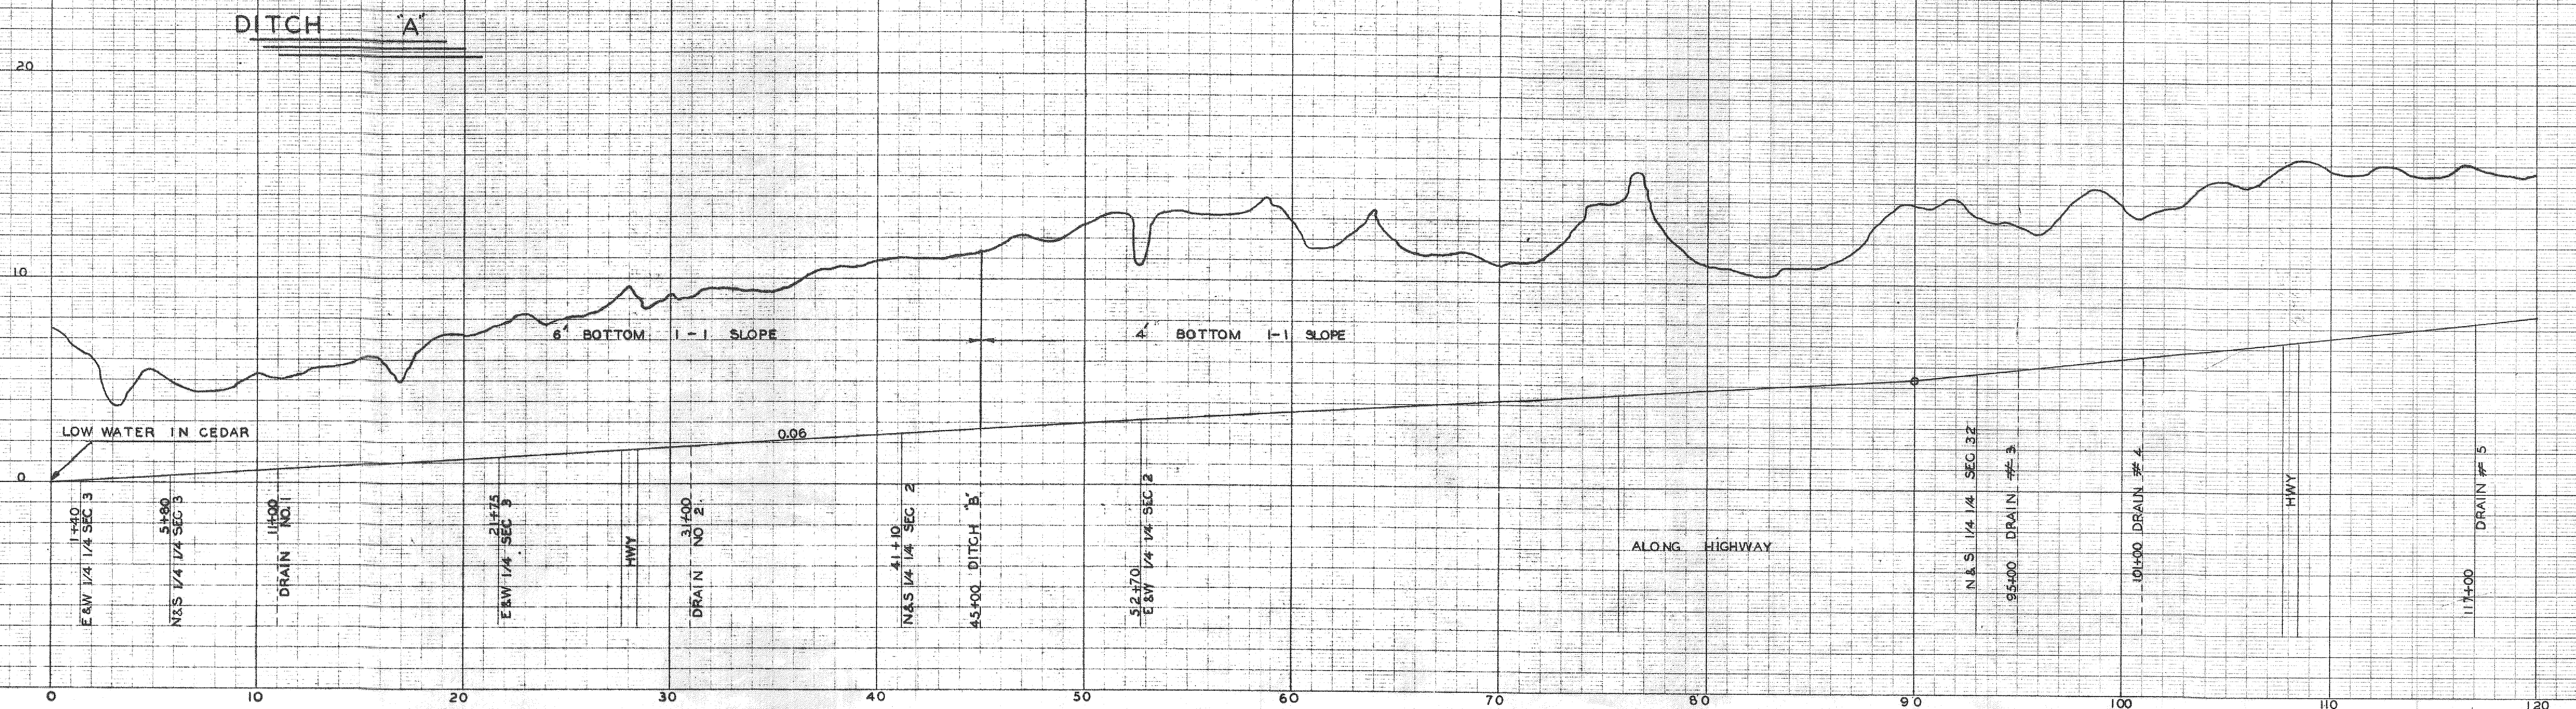


PROFILE of DRAINS

JOINT DRAINAGE DISTRICT

119 CALHOUN

20 SAC

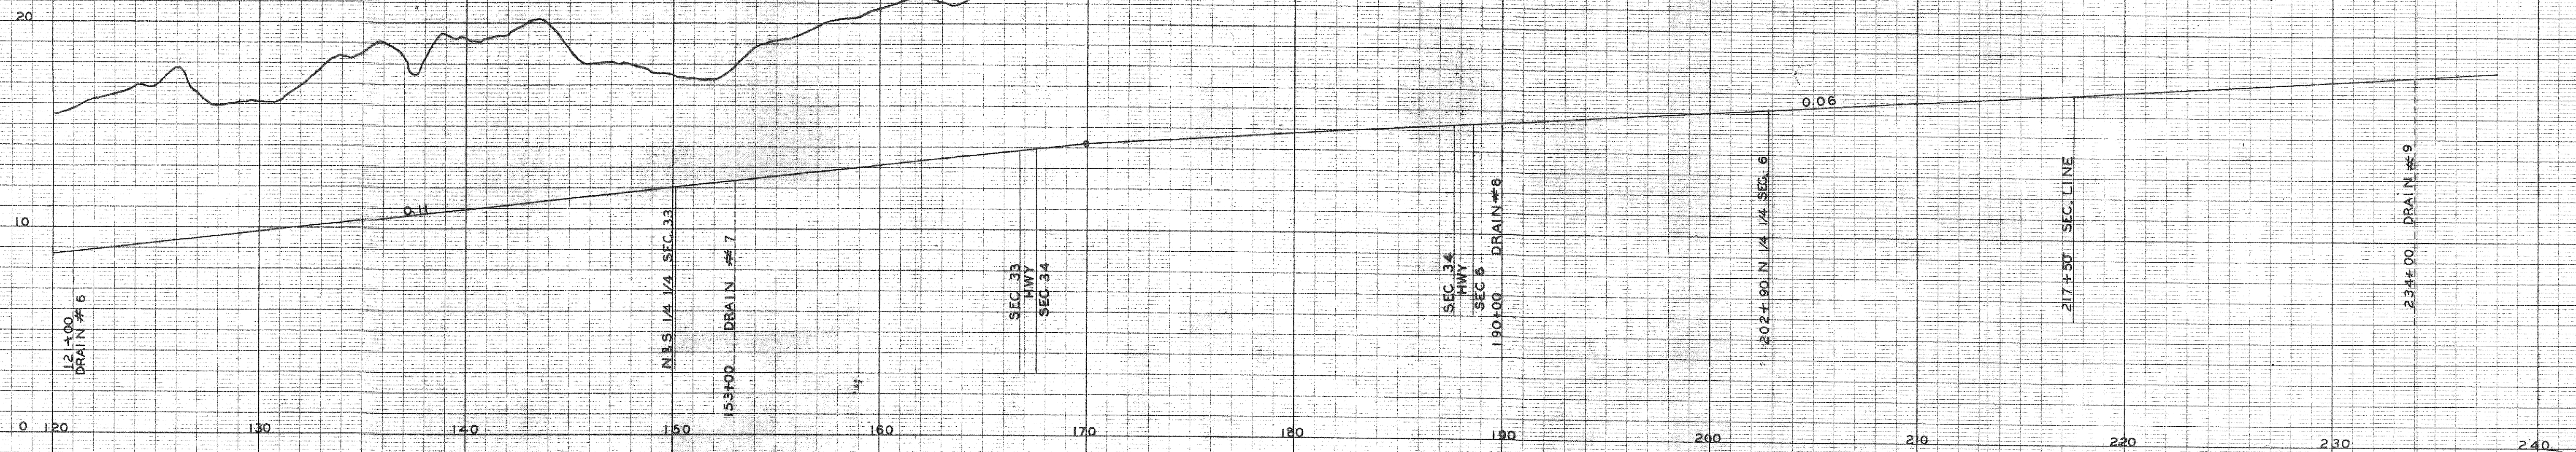

KEUFFEL & ESSER CO.
NEW YORK

TRADE STANDARD MARK
NEW YORK, N.Y.
PROFILE PLATE A 4 X 20
MADE IN U.S.A.

KEUFFEL & ESSER CO.
NEW YORK


TRADE STANDARD MARK
NEW YORK, N.Y.
PROFILE PLATE A 4 X 20
MADE IN U.S.A.

KEUFFEL & ESSER CO.
NEW YORK


PROFILES OF TILE DRAINS

ON


DREDGE DITCH "A"

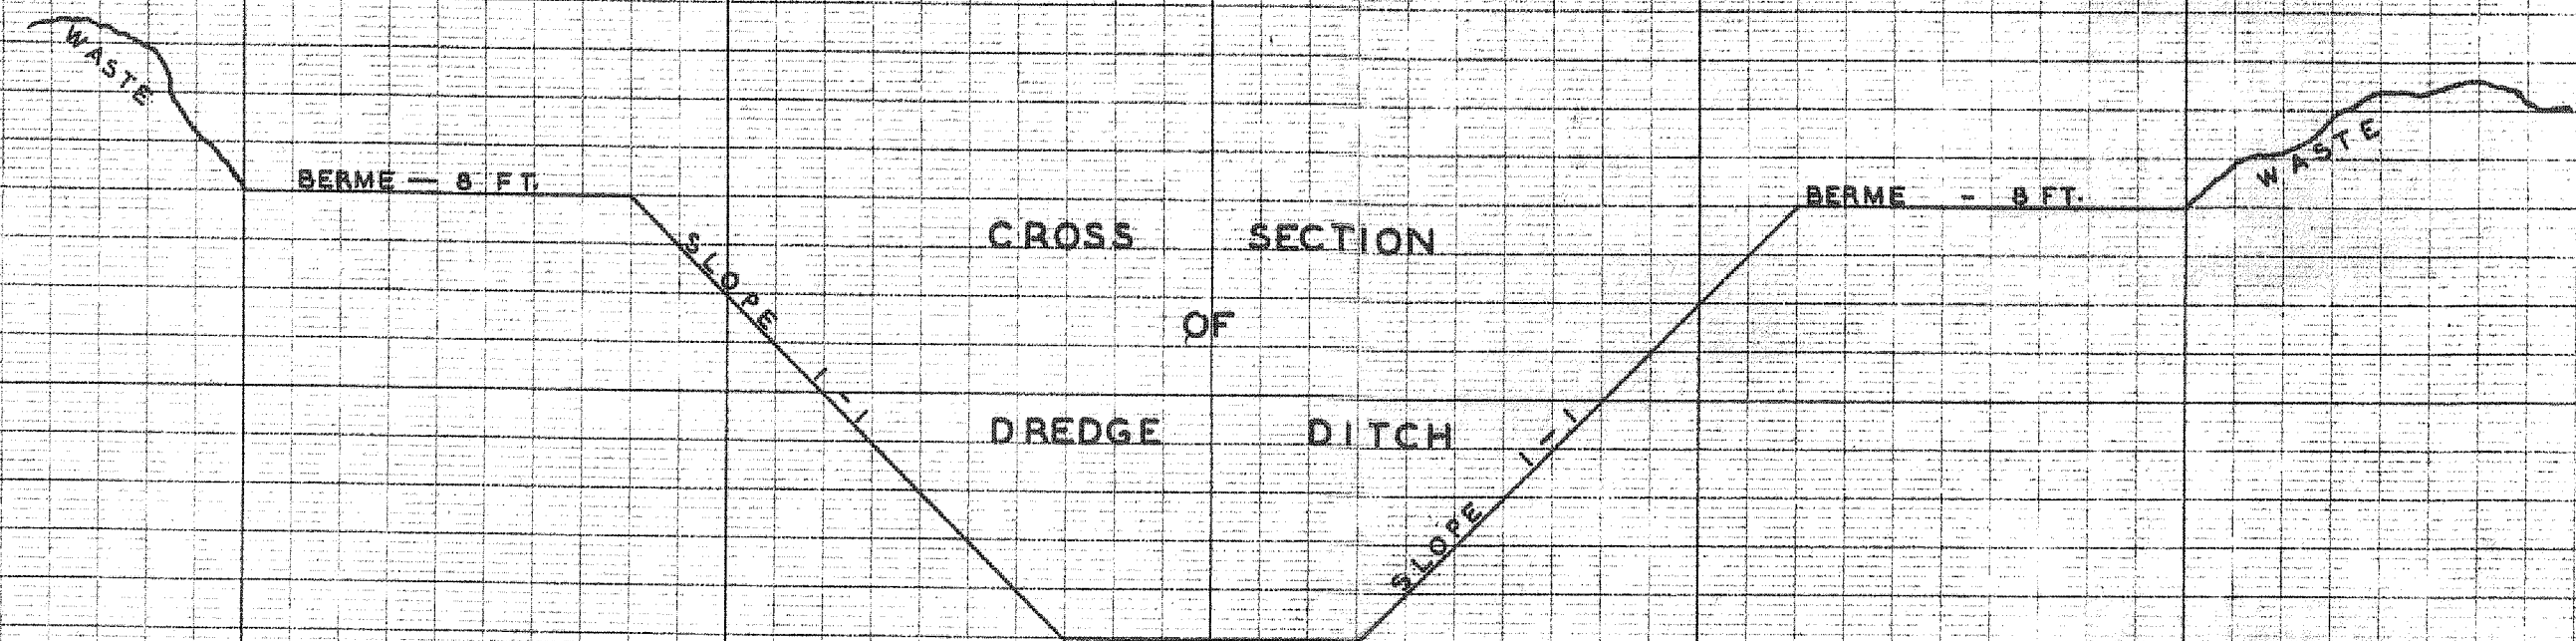

TILE DRAIN NO. 1

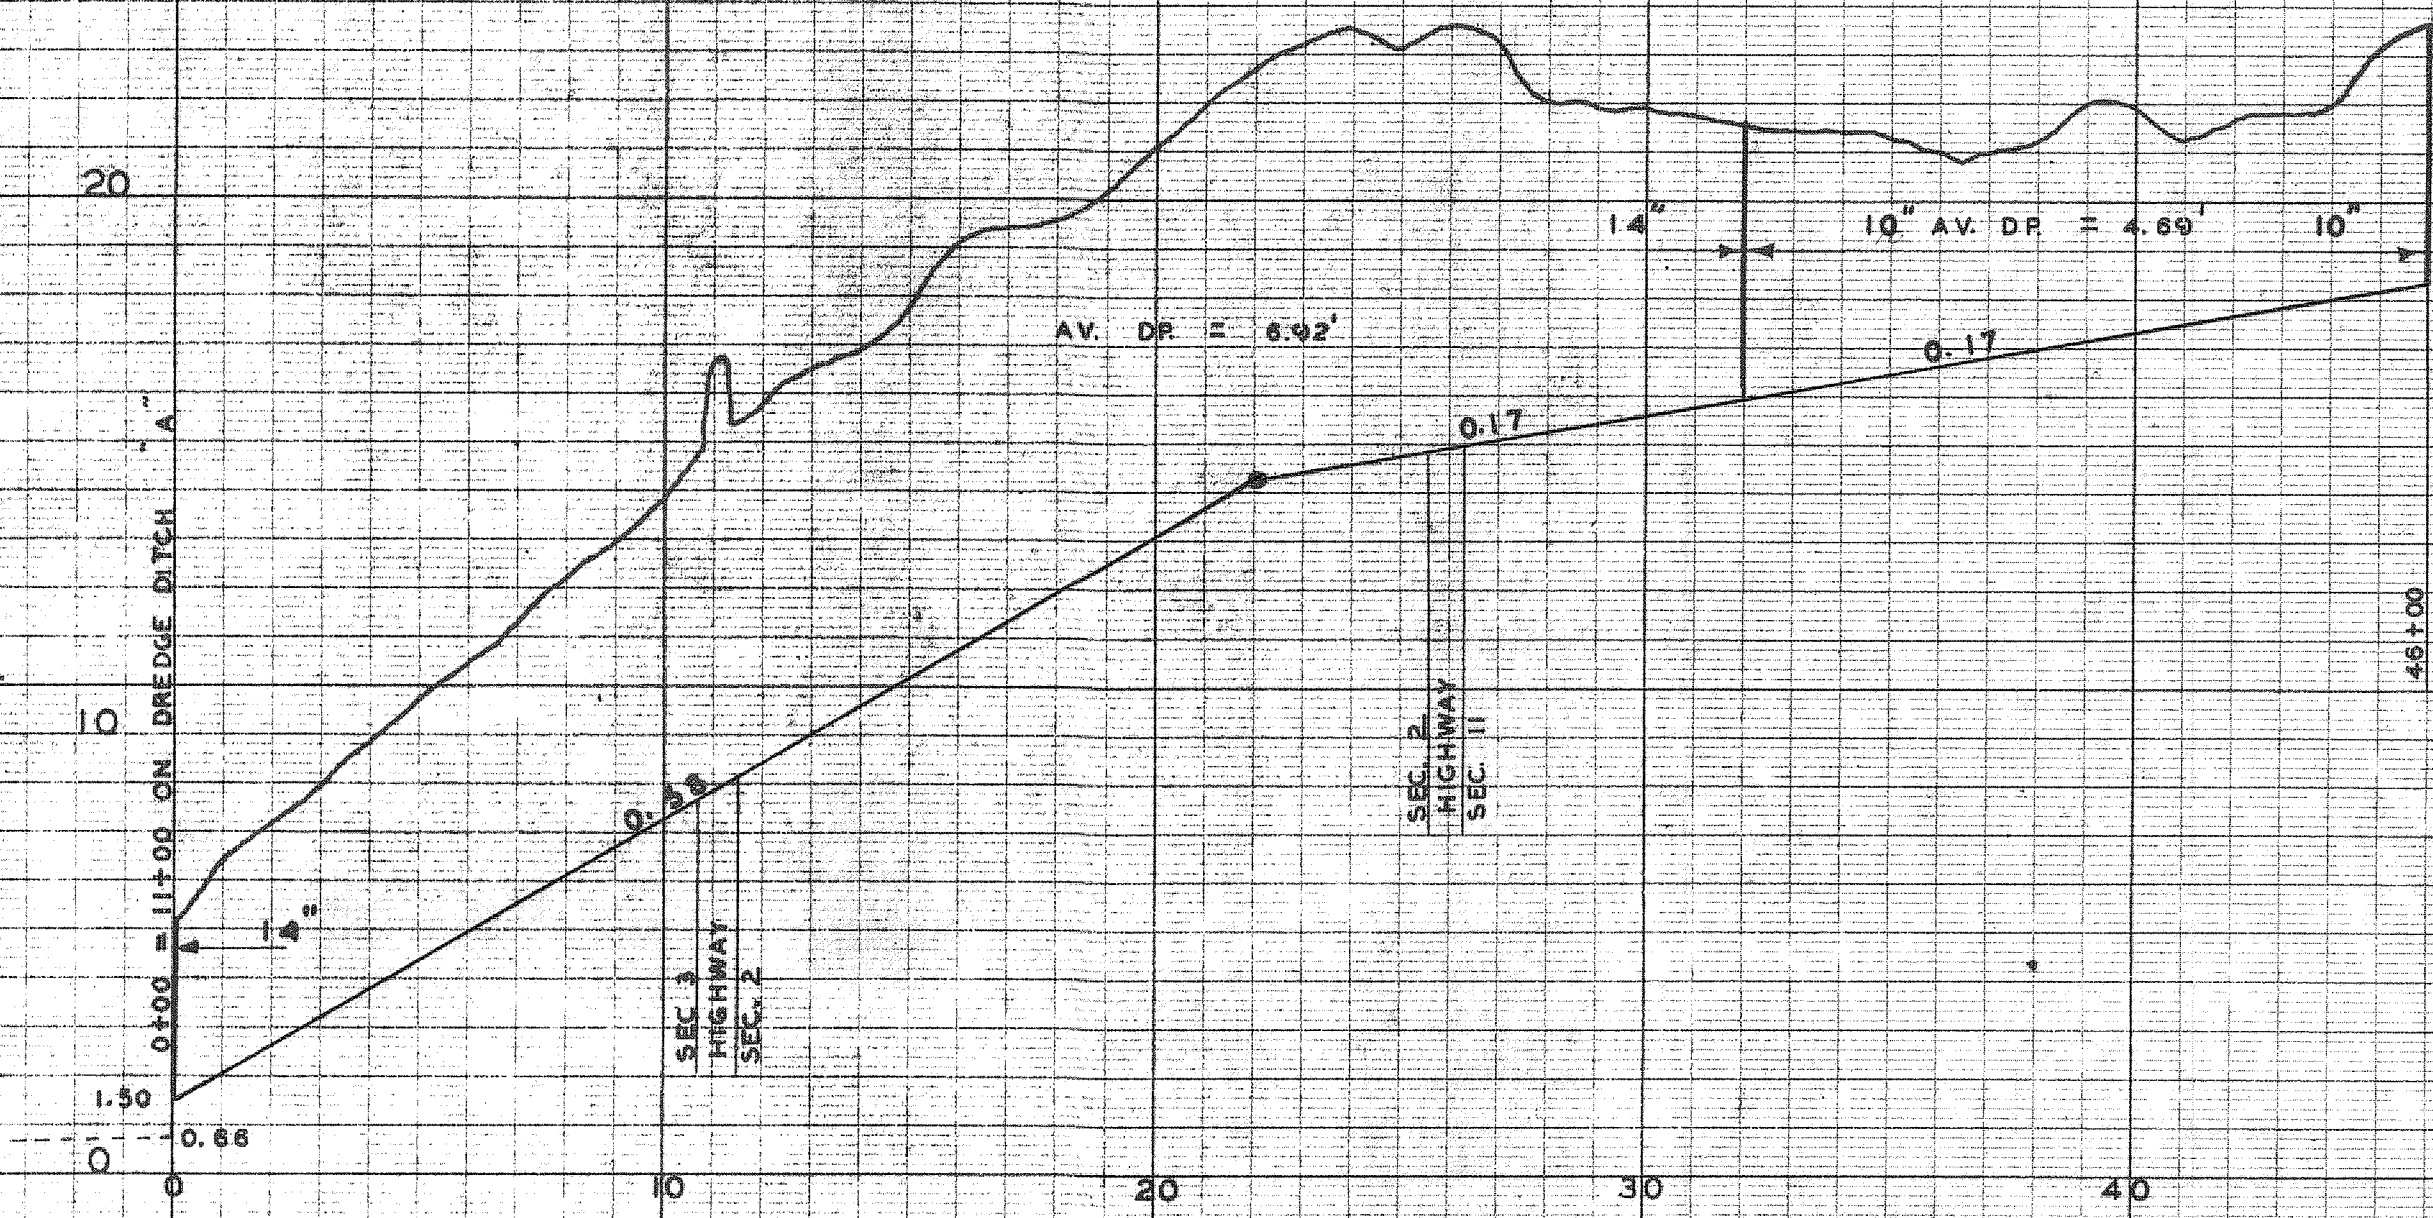


BRANCH "A" ON TILE DRAIN NO. 1

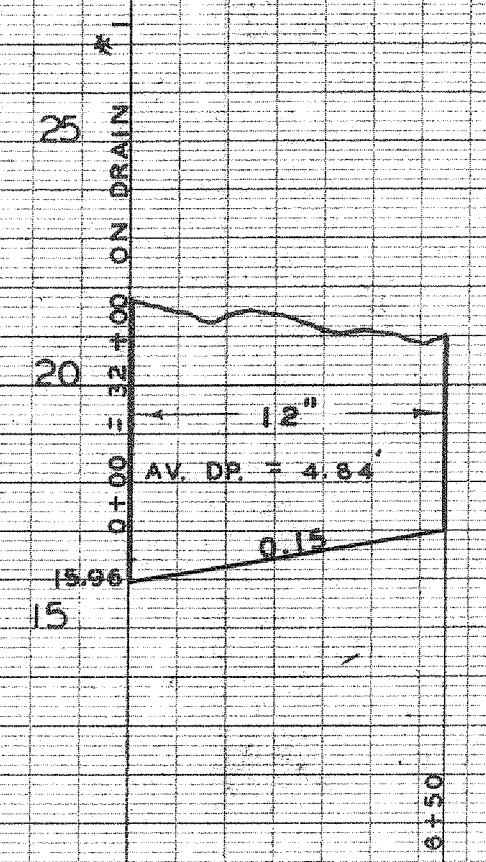


DRAINAGE DISTRICT NO. 20-119
SAC & CALHOUN CO.


TILE DRAIN NO. 2

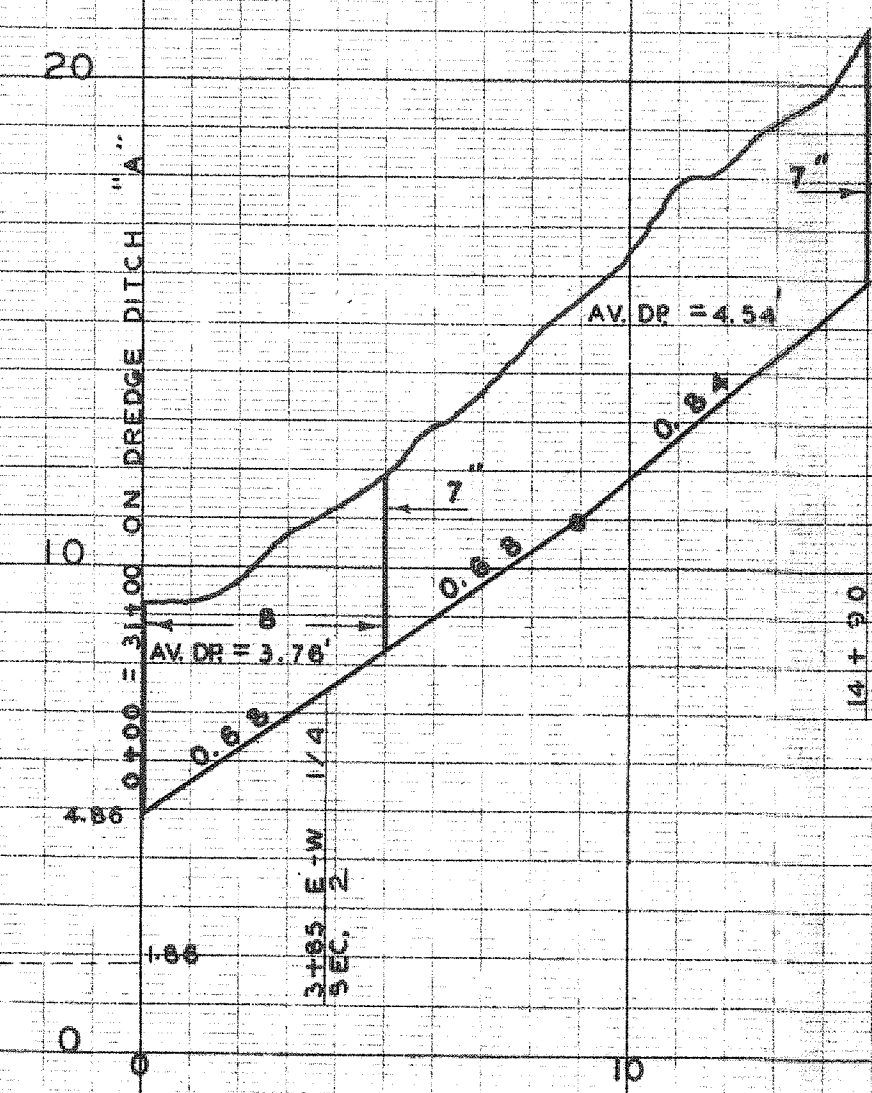


TILE DRAIN NO. 3

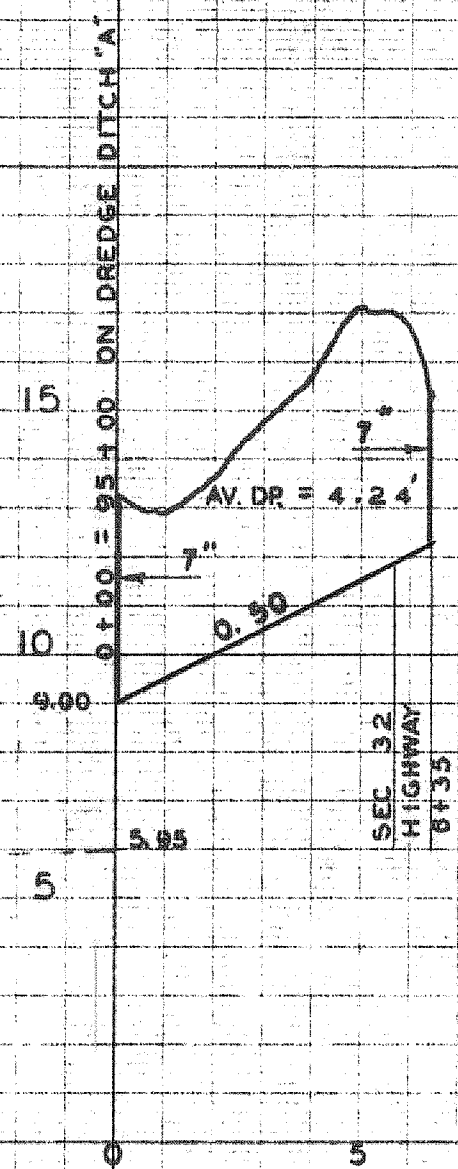


TILE DRAIN NO. 4

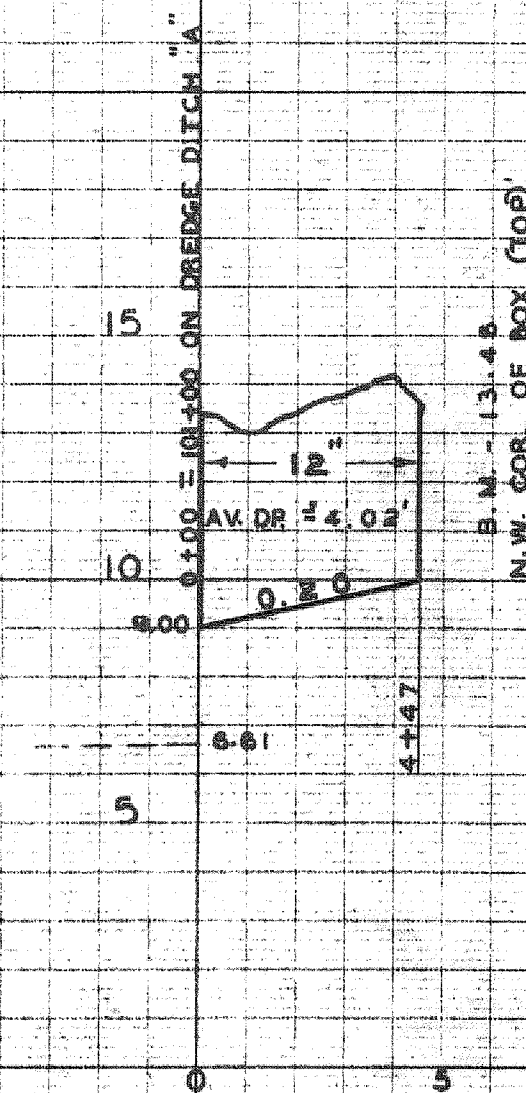

TILE DRAIN NO. 5

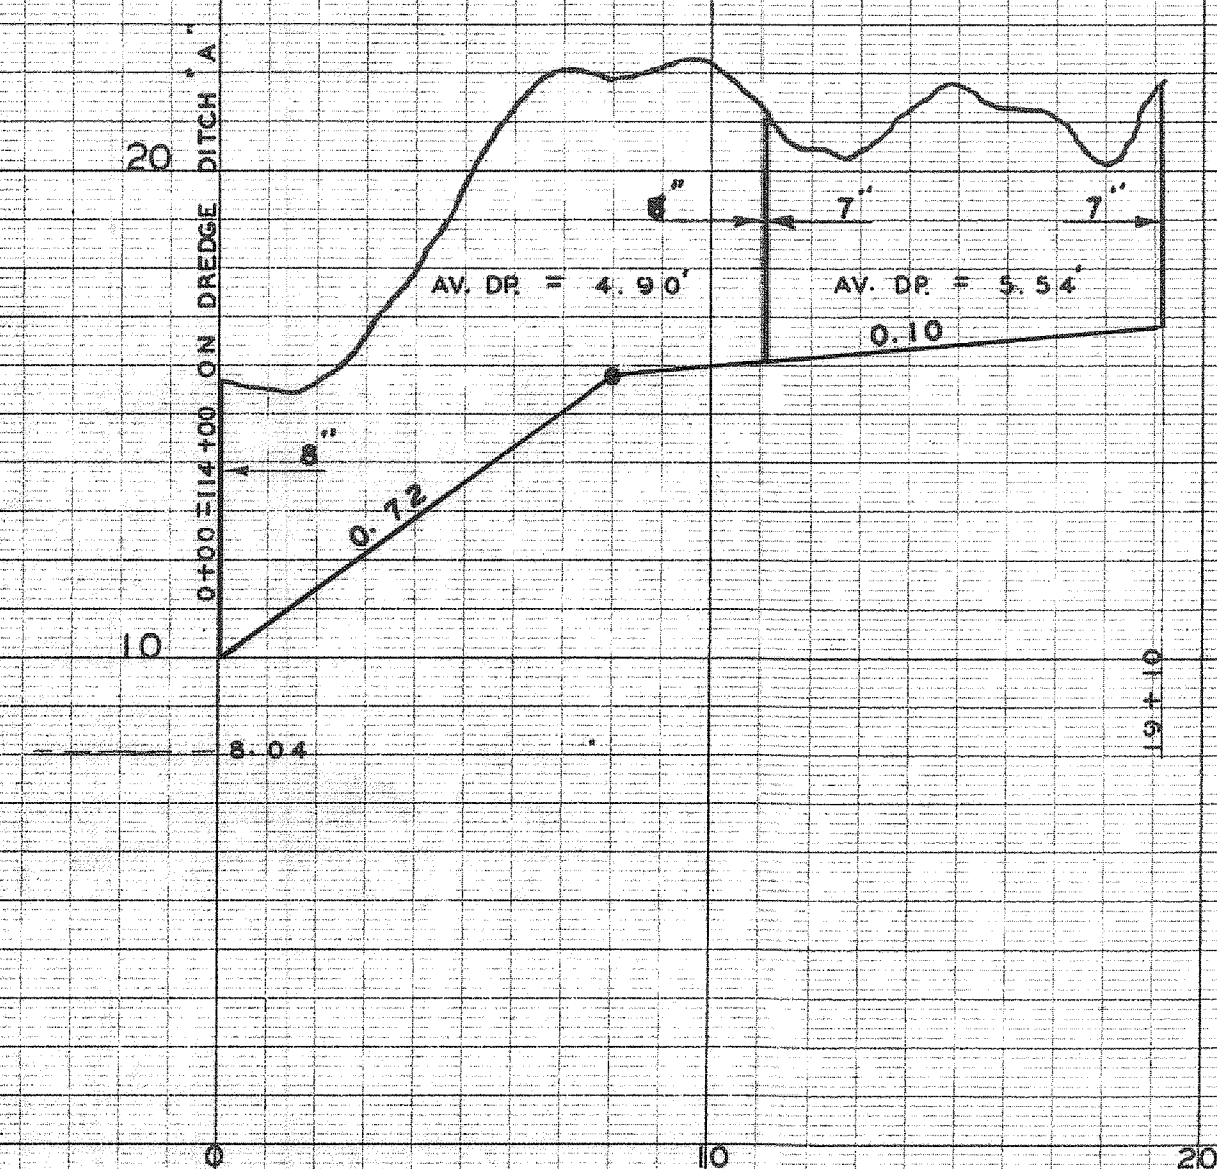

BRANCHES ON TILE DRAIN NO. 1 ON DREDGE DITCH "B"

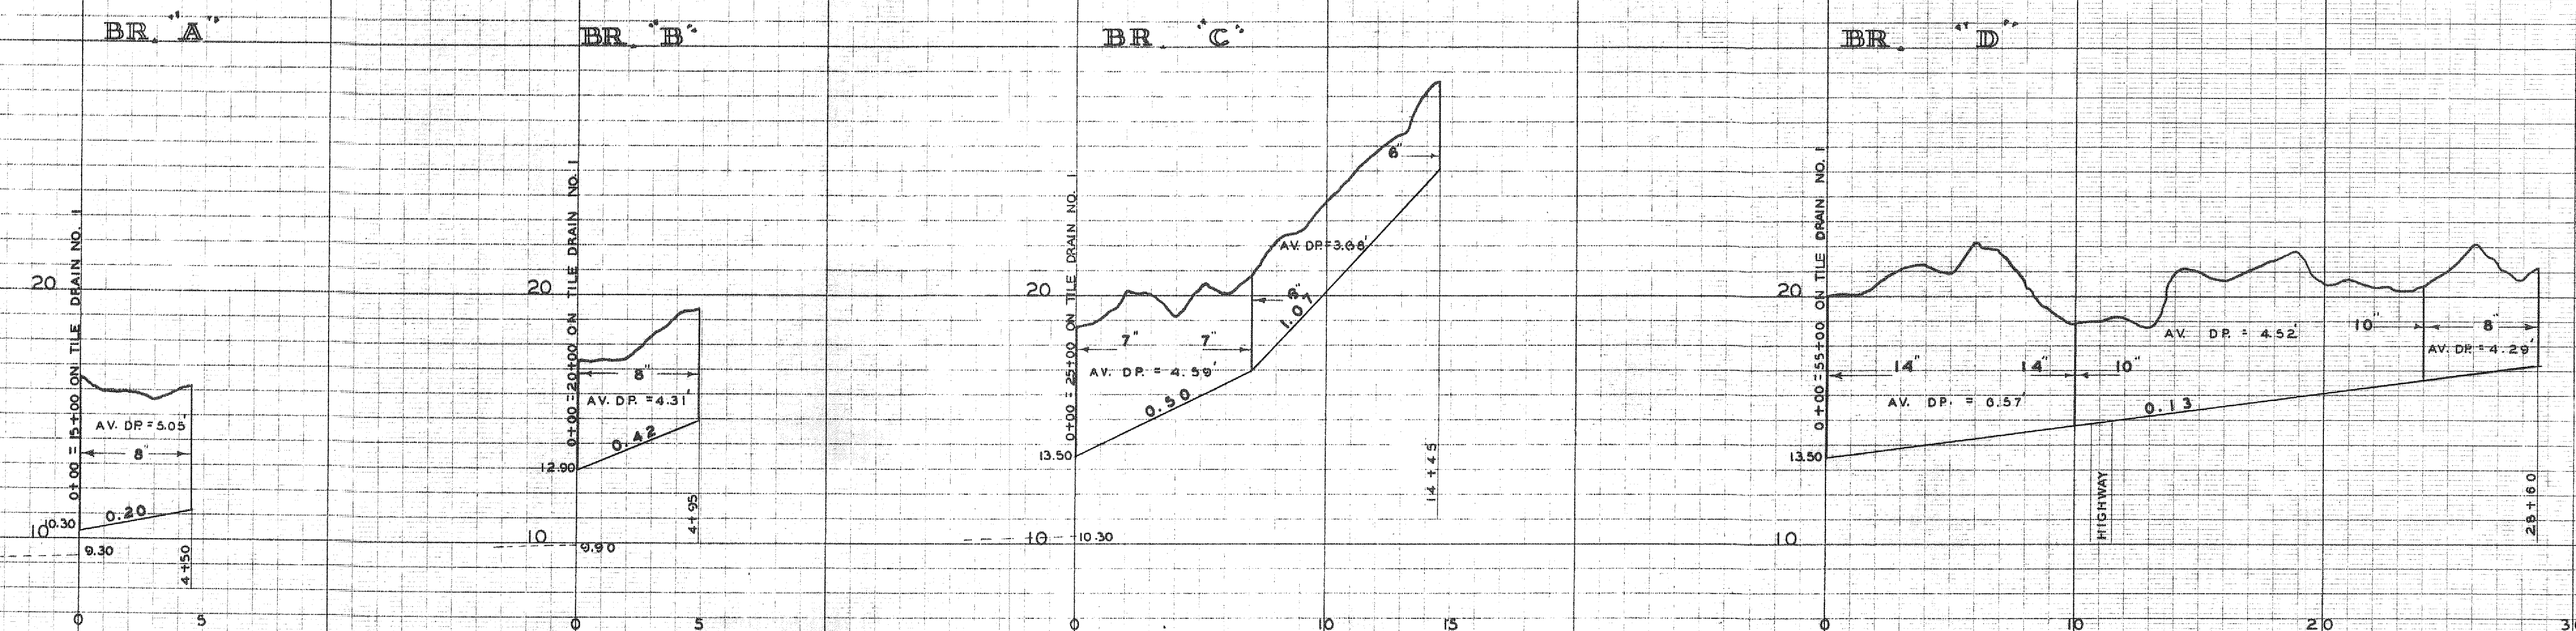

DRAINAGE DISTRICT NO. 20-119
 SAC & CALHOUN CO.

TILE DRAINS ON DREDGE DITCH "B"

