
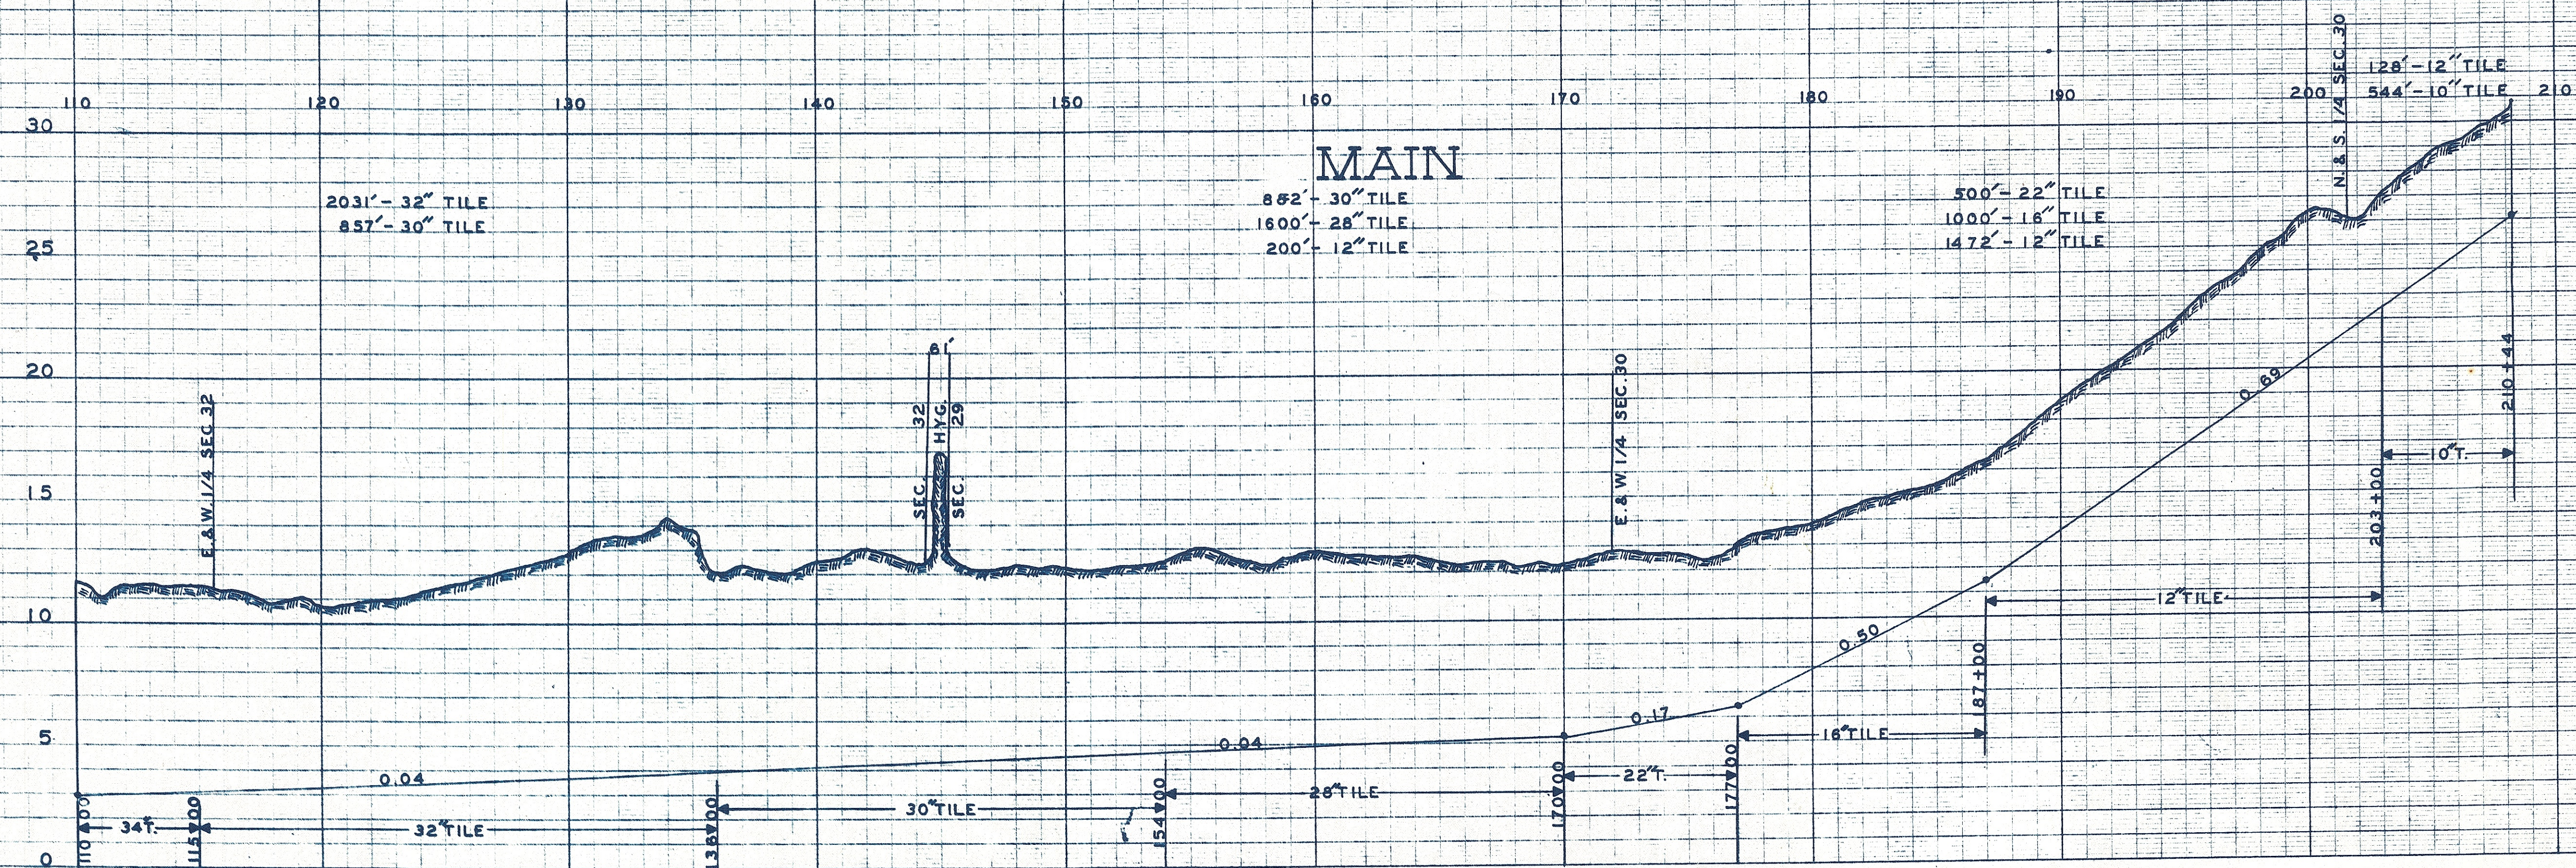


PROFILE OF PROPOSED DRAINAGE DISTRICT LOCATED IN BUTENIA VISTA & SAC COUNTIES IOWA D.D. 36-38

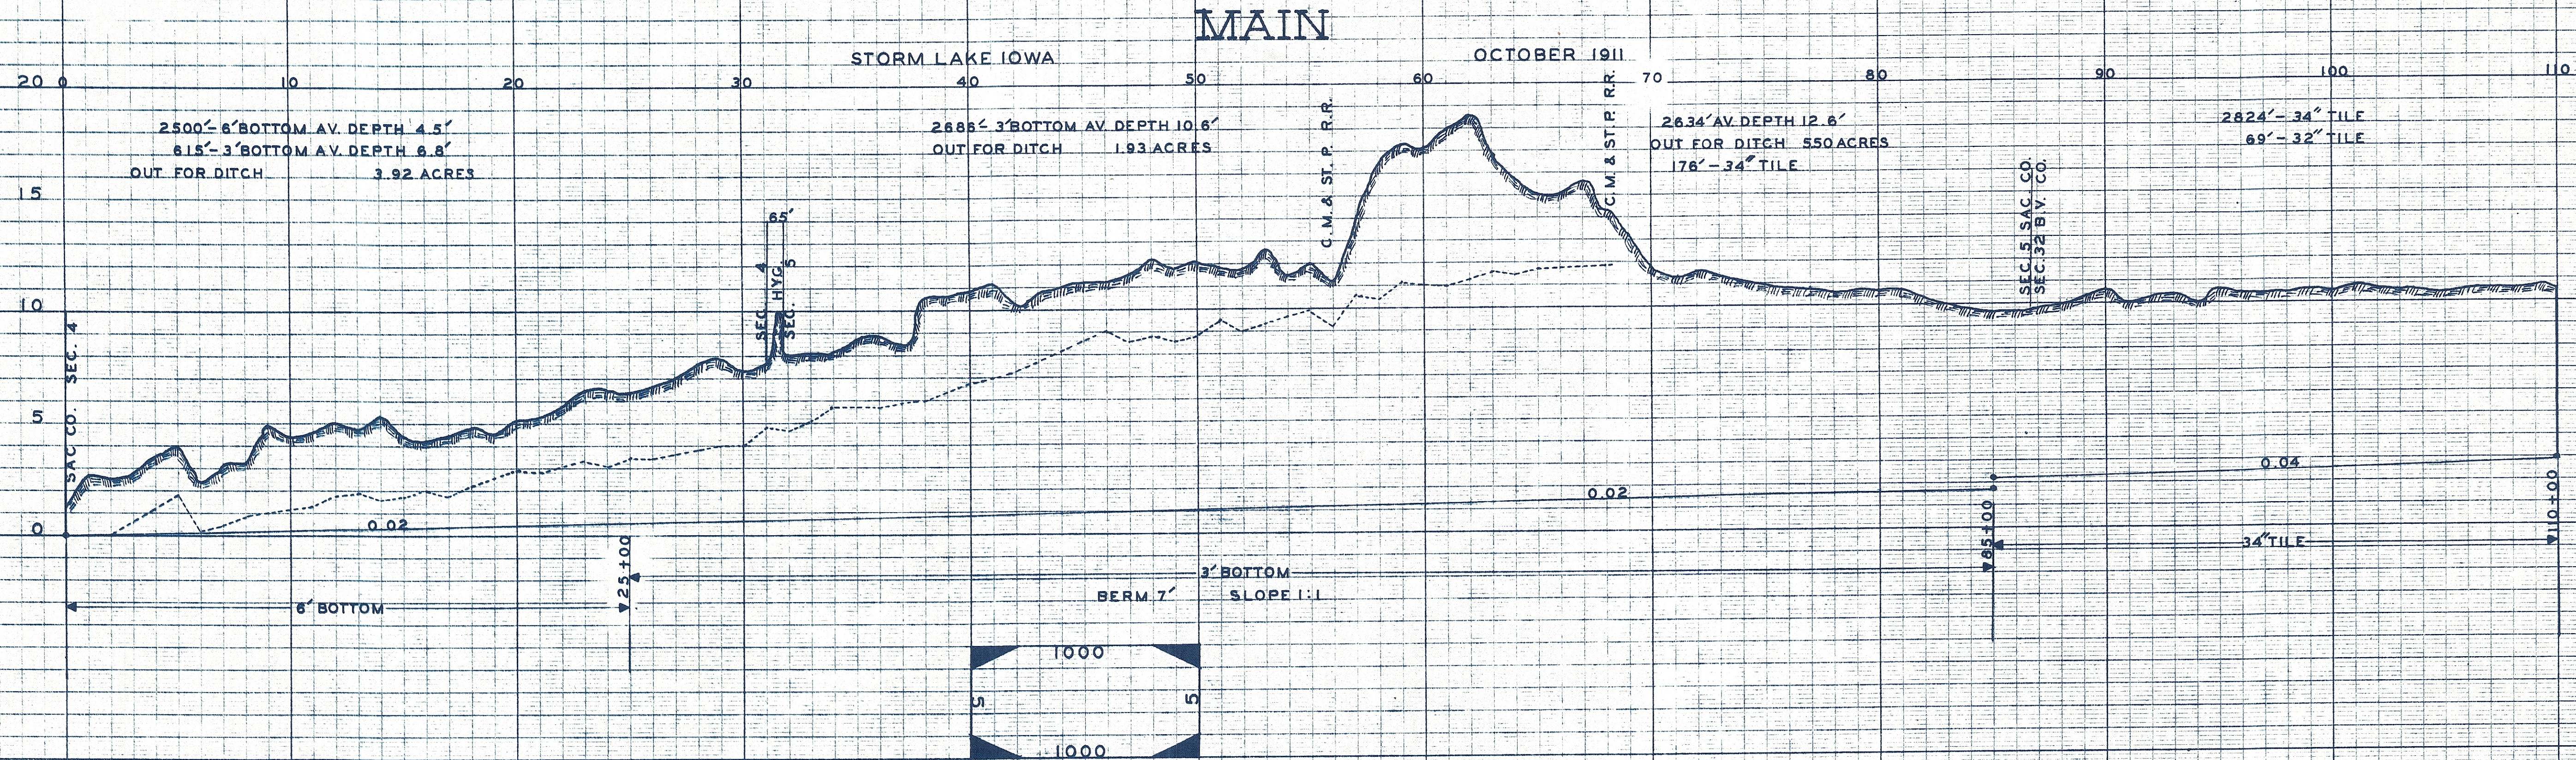


SHEET NO. 1


PROFILE OF DID 36838

SHEET NO. 2


LATERAL #1

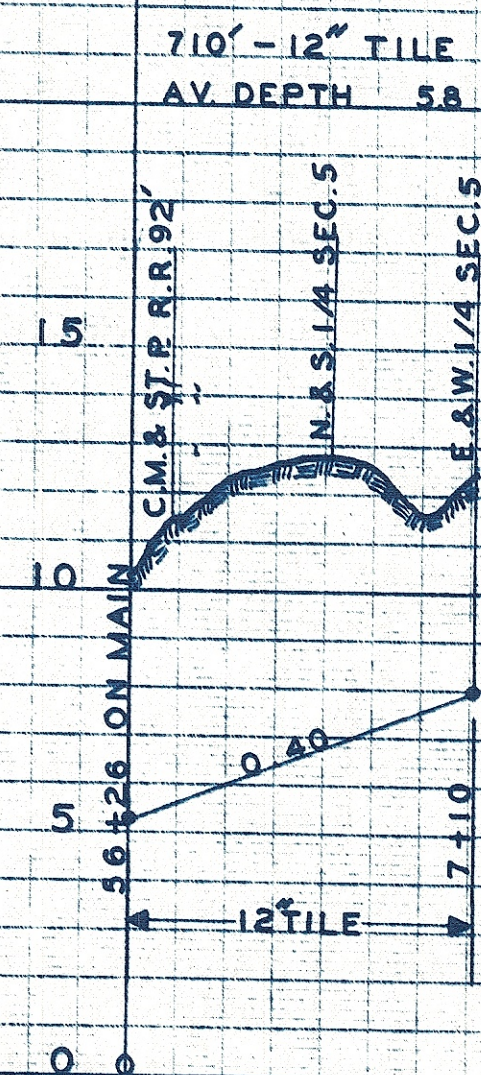


LATERAL #2

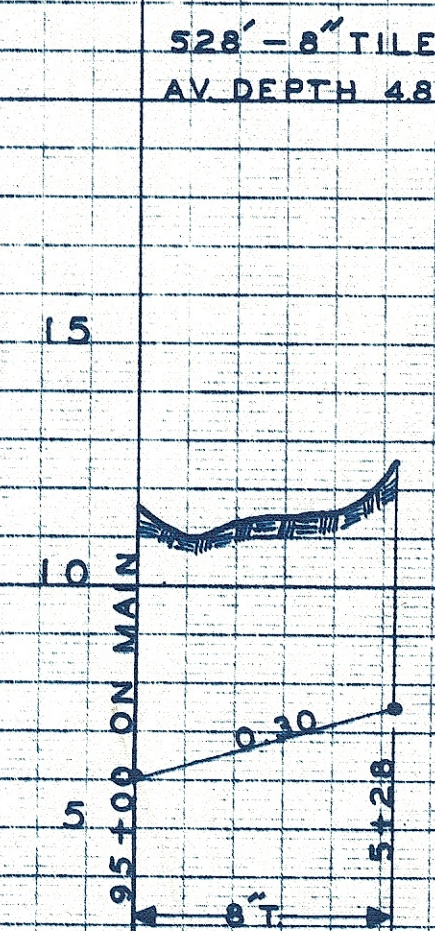


LATERAL #3

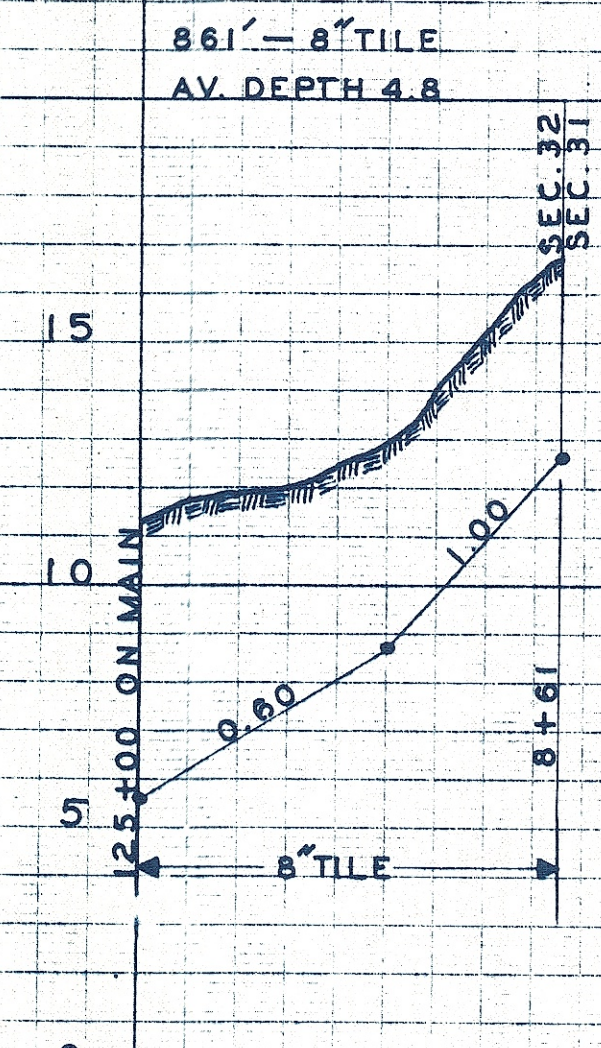


LATERAL #4

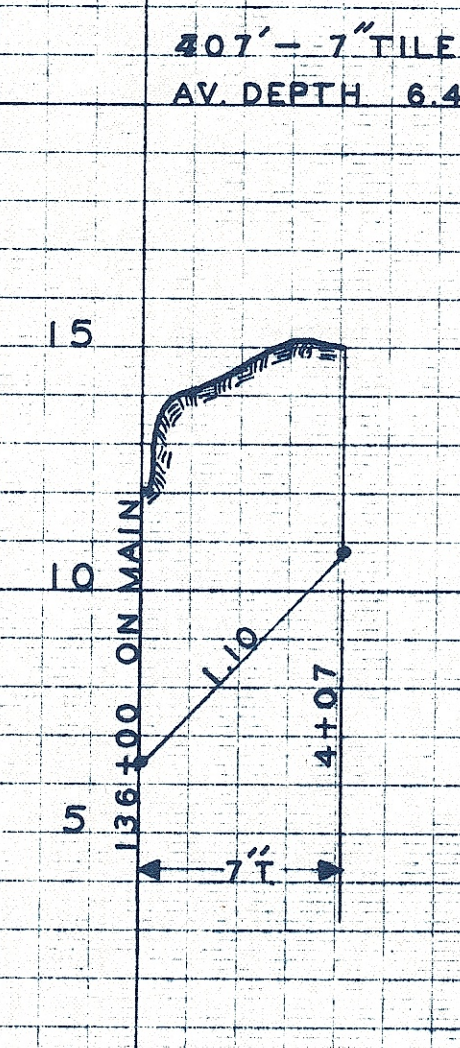


LATERAL #5

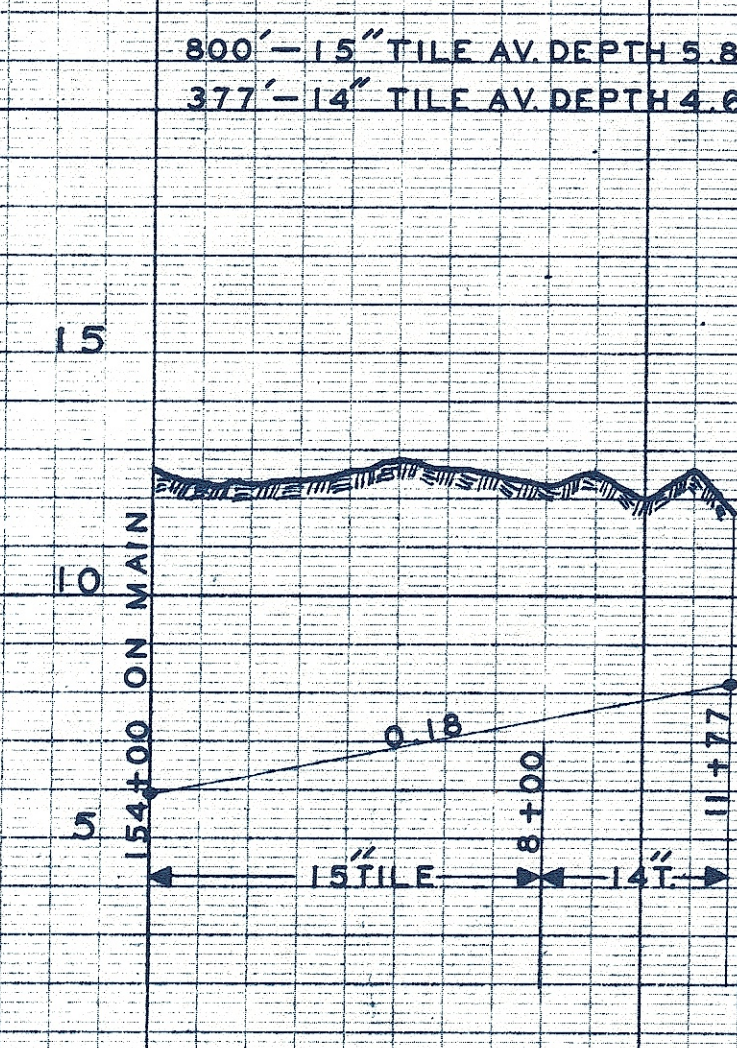

LATERAL #6

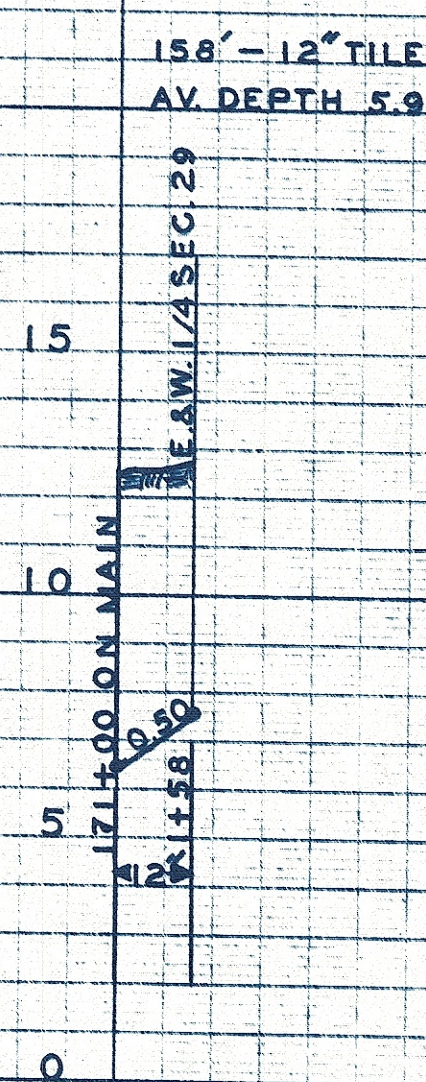

LATERAL #7

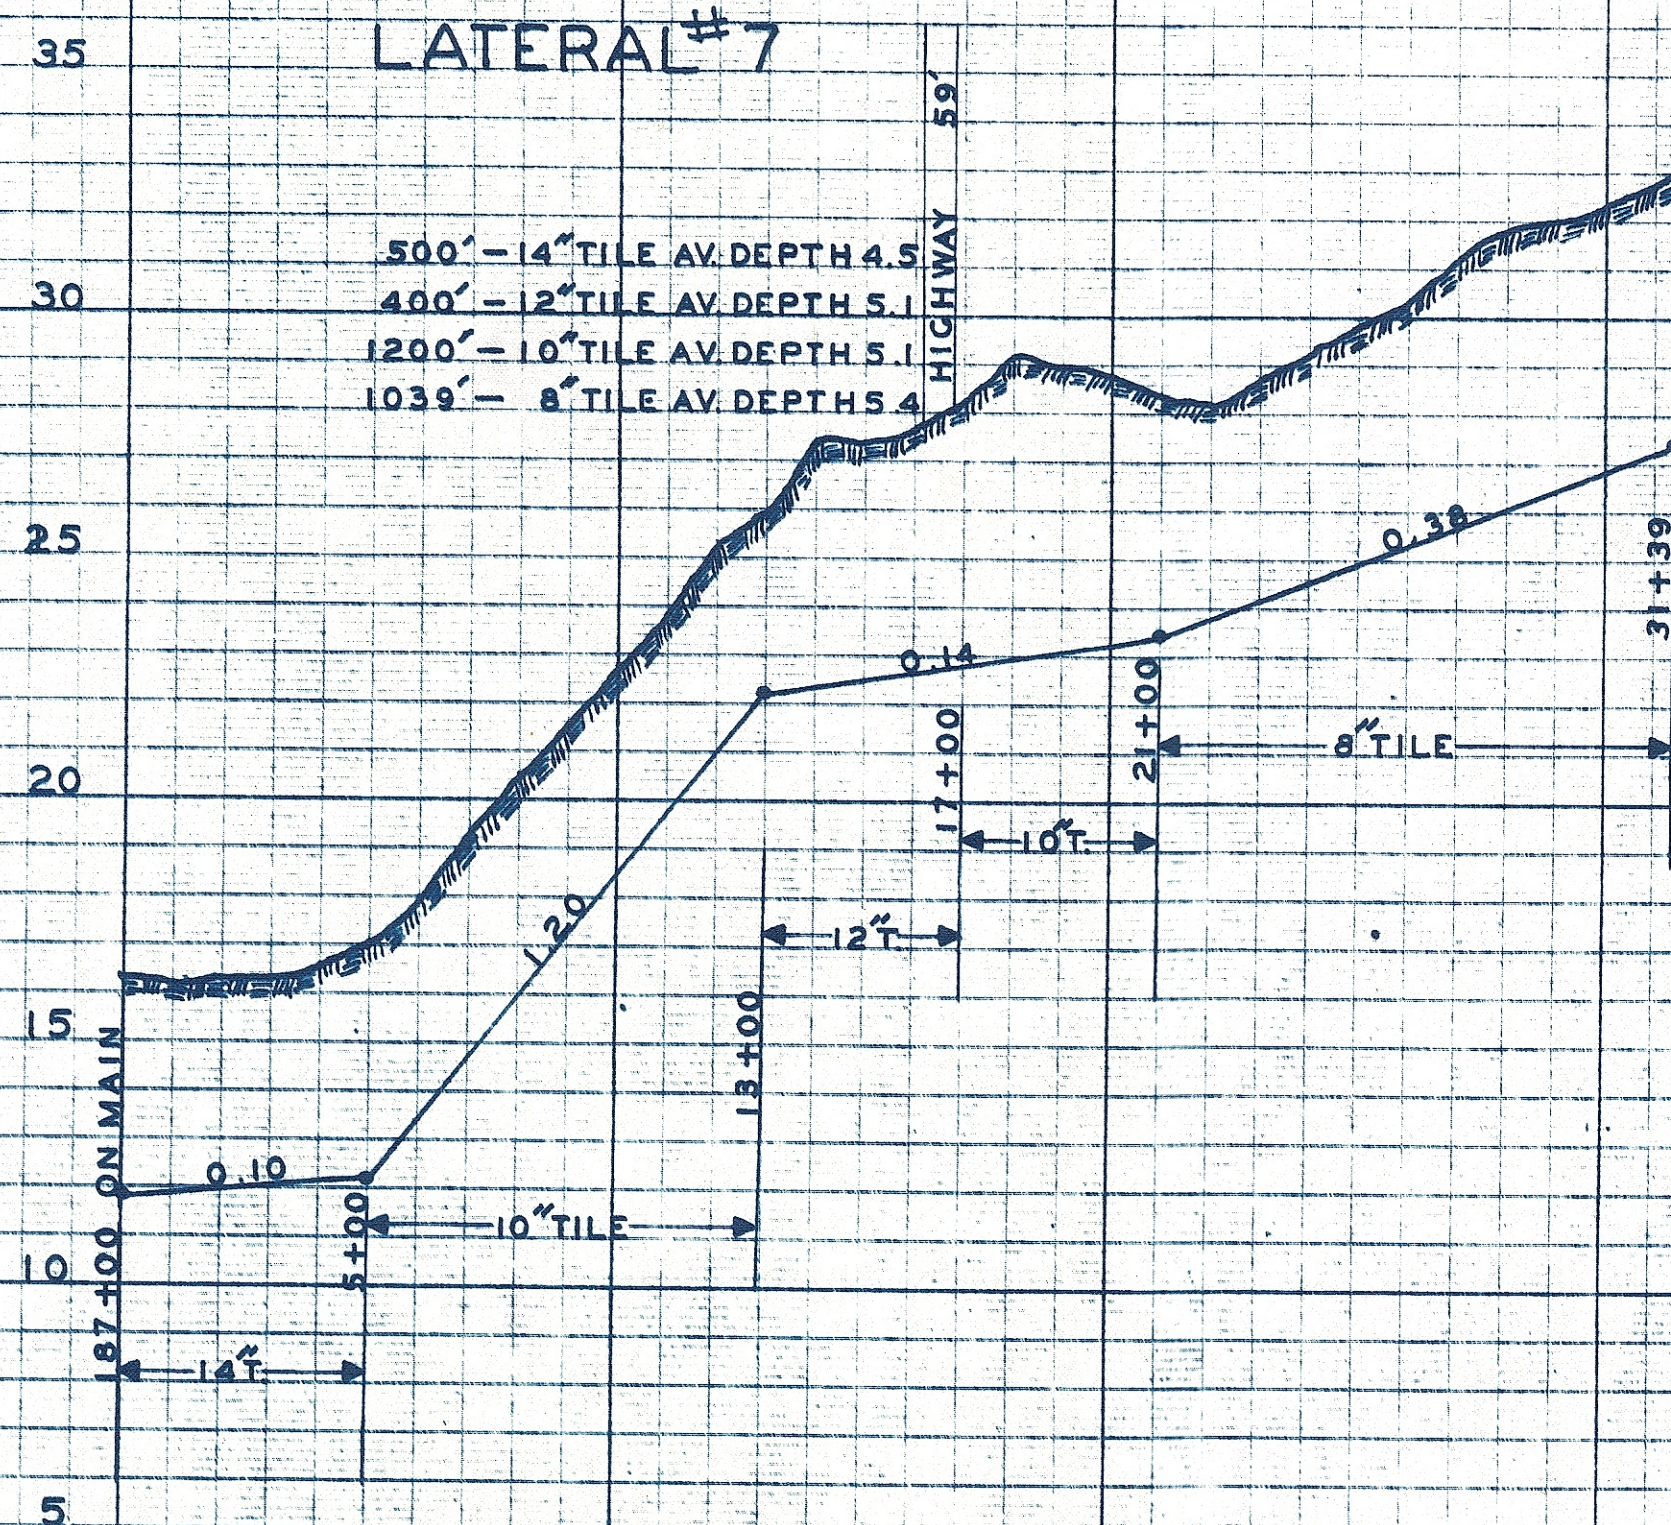

LATERAL #8
OFF
LATERAL #7

