



JOINT DRAINAGE DISTRICT
No. 195 CALHOUN CO.
No. 51 SAC CO.

SCALE
1000 F

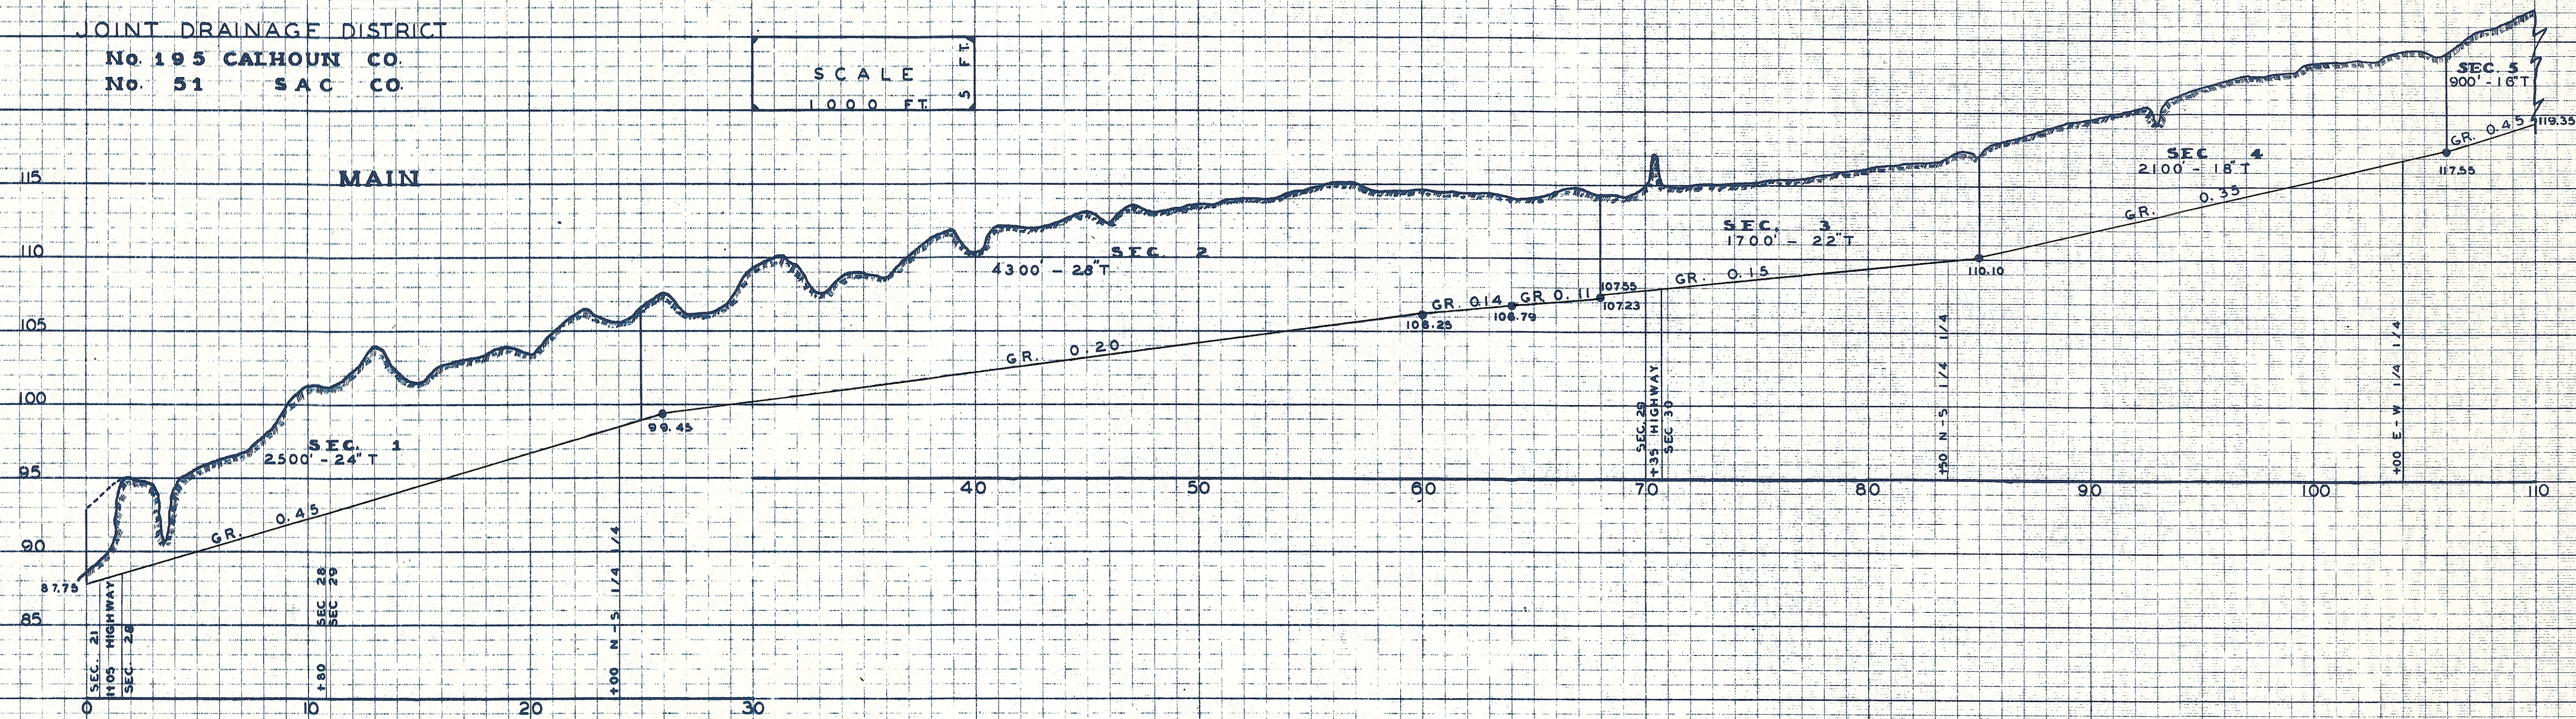

MAIN CONT

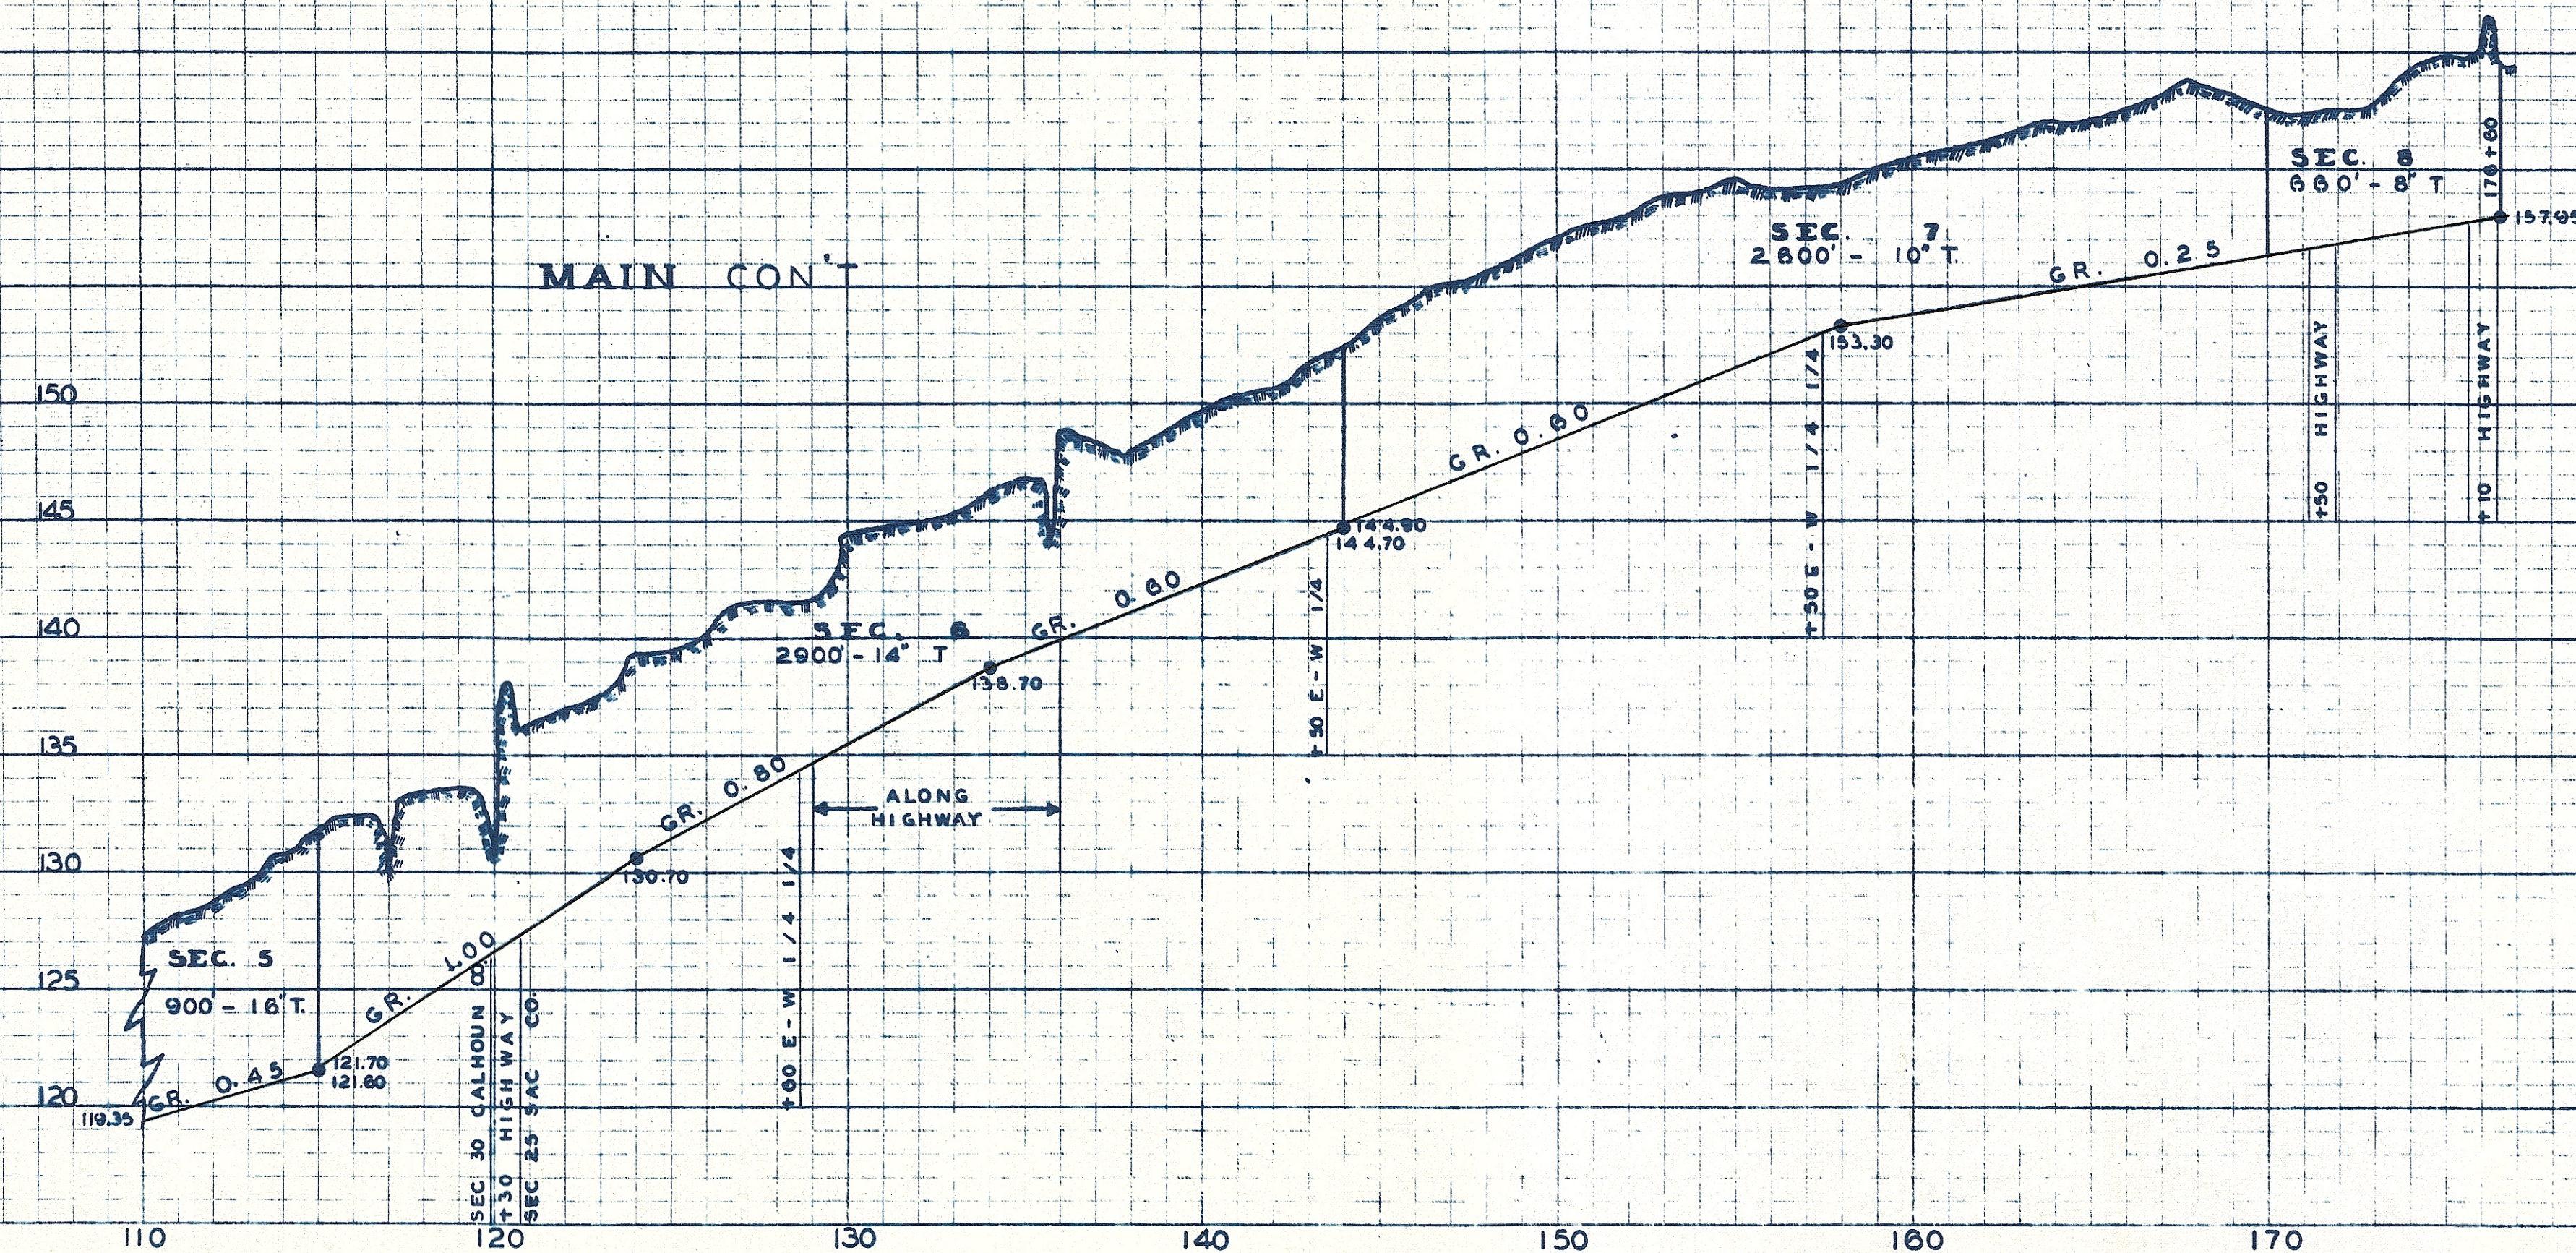

LATERALS


BR. 1

BRANCH 2

SEC 9
150' - 6" T.


SEC. 10
100' - 12" T.

SEC 12
150' - 7" T.

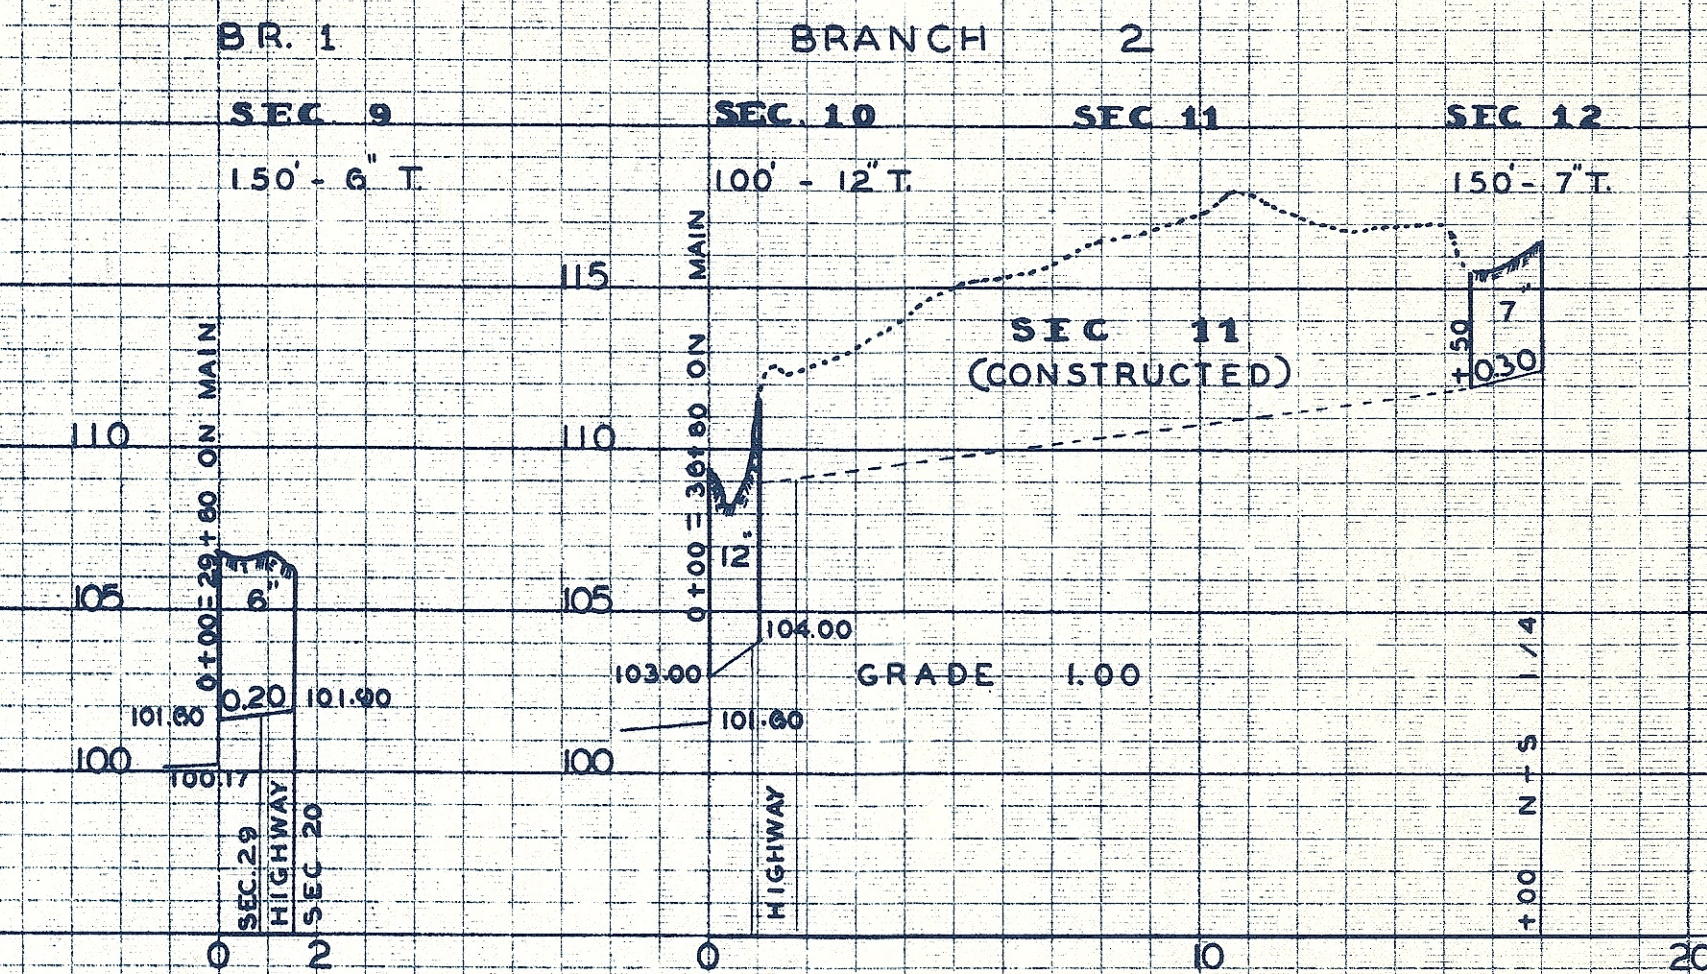

BR. 2-A
(OMITTED)
SEC. 13
50' - 6" T.











BRANCH	3
SEC	14

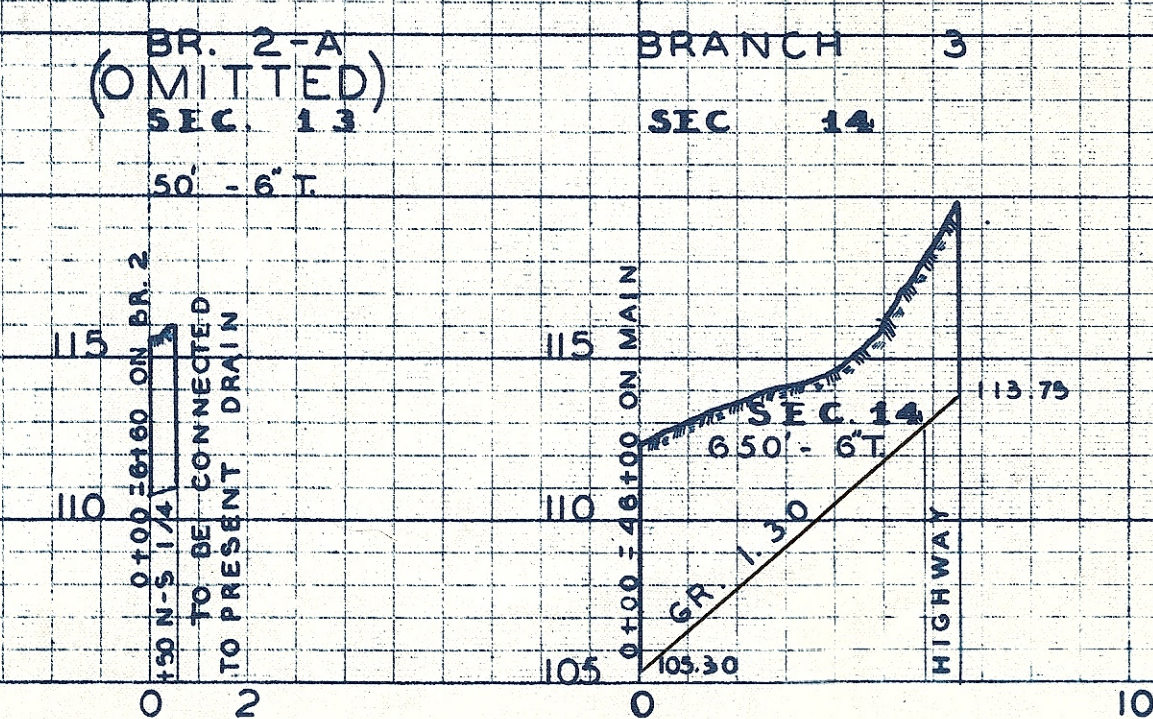

L A T E R A L S

JOINT D. D. # 51 - 195

SAC & CALHOUN CO

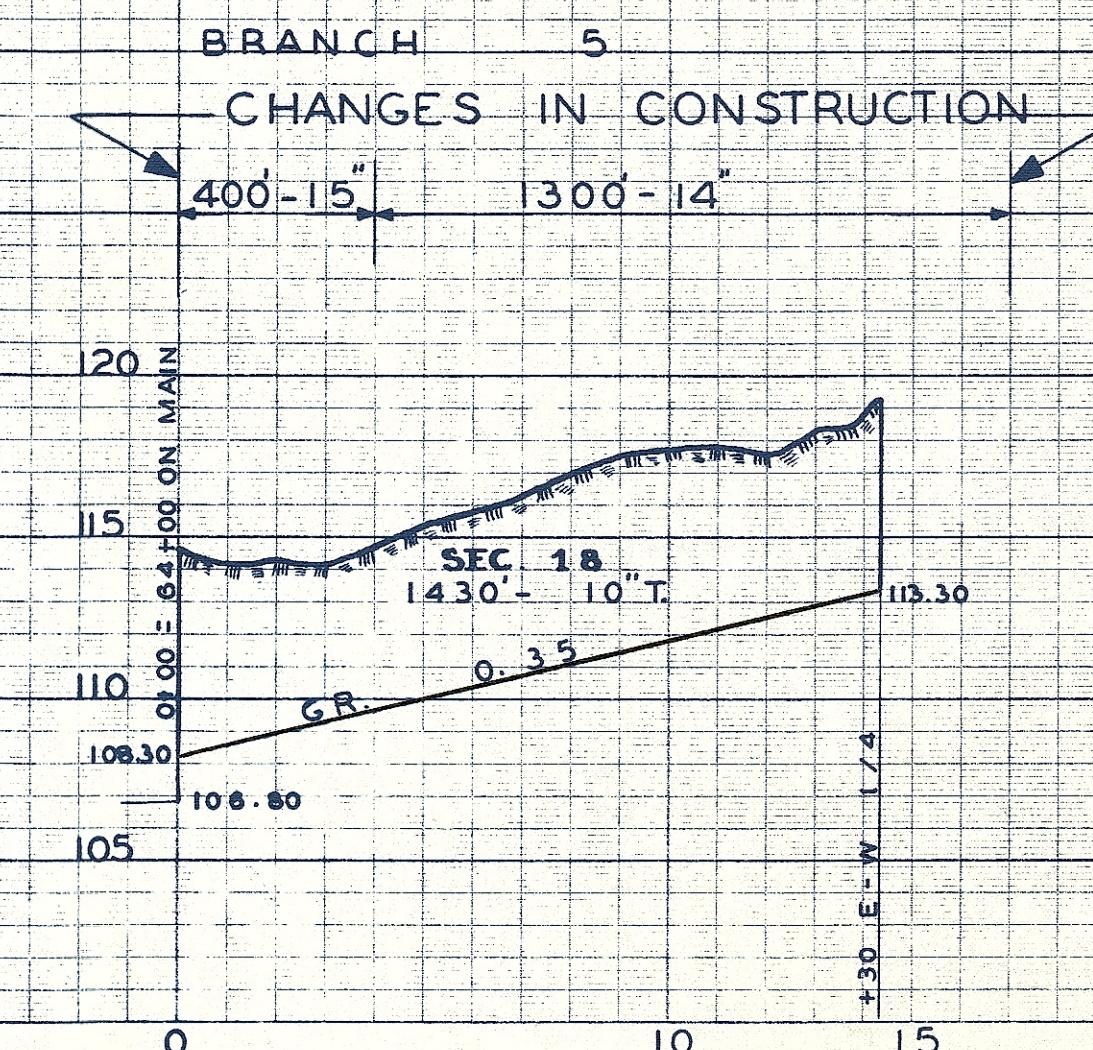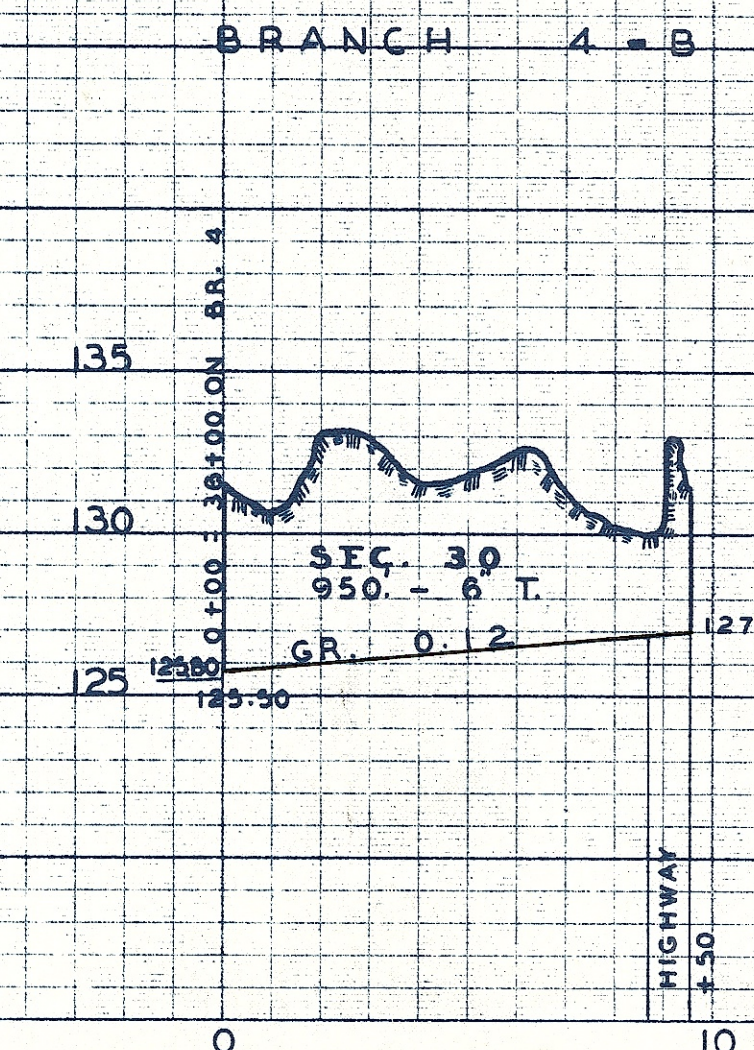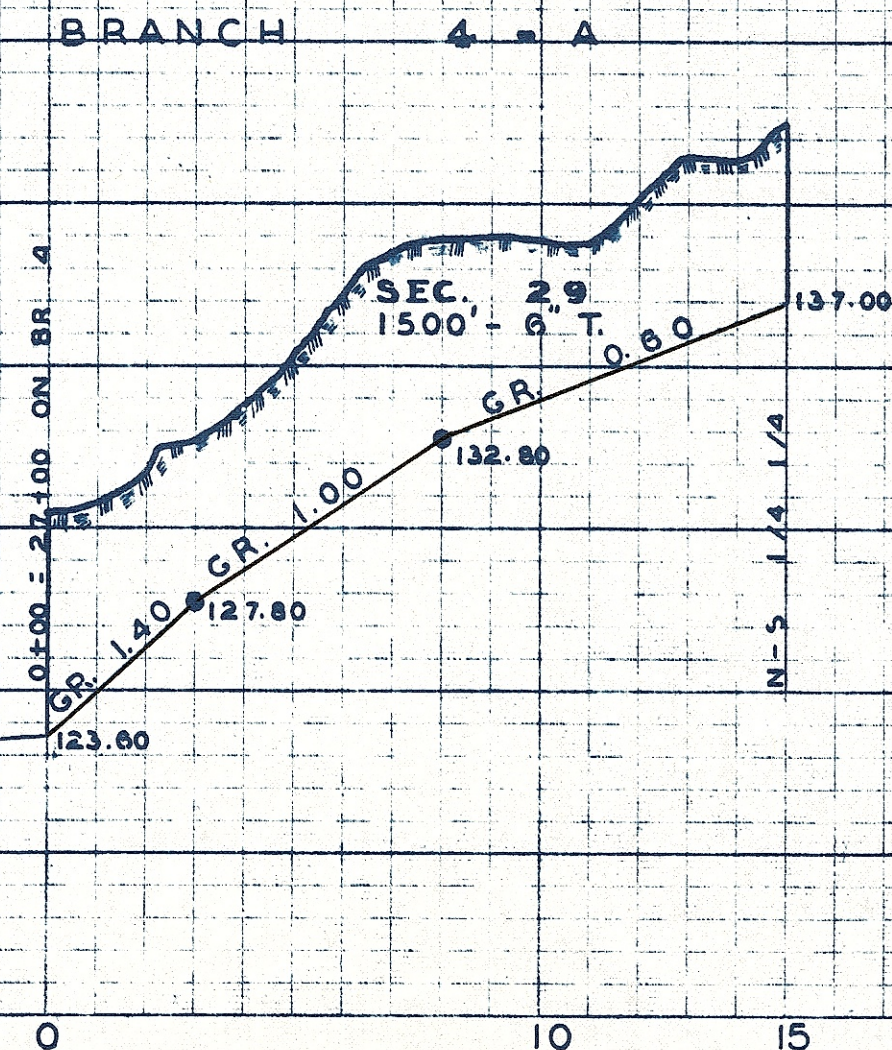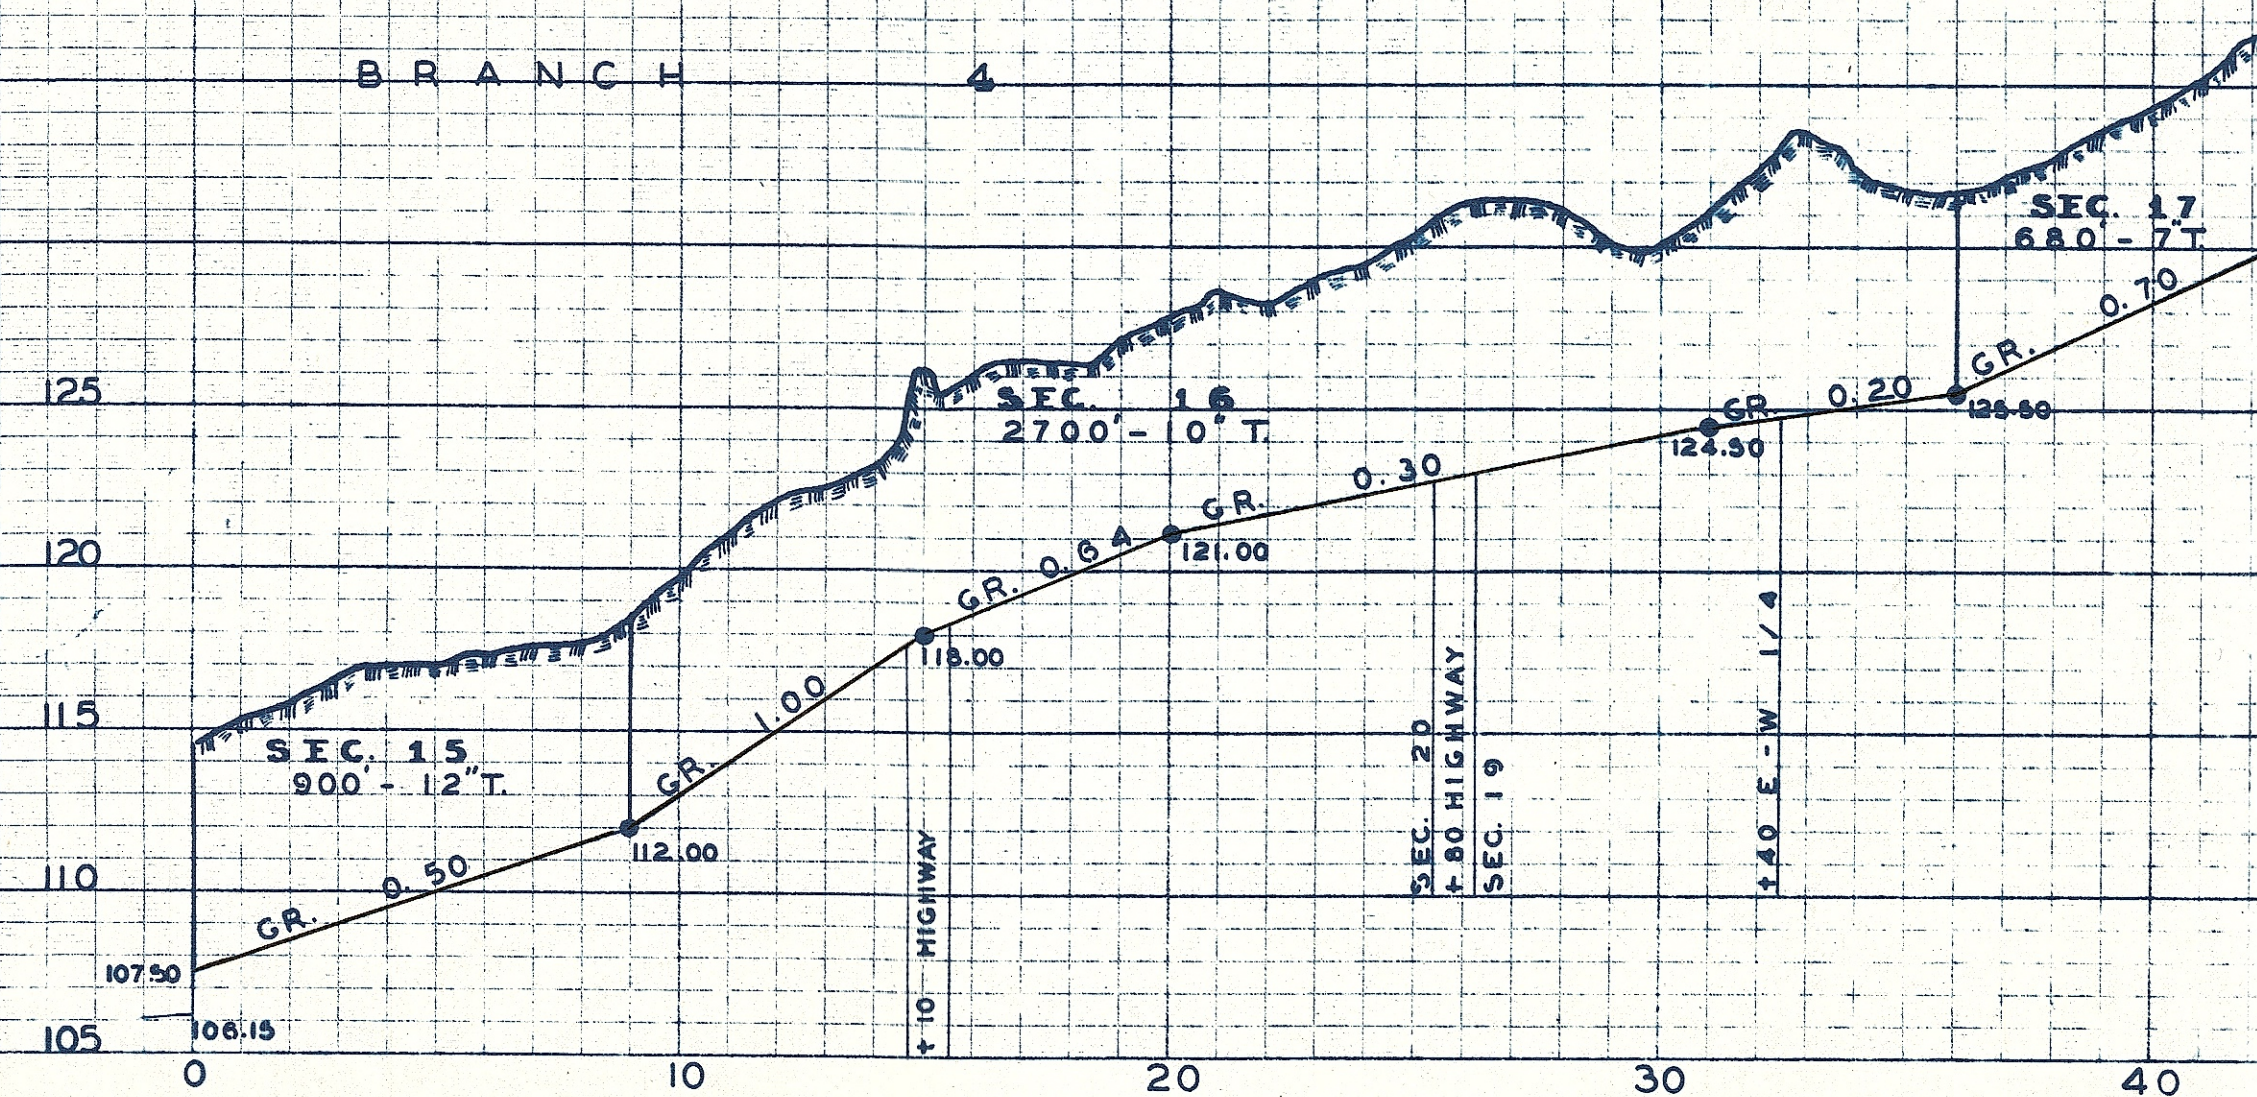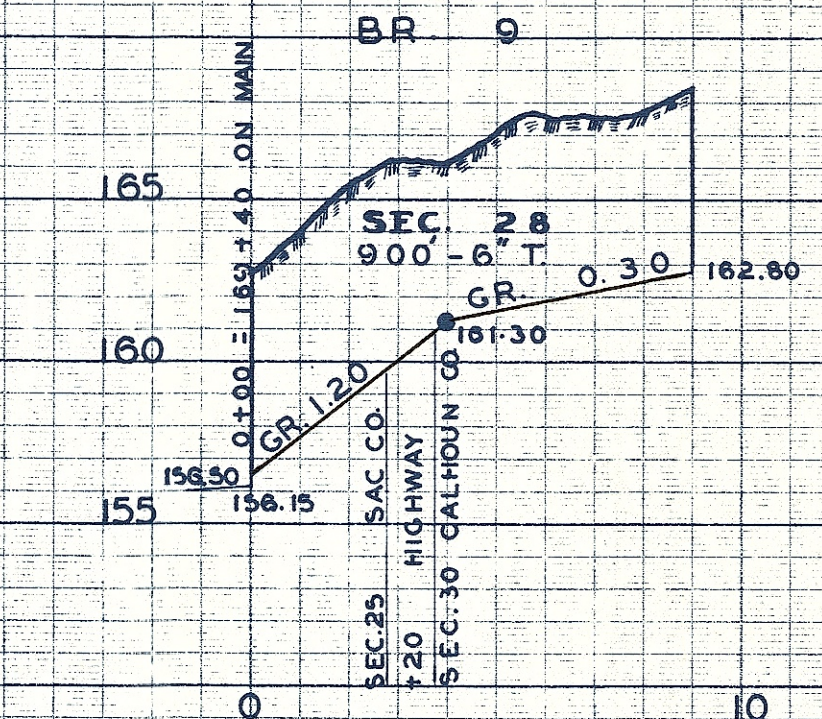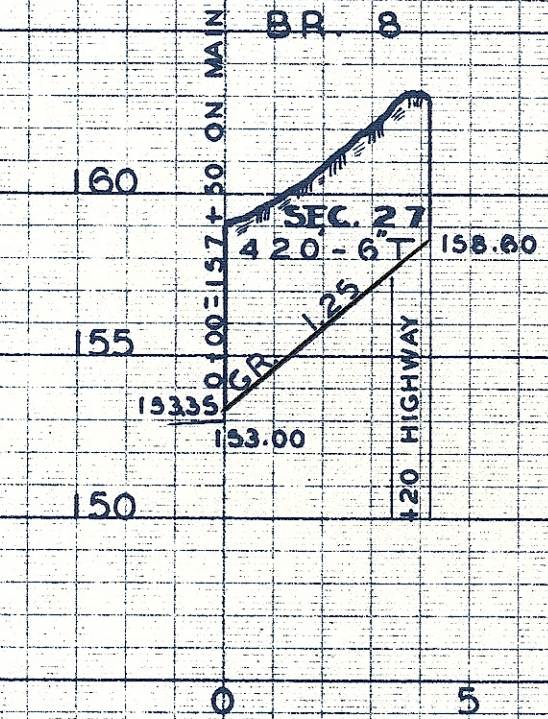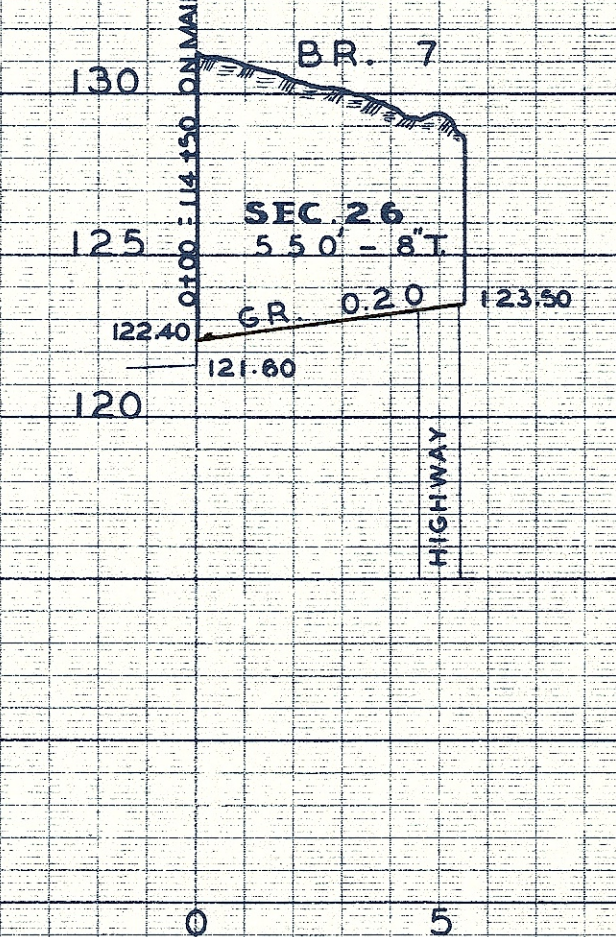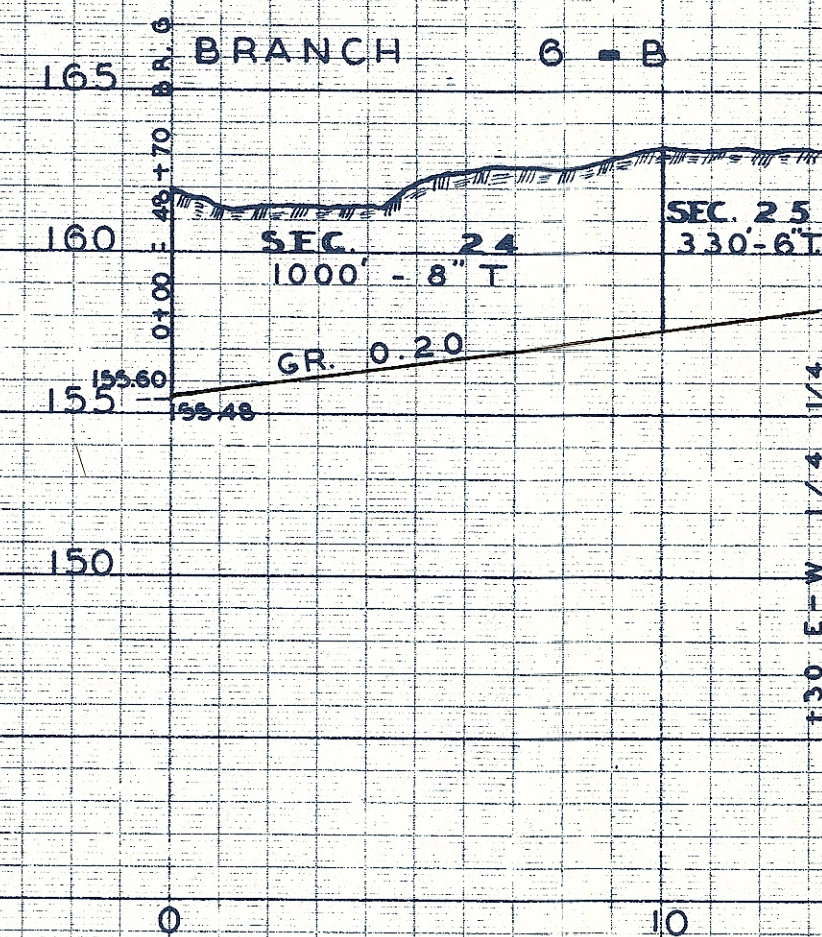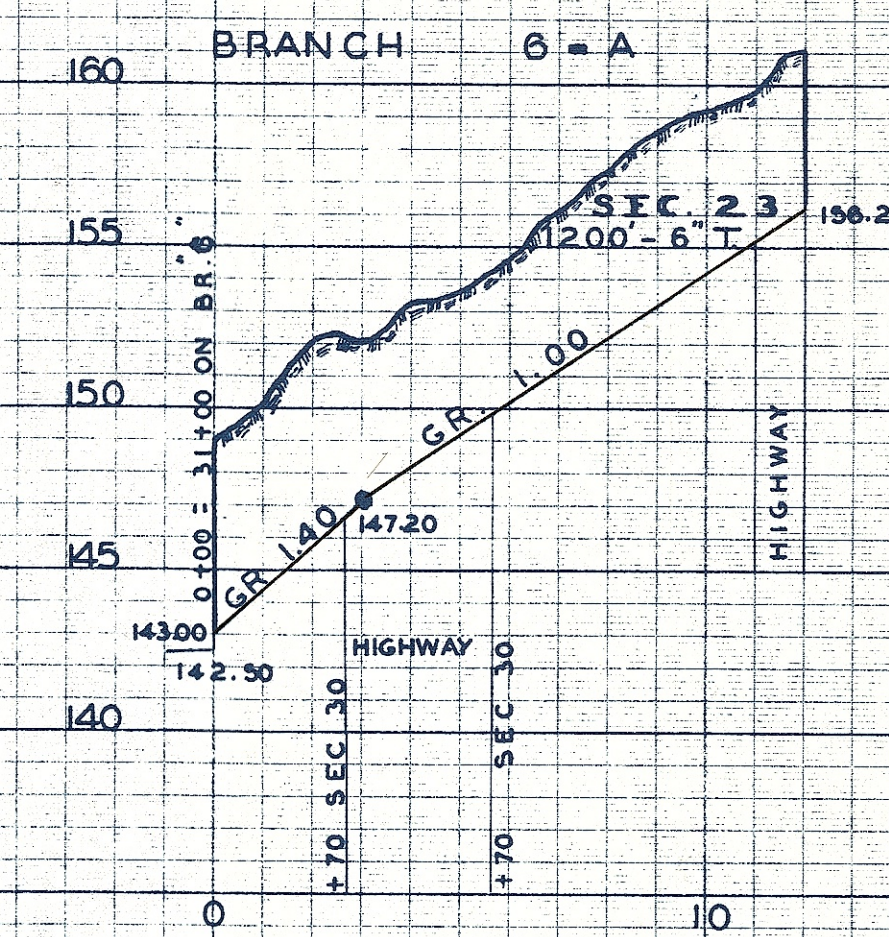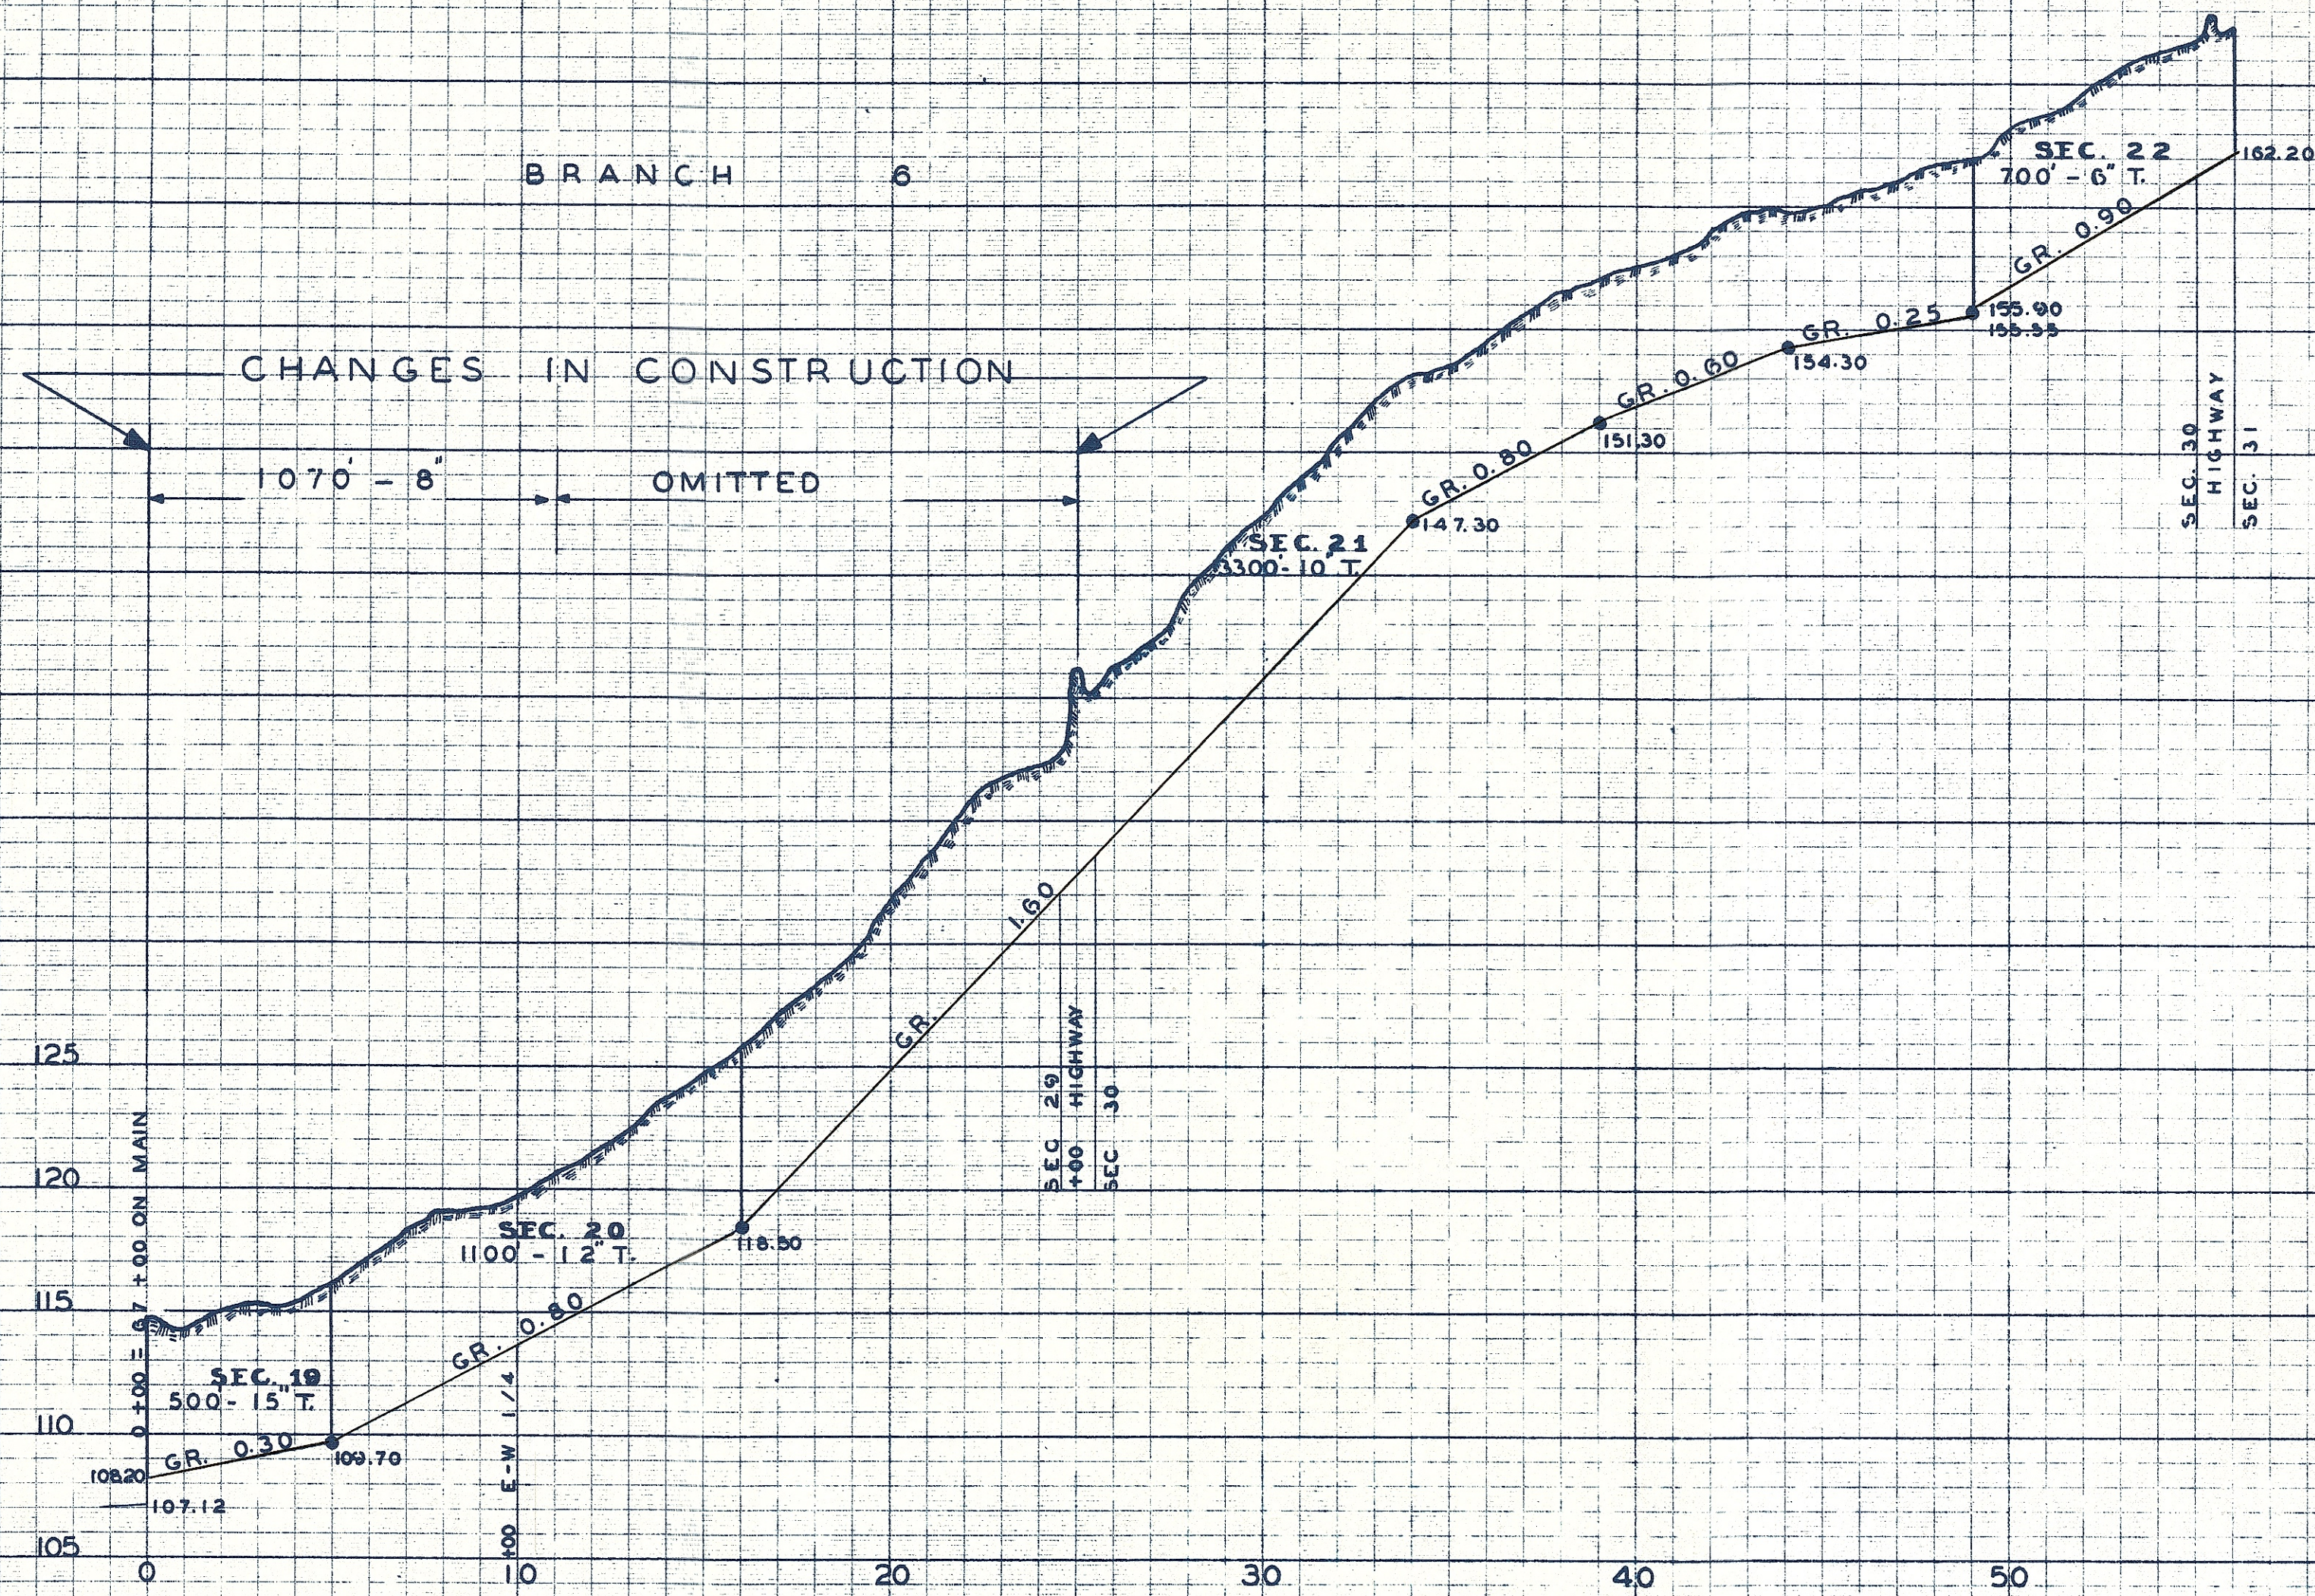

TRADE STANDARD MARK
KEUFFEL & ESSER CO.
NEW YORK

KEUFFEL & ESSER CO.
NEW YORK

TRADE STANDARD MARK
KEUFFEL & ESSER CO.
NEW YORK

KEUFFEL & ESSER CO.
NEW YORK

TRADE STANDARD MARK
KEUFFEL & ESSER CO.
NEW YORK